


35,OAK ROAD,HUYTON,L36 5XY

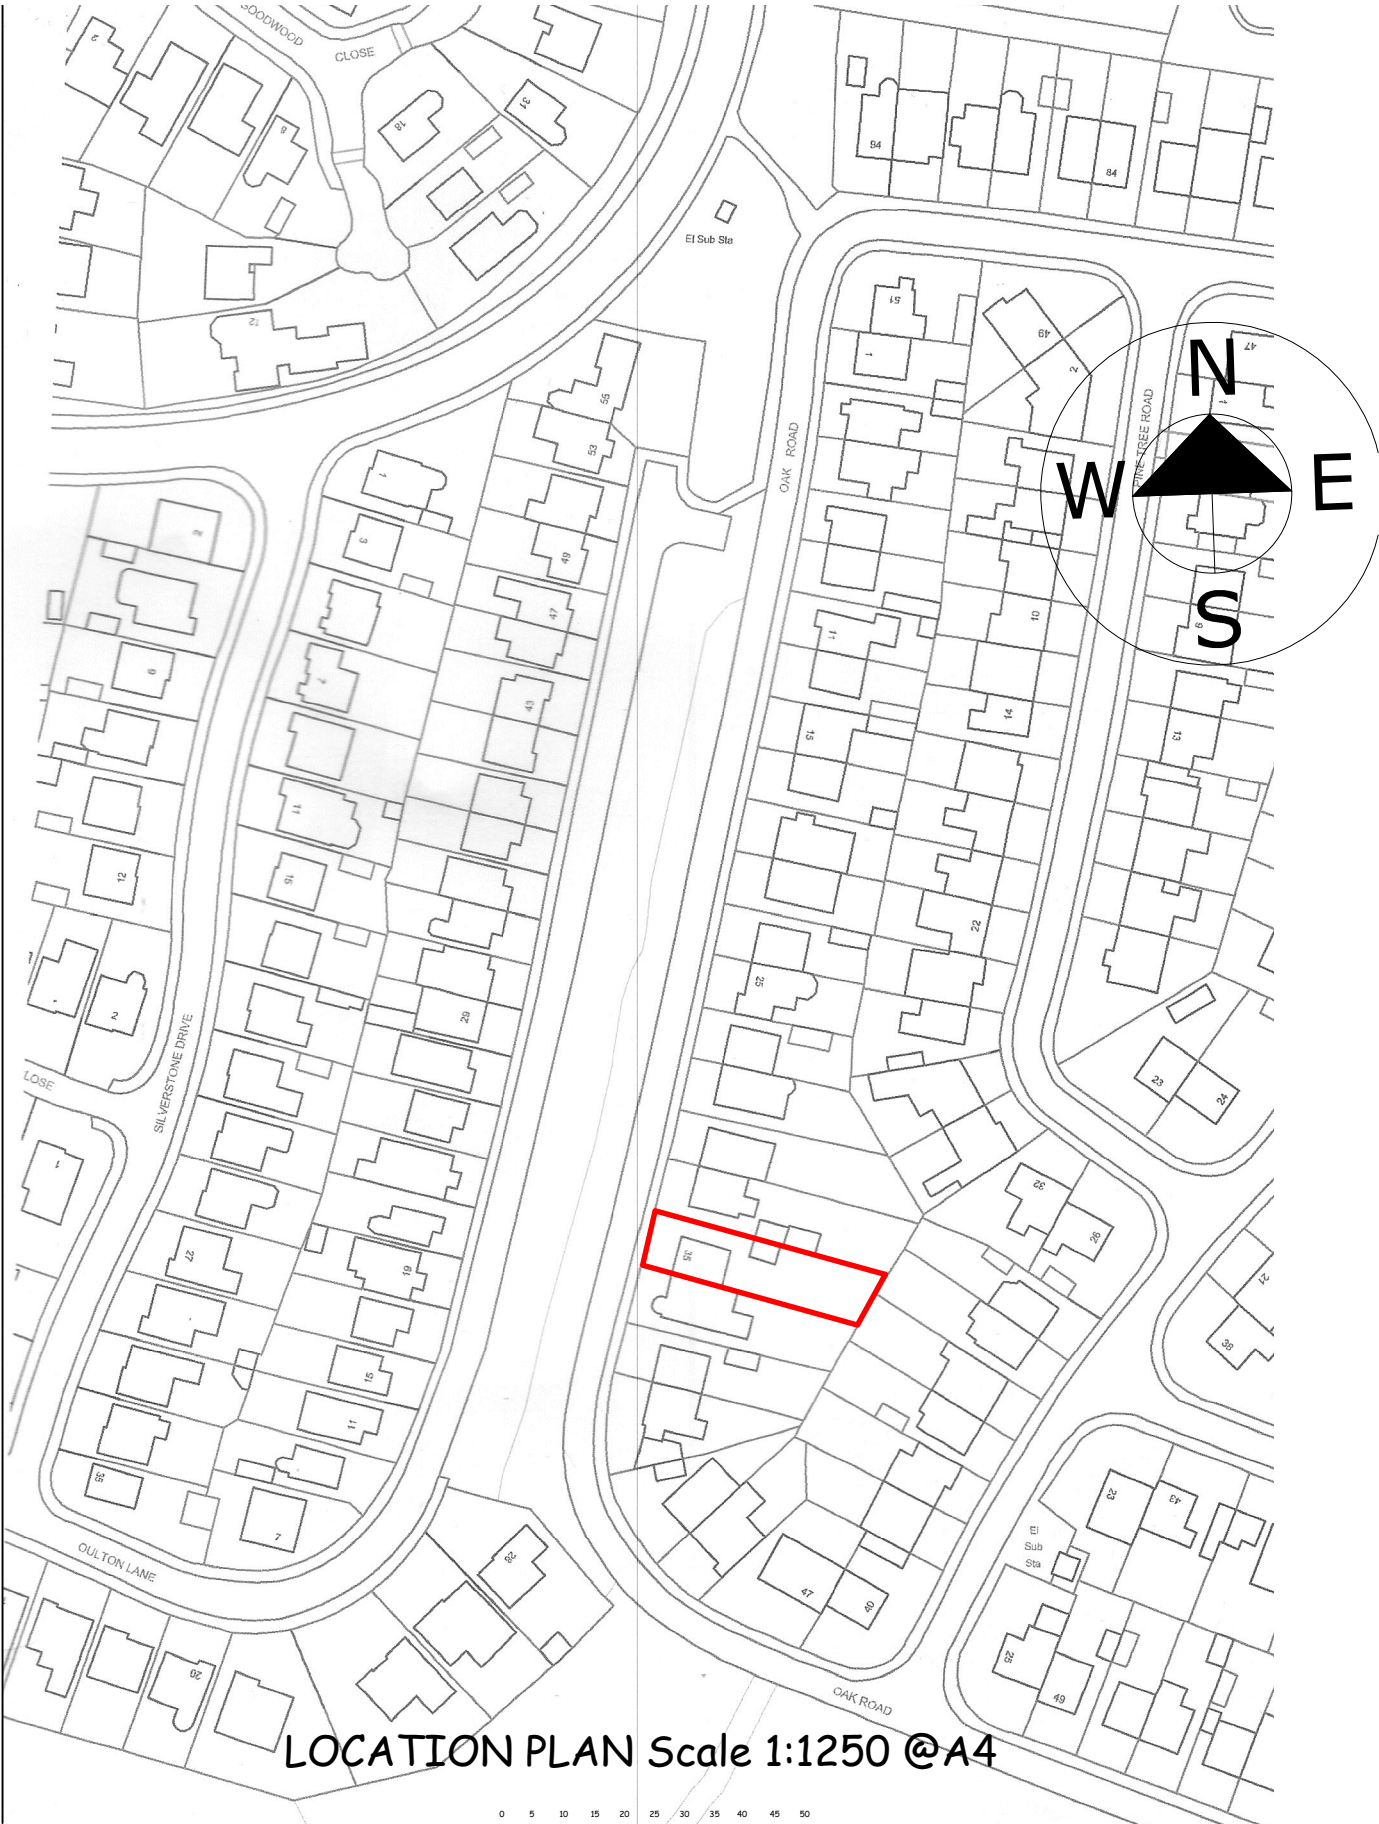

LOCATION PLAN Scale 1:1250 @A4



METRES