


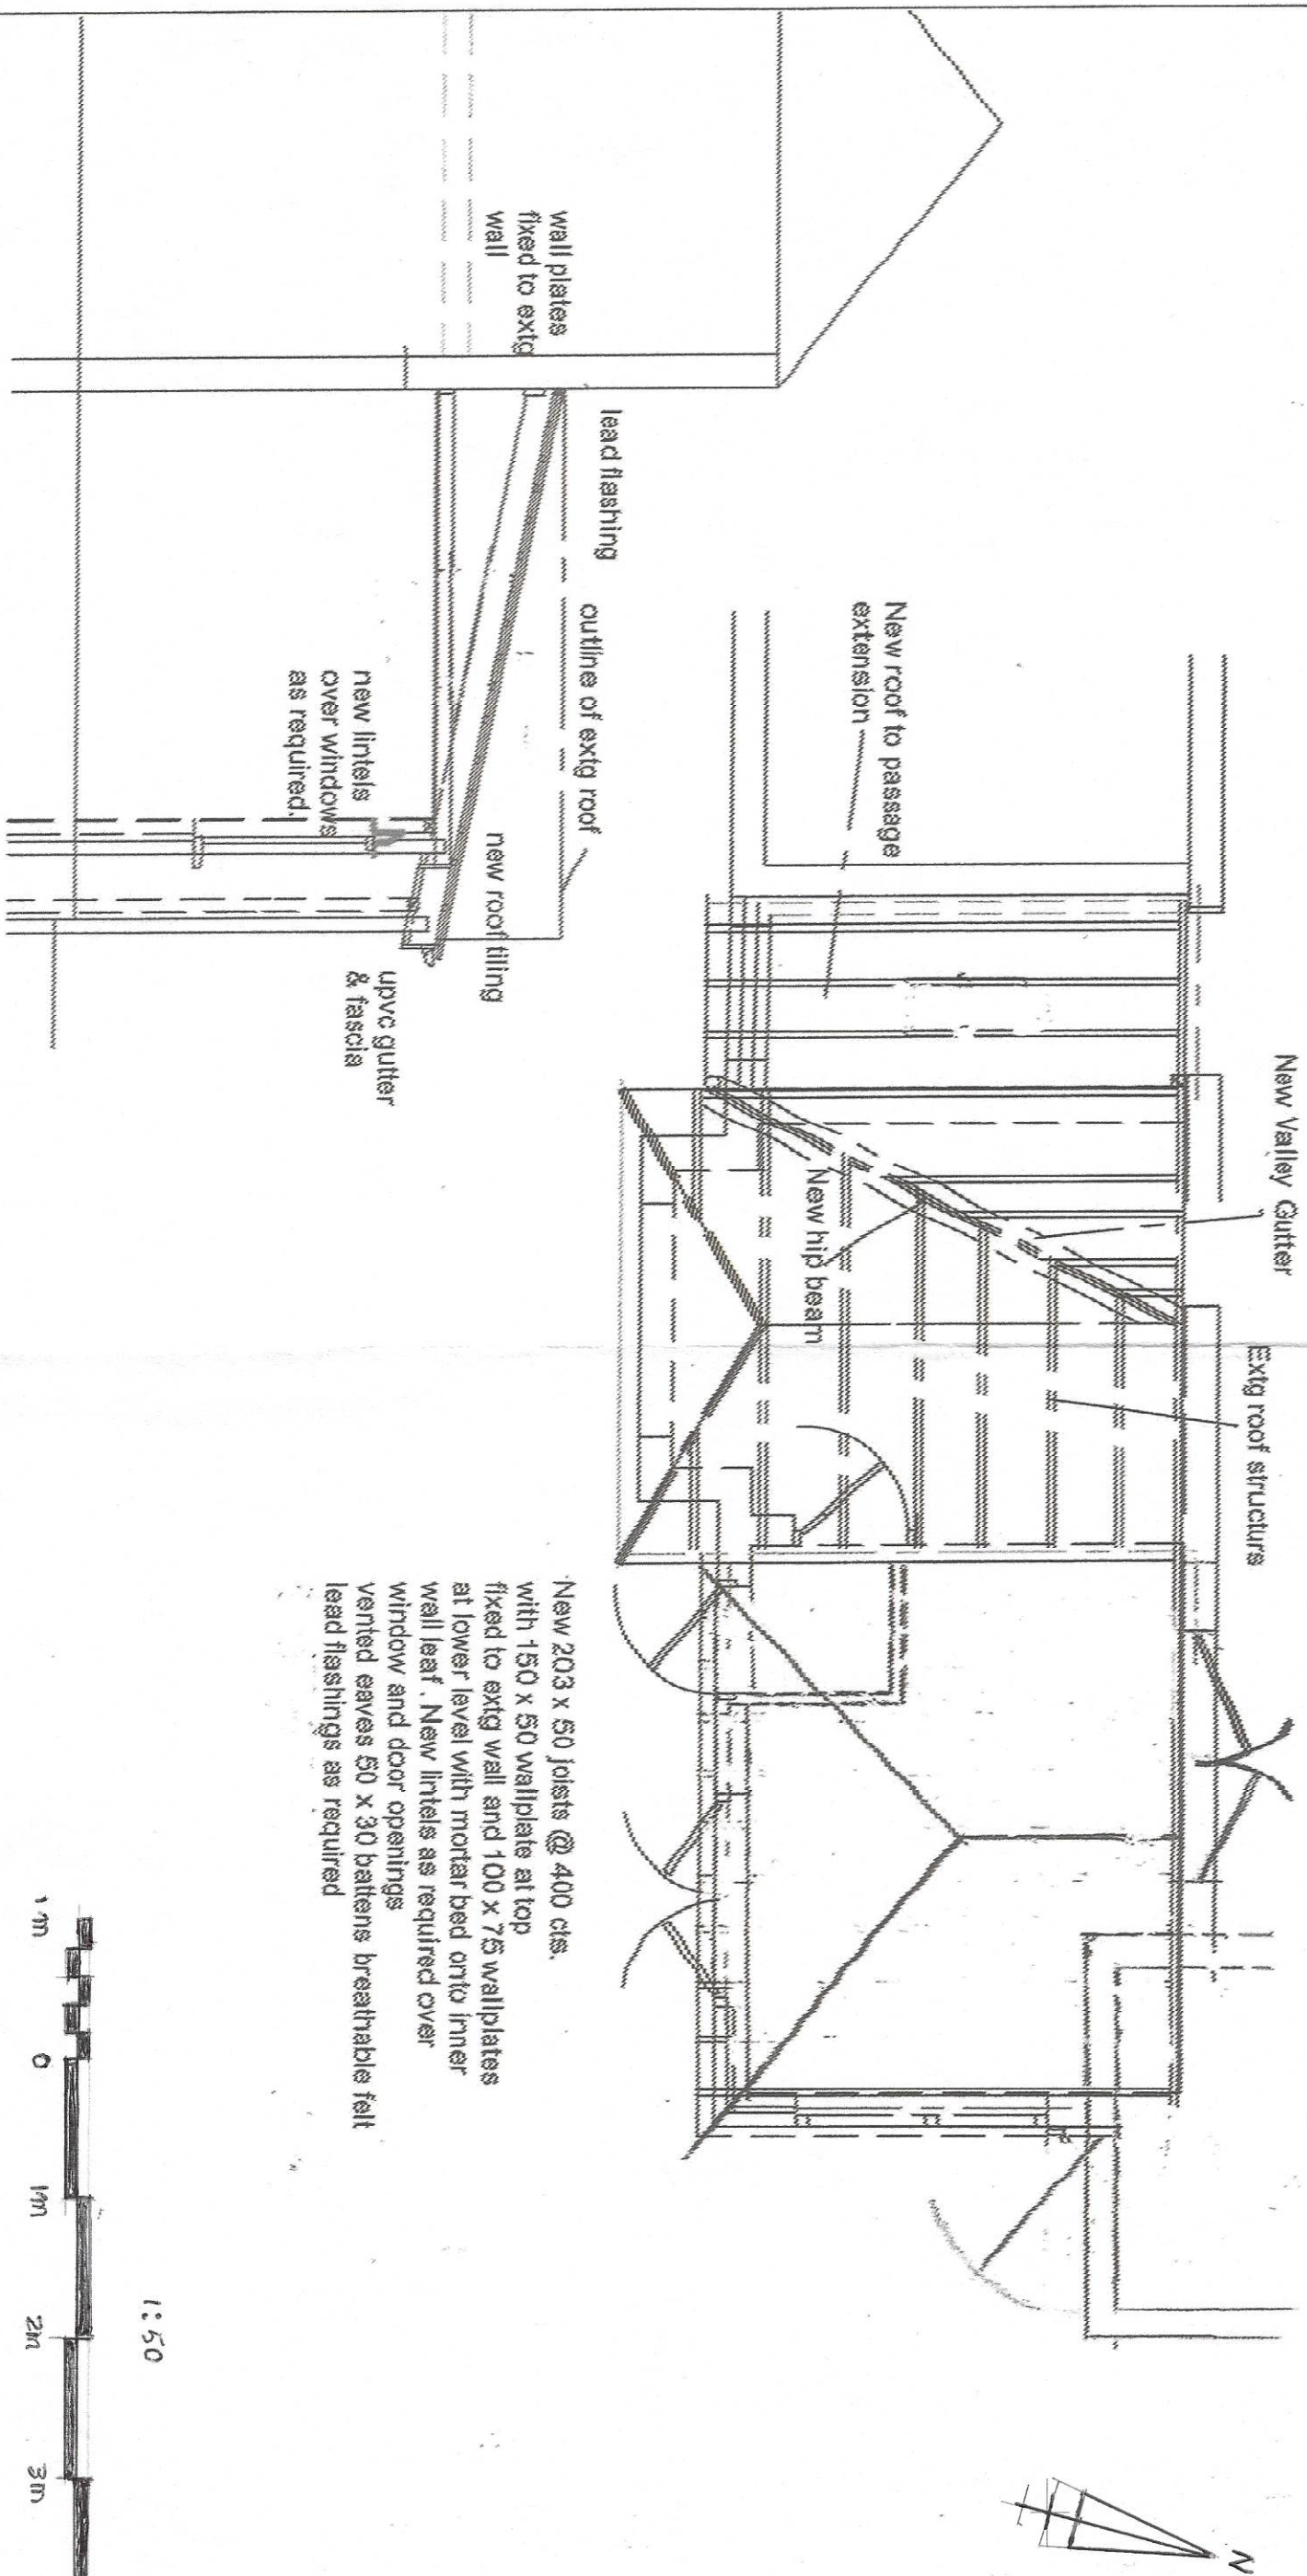


New 203 x 50 joists @ 400 cts.
with 150 x 50 wallplate at top
fixed to exit wall and 100 x 75 wallplates
at lower level with mortar bed onto inner
wall leaf. New lintels as required over
window and door openings
vented eaves 50 x 30 battens breathable felt
lead flashings as required

1:50



TYPICAL SECTION THRO NEW ROOF

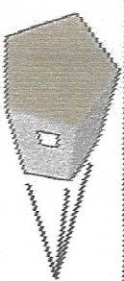

DESIGN SERVICES

CLIENT ADDRESS 131 Roby Road
NICKI Liverpool L13

Roof plan and
Typical section

DATE June 24
SCALE 1 to 50

DRAWN 00310 REV.