


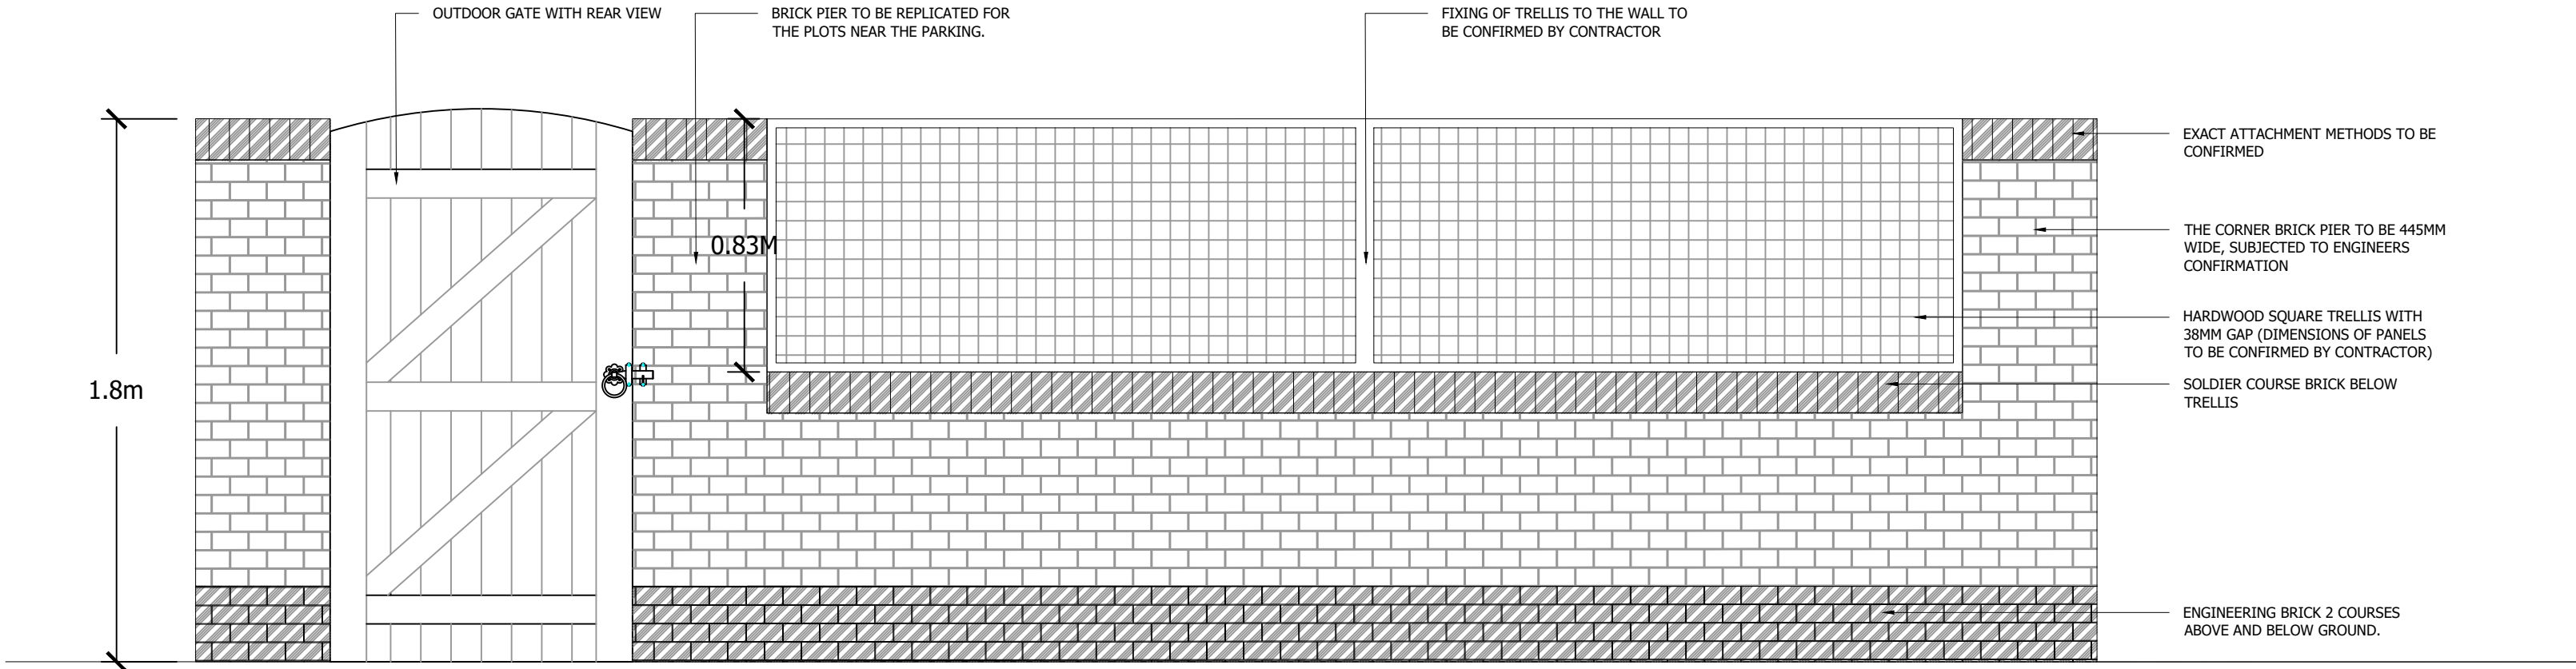

Indicative elevation of boundary treatment adjacent to parking courts - Example Plot 104 viewed from outside



Trellis - Hardwood square pattern with 38mm gap

Refer to RM drawings:
33678-RG-L-02C - Landscape
Typical Details-02-05-A0 for details.

FOR PLANNING

Project
Halsnead Park, Knowsley

Drawing Title
Condition 7 - Boundary Treatment
adjacent to parking courts 104

Date	Scale	Drawn by	Check by
13.11.24	1:20@A2	BA	SC
Project No	Drawing No	Revision	
33678	RG-LD-40	-	



Stantec UK Limited
The Blade
Abbey Square
Reading
RG1 3BE
T: 0118 9430 000



stantec.com\uk