



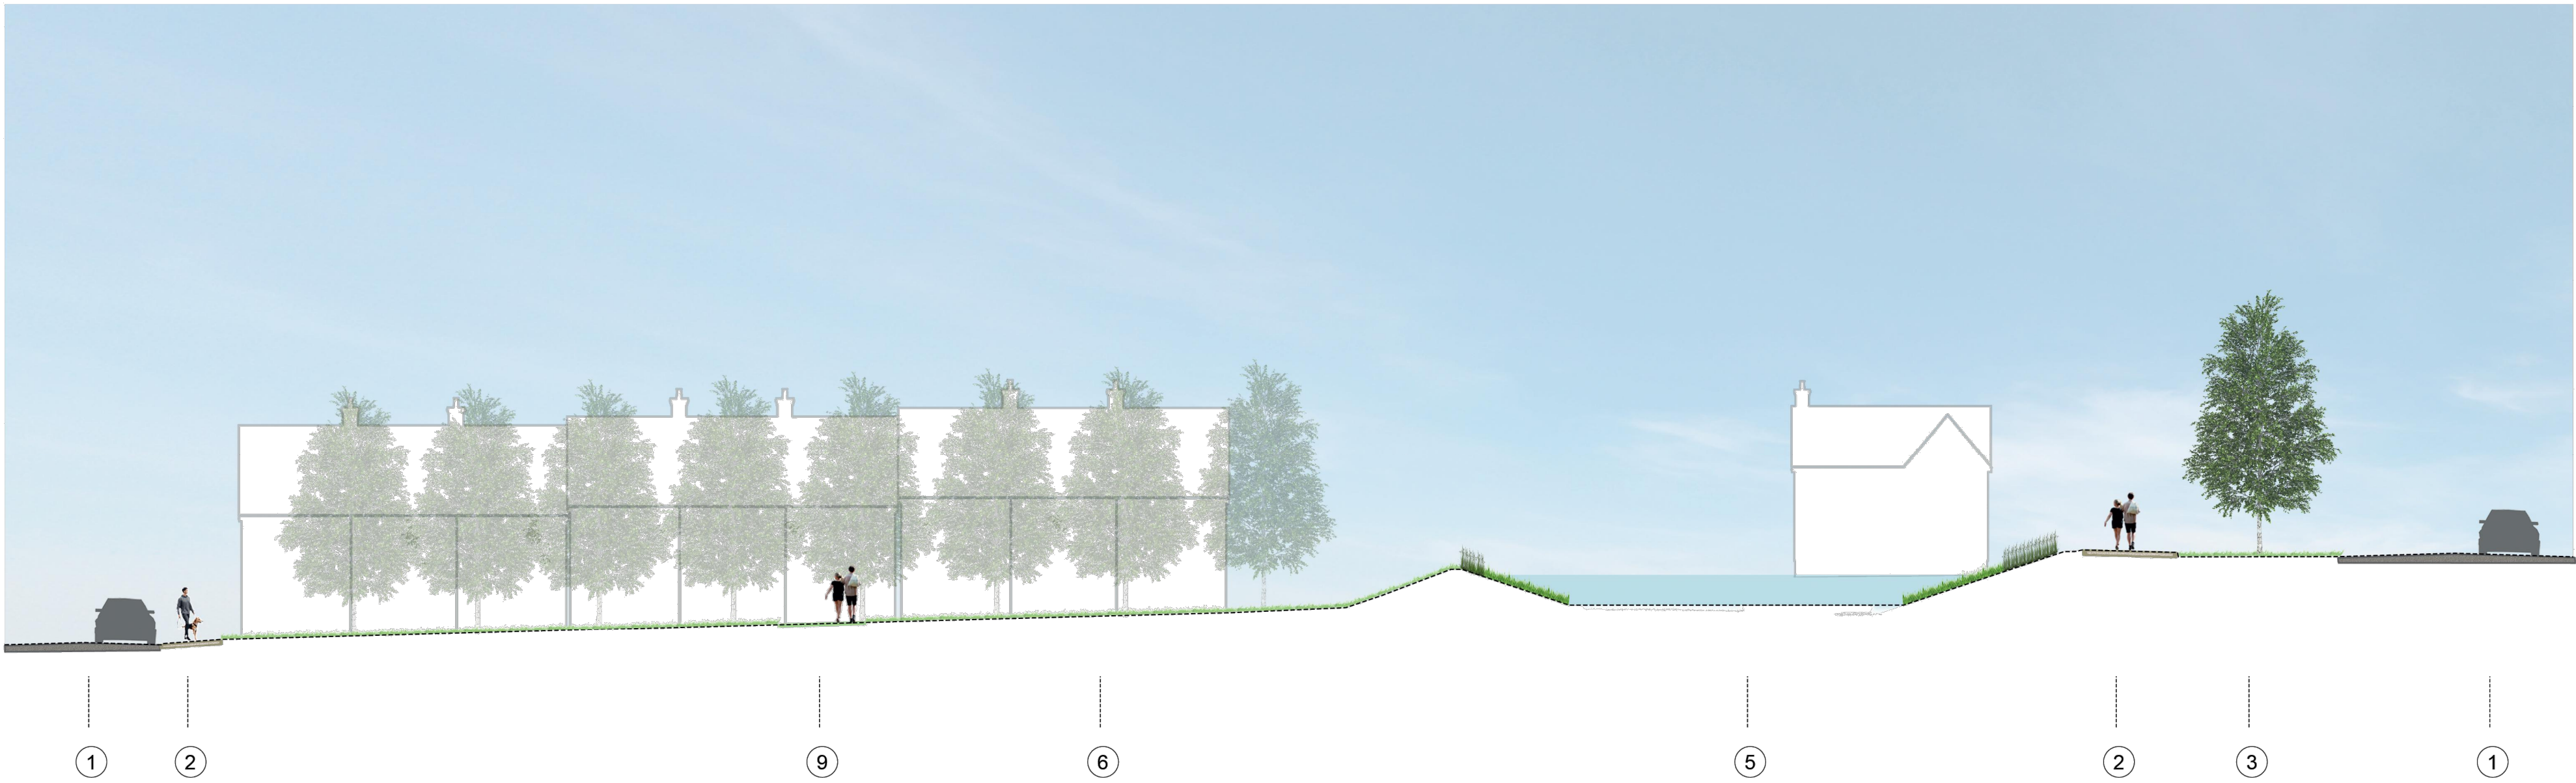

Section AA

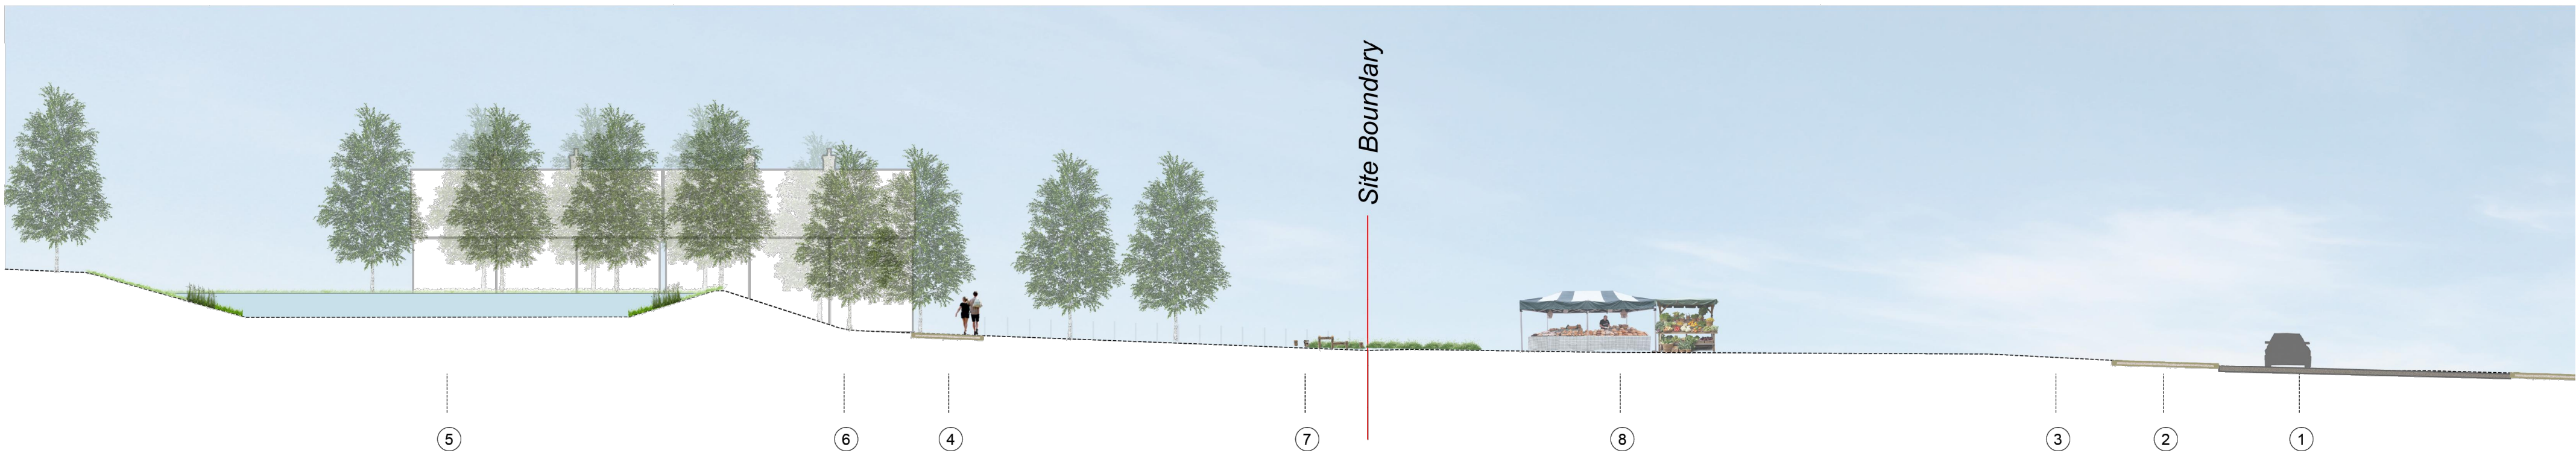


Section BB



Section CC

- Key
- 1 - Main Street
 - 2 - Footway
 - 3 - Green Verge
 - 4 - Pedestrian route across Village Green
 - 5 - Attenuation basin
 - 6 - Village green space
 - 7 - LAP play zone
 - 8 - Potential social event space
 - 9 - Mown path across Village Green

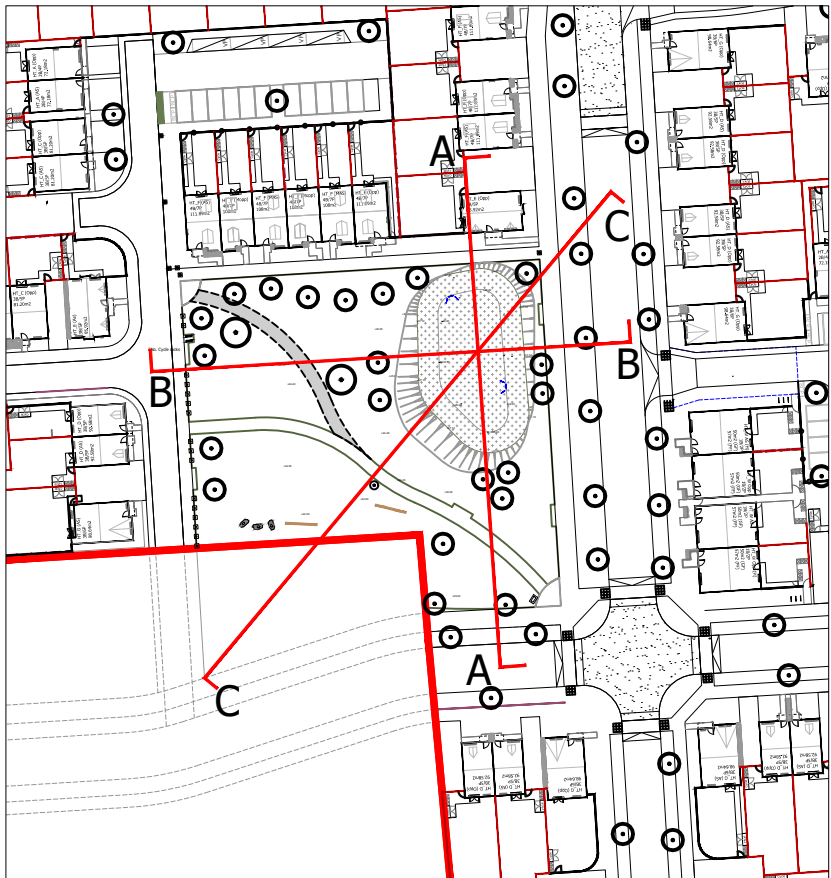

N

FOR PLANNING

Project
Halsnead Park, Knowsley

Drawing Title
Village Green Design Sections
Condition 09 (sheet 2 of 2)

Date
05.11.24

Scale
NTS

Project No
33678

Drawn by
BA

Check by
SC

Drawing No
RG-LD-10-02

Revision
B

Stantec

Stantec UK Limited
The Blade
Abbey Square
Reading
RG1 3BE
T: 0118 9430 000

stantec.com\uk

Reproduced from the Ordnance Survey Map with the permission of the Controller of HMSO. Crown Copyright Reserved. Licence No. 100019279.

J:\33000\33678 - Halsnead Park RH App\A4 - Drawings & Registers\Landscape\33678-RG-LD-10- Condition 9 Village Green Design.dwg - Sheet 02