
The scaling of this drawing cannot be assured

Revision	Date	Drn	Ckd
-	-	-	-

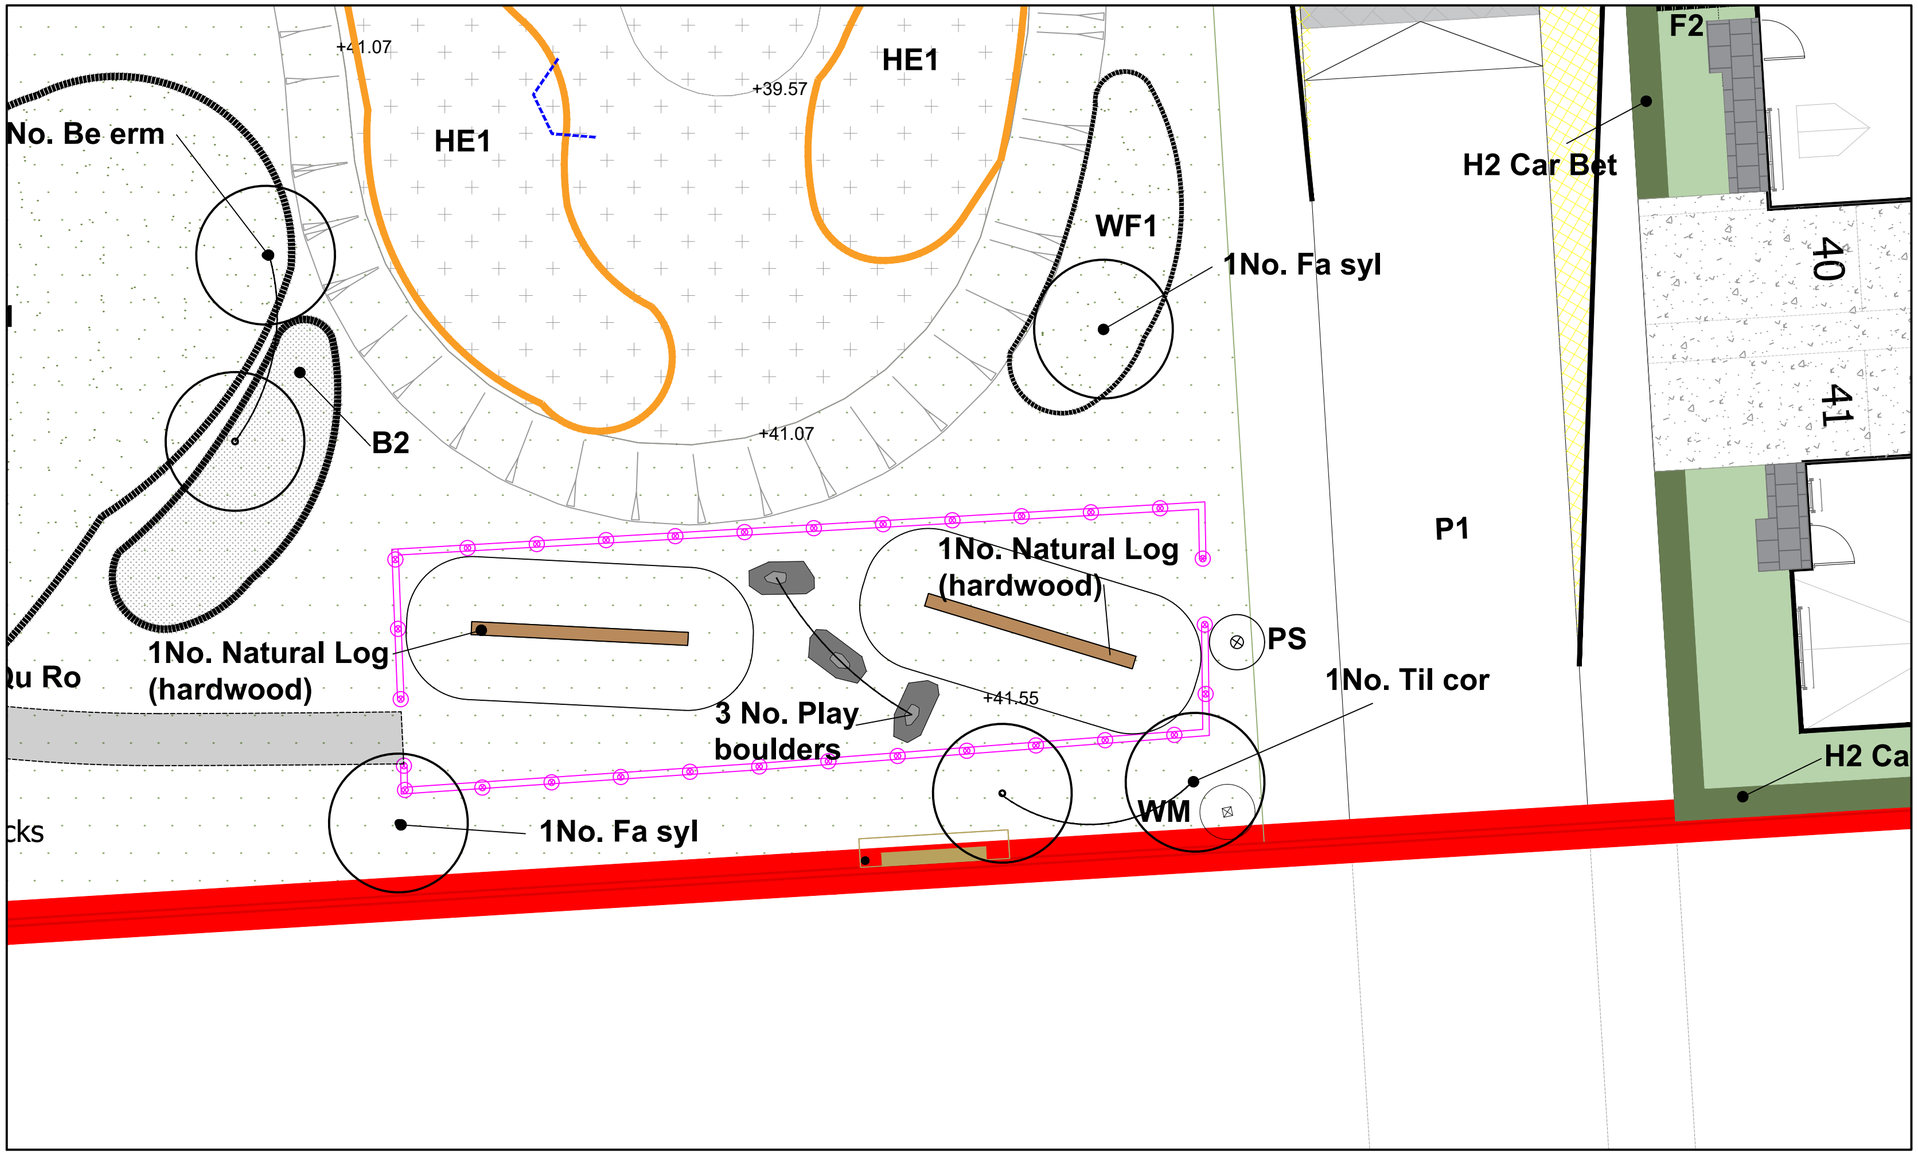

N


LEGEND

- Timber Knee rail
- Play Boulders (smooth and rounded edges). Indicative size shown. Refer to Play Specification Sheet.
- Natural Log 5m (hardwood)
- Play Sign refer: 33678-RG-LD-11- Condition 10 Wayfinding Signage and Bins

Notes:
Refer to approved Reserved Matters General Arrangement Plans, typical details and planting schedule for information on soft and hard landscape features.

Timetable for Implementation Note:

The Western Boundary will be implemented by Q2 2026

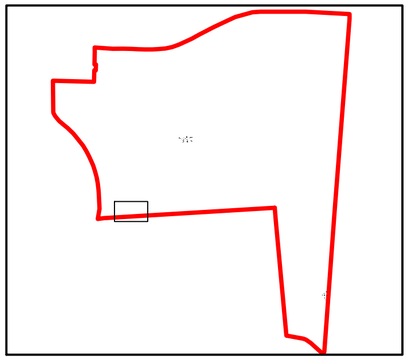



Play Boulders (smooth and rounded edges)



Timber Knee rail to define LAP Boundary 600mm above ground.



Hardwood Natural Log 5m (Duncan & Grove ref: TT.BB.07.2)

FOR PLANNING

Project
Halsnead Park, Knowsley

Drawing Title
Condition 8 - LAP Play Design West

Date	Scale	Drawn by	Check by
13.11.24	1:200@A1	BA	SC

Project No	Drawing No	Revision
33678	RG-LD-30	-

0 2 4 6 8 10m

Stantec

Stantec UK Limited
The Blade
Abbey Square
Reading
RG1 3BE
T: 0118 9430 000

stantec.com\uk

Reproduced from the Ordnance Survey Map with the permission of the Controller of HMSO. Crown Copyright Reserved. Licence No. 100019279.