





The scaling of this drawing cannot be assured
Revision _____ Date _____ Drn _____ Ckd _____

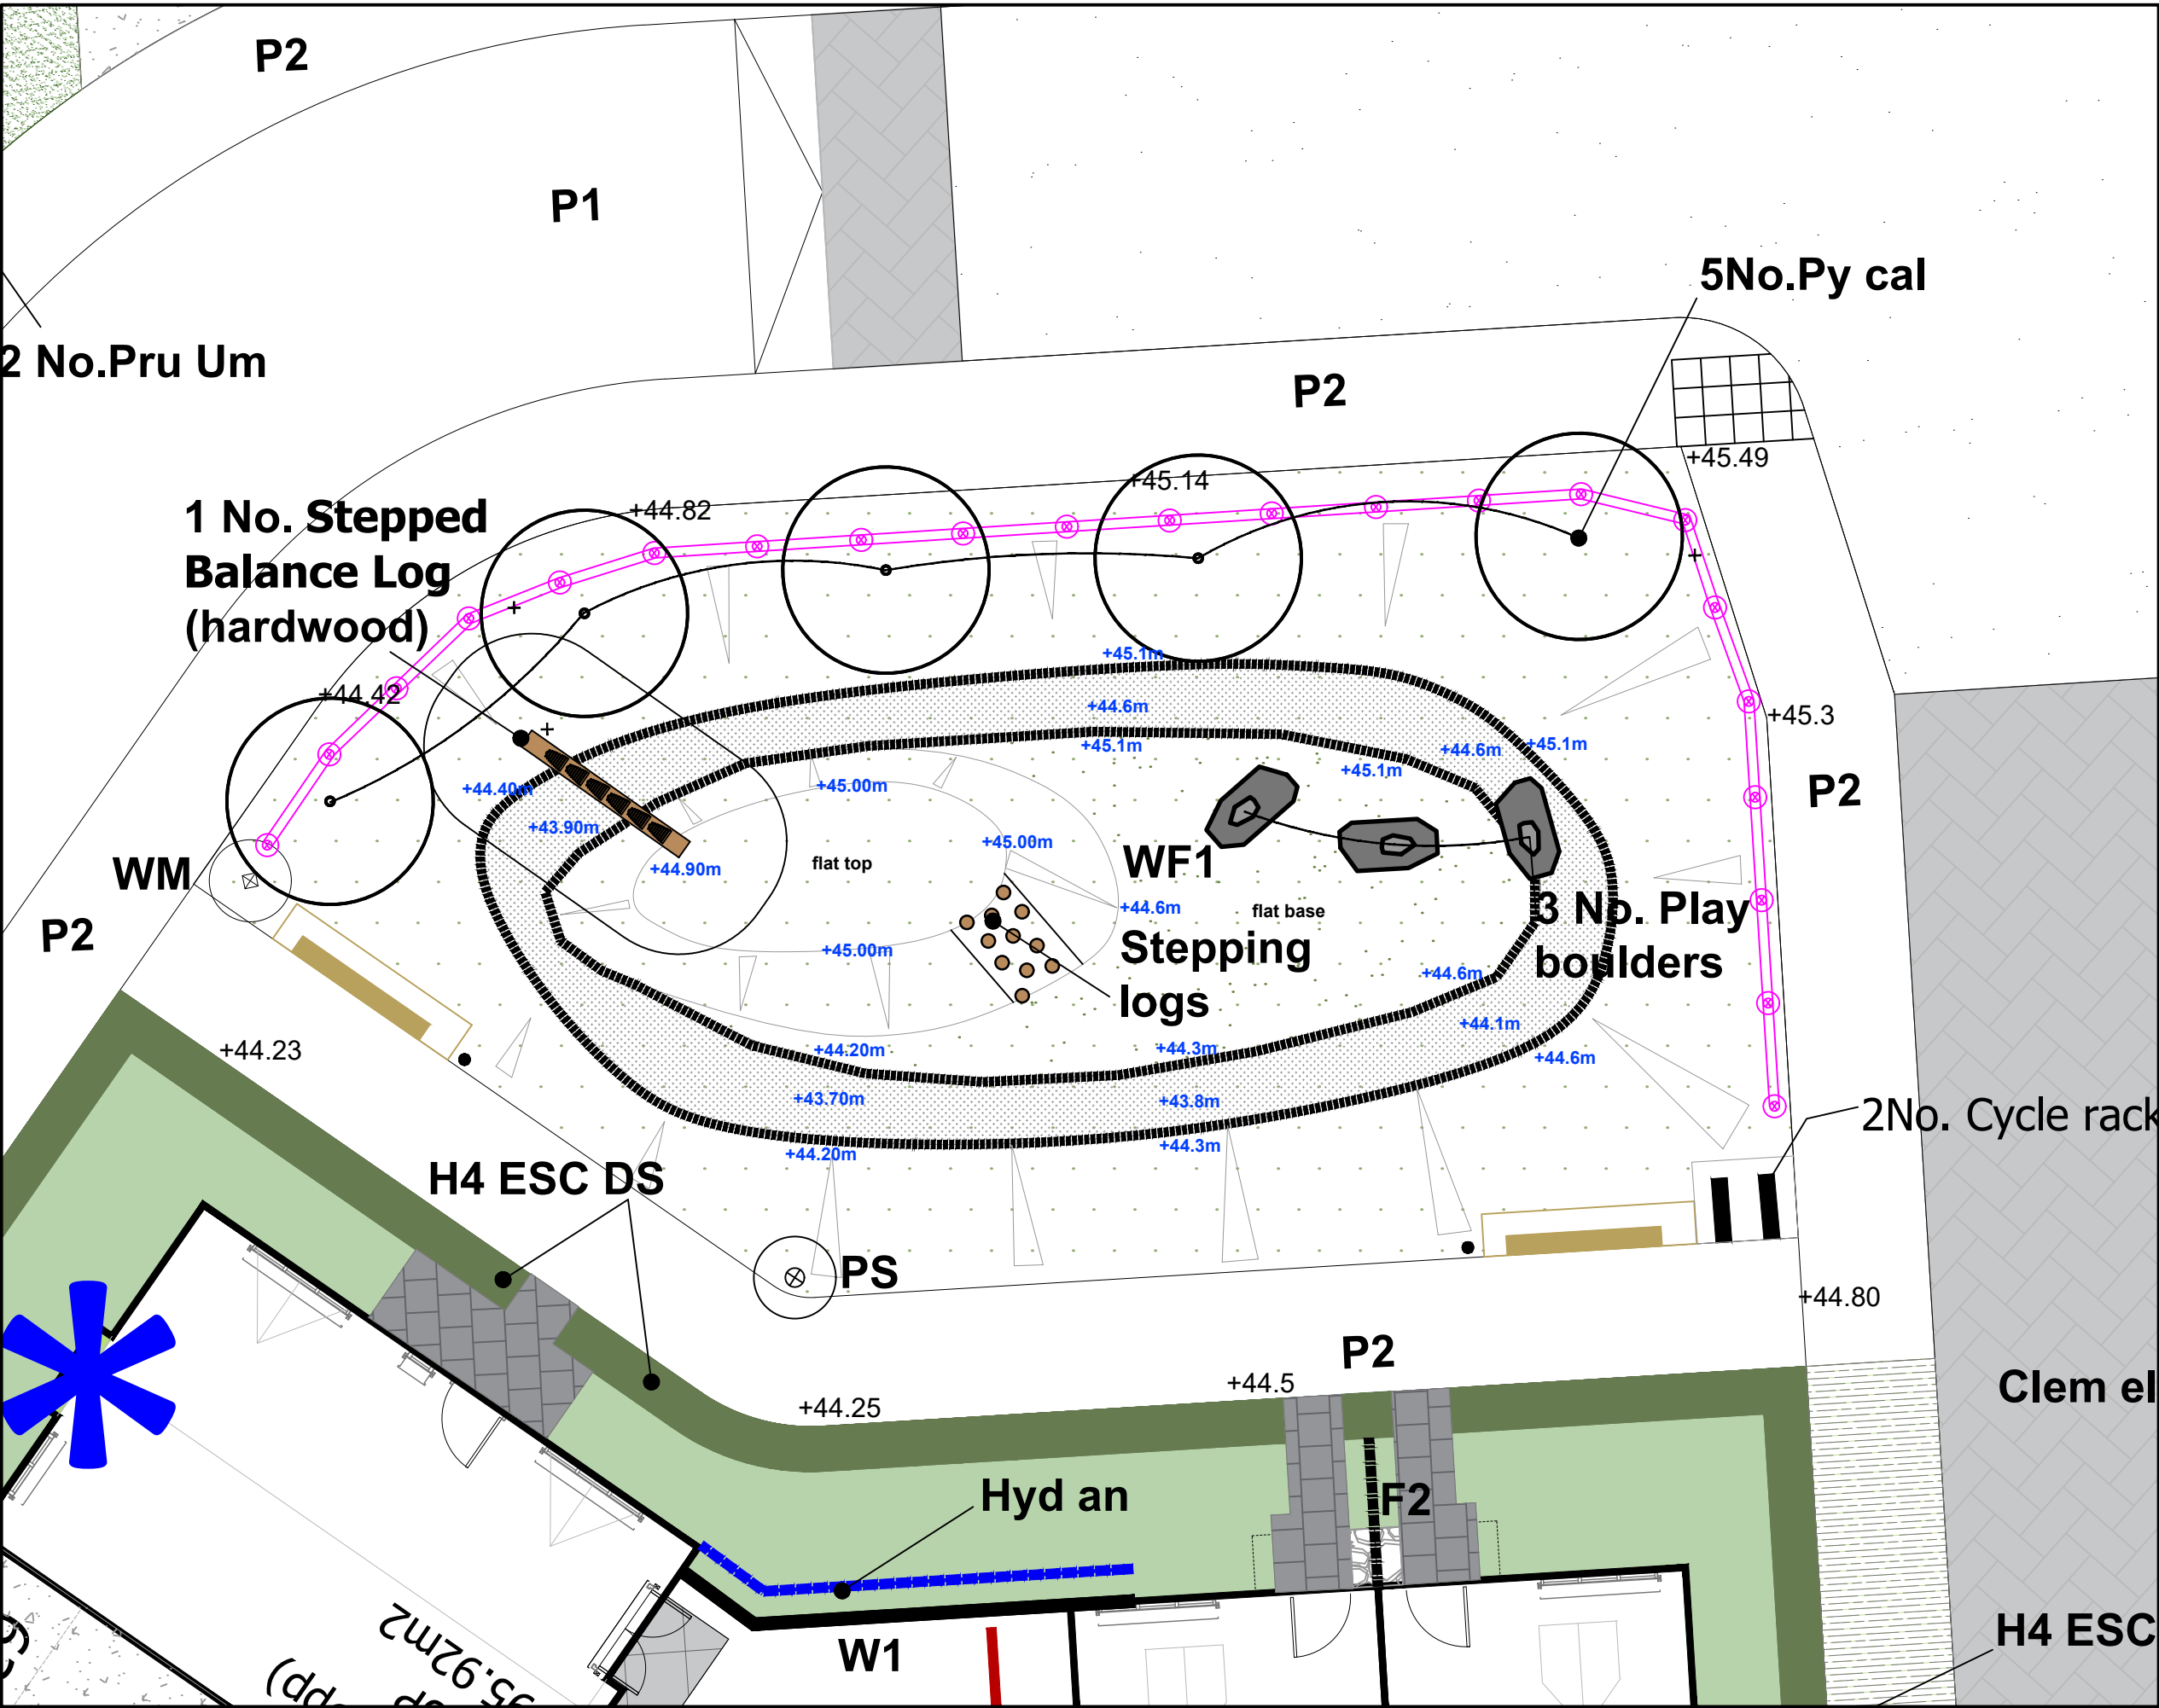

LEGEND

- Timber Knee rail
- Play Boulders (smooth and rounded edges)
- Natural Log 5m (hardwood)
- Stepping Stumps (hardwood)
- Play Sign refer:
33678-RG-LD-11- Condition 10
Wayfinding Signage and Bins
- +45.00 Indicative levels in play areas

Timetable for Implementation Note:
The Play equipment will be implemented with an anticipated completion date of Q2 2026.

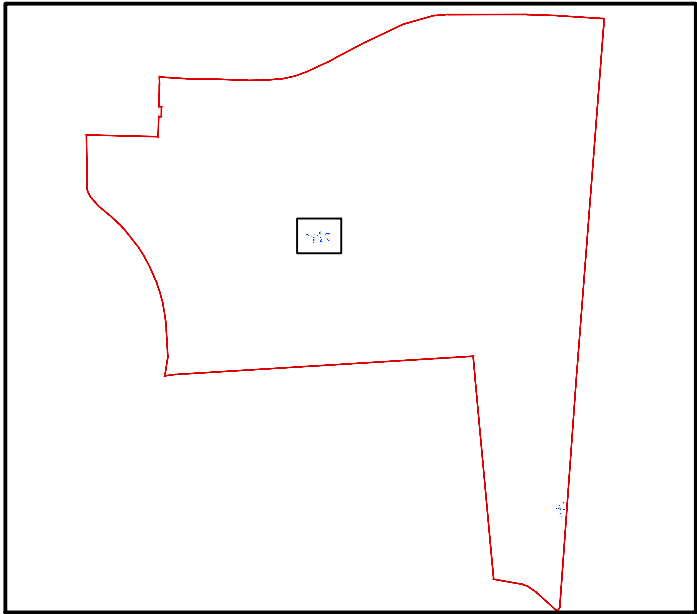

Timber Knee rail to define LAP Boundary
600mm above ground.



Stepped Balance Log TT.BB.05.2 (hardwood)



Play Boulders (smooth and rounded edges)



Natural Play Mound with flat top



Stepping Stumps TT.2.01 (hardwood)

FOR PLANNING

Project
Halsnead Park, Knowsley

Drawing Title
Condition 8 - LAP Play Design
Central

Date 13.11.24	Scale 1:200@A1	Drawn by BA	Check by SC
Project No 33678	Drawing No RG-LD-31	Revision -	



Stantec UK Limited
The Blade
Abbey Square
Reading
RG1 3BE
T: 0118 9430 000

stantec.com\uk