


THE CONTENT OF THIS DRAWING PACK IS SUBJECT TO THE PROVISION OF THE COPYRIGHT ACT 1956. WORK TO FIGURED DIMENSIONS ONLY. SITE DIMENSIONS ARE TO BE CHECKED BEFORE WORK IS STARTED.


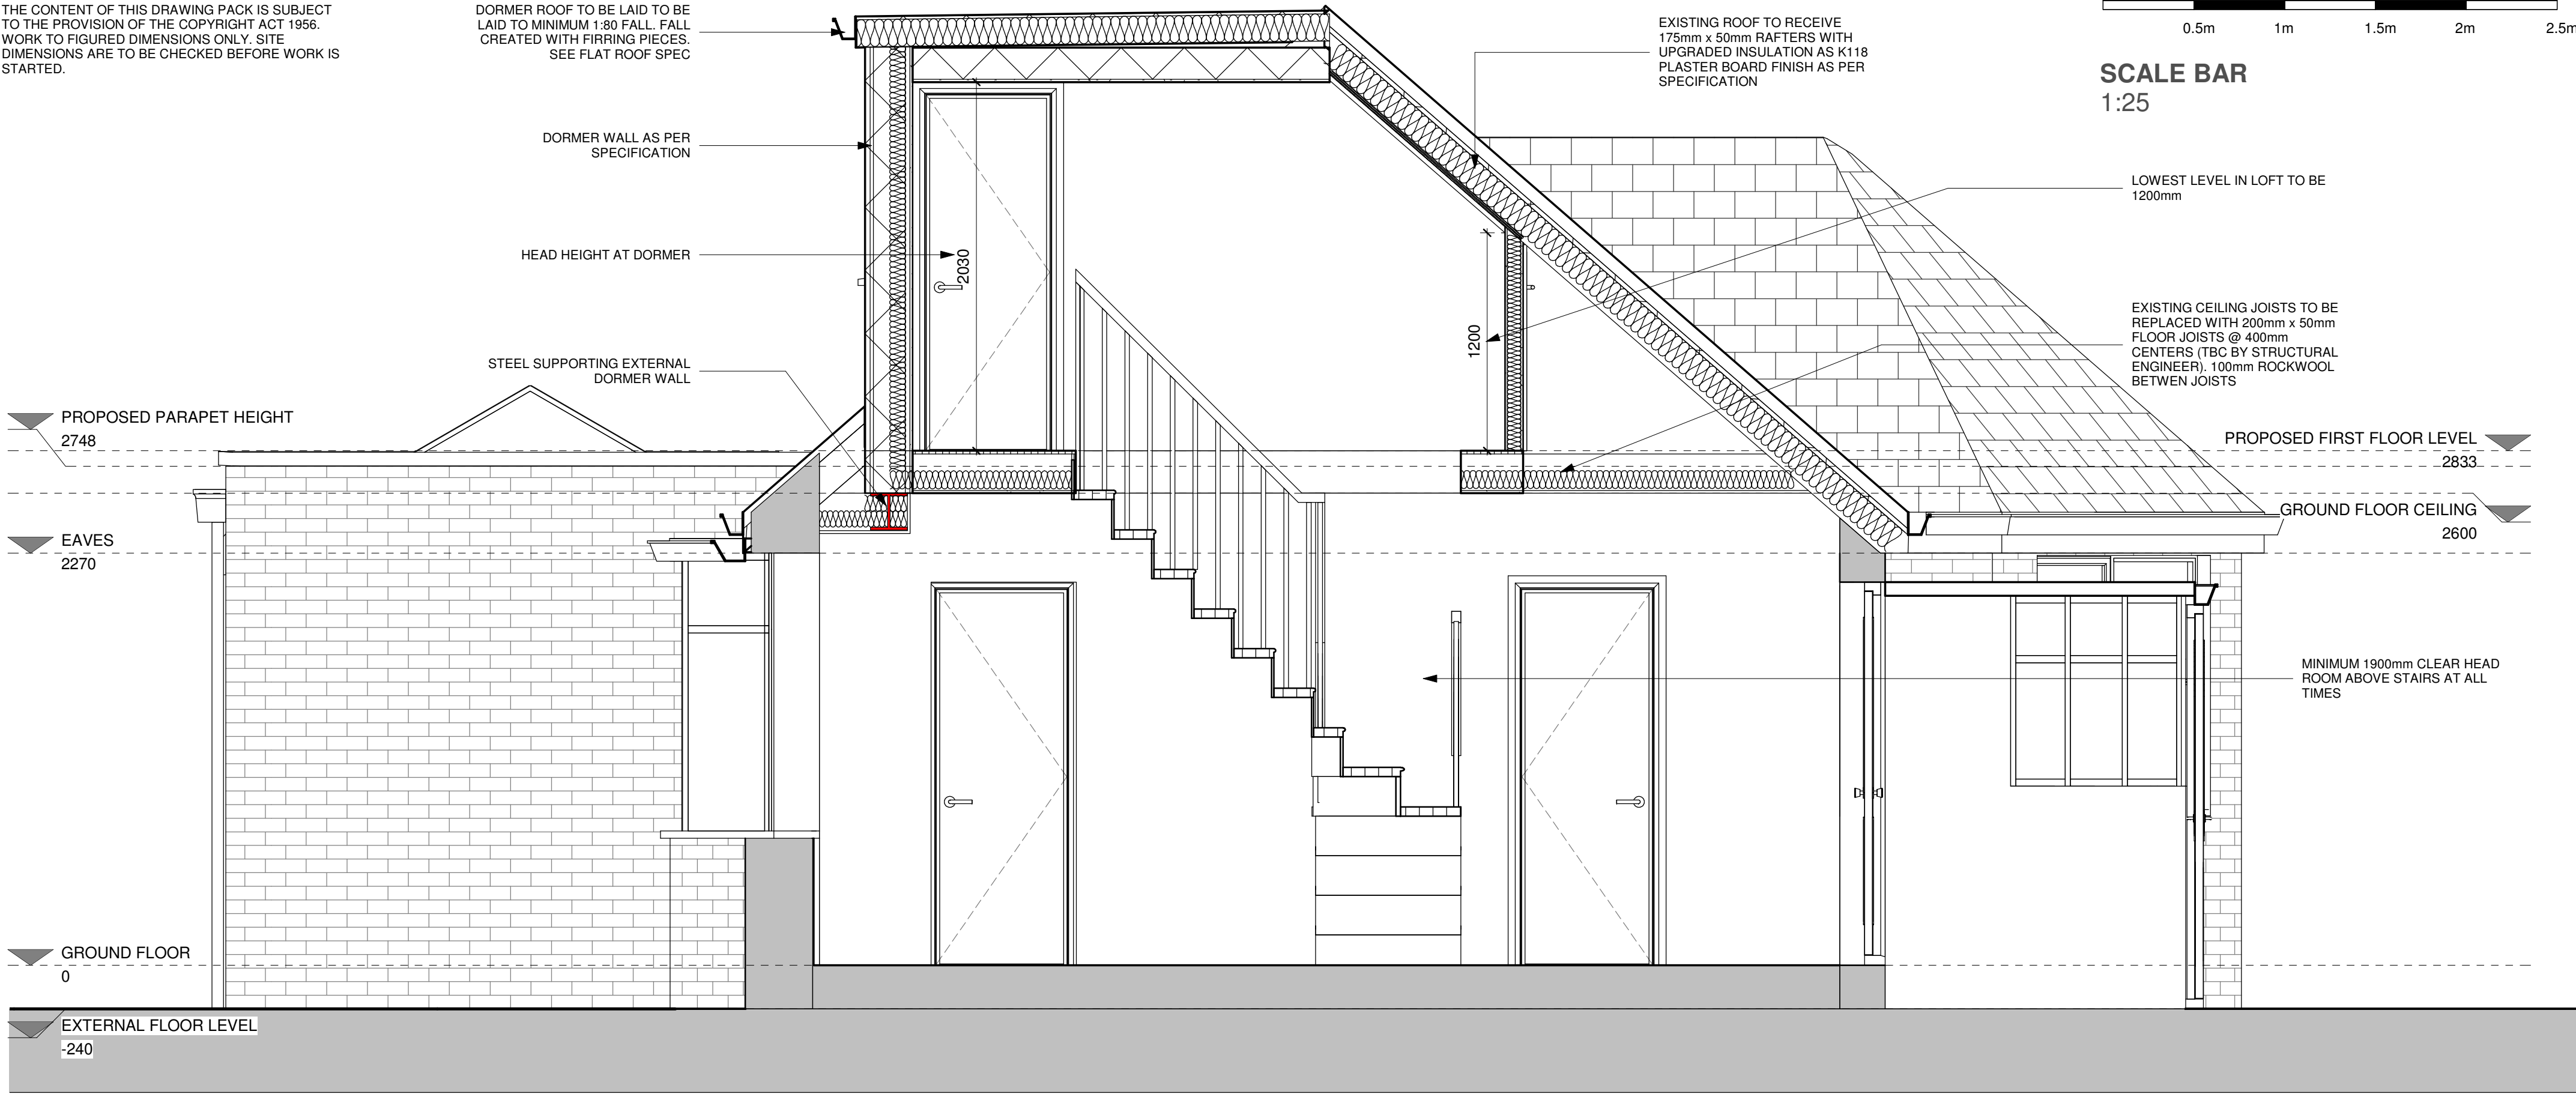


SECTION 1 - PROPOSED

1 : 25

SECTION 2 - PROPOSED

1 : 50

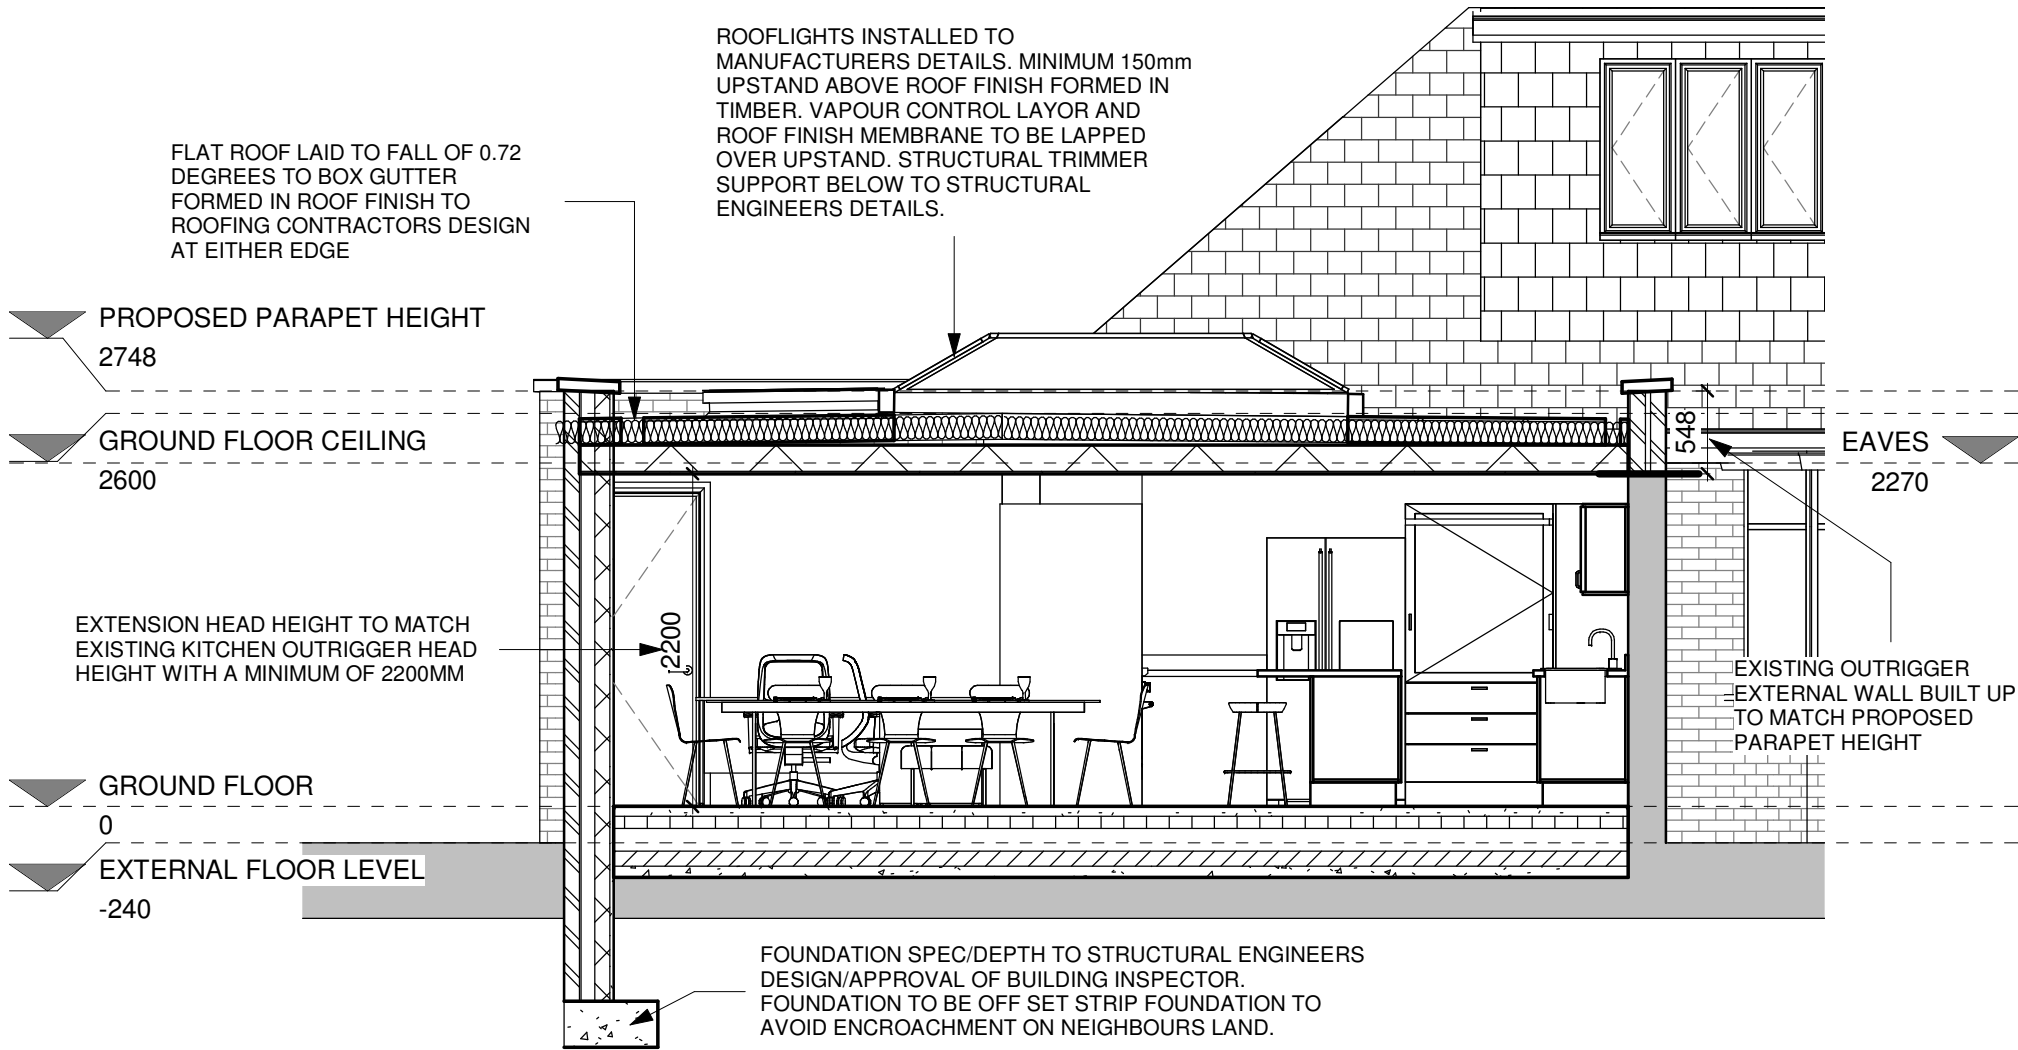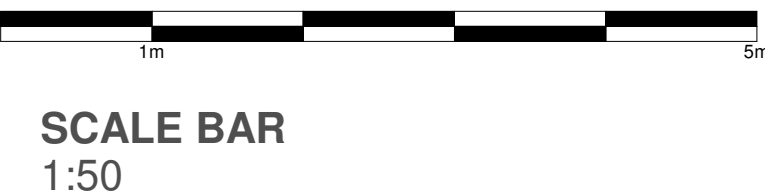

PROJECT		
27 VINING ROAD, L35 7LG		
TITLE		
PROPOSED SECTIONS		
CLIENT		
Owner		
DATE		
08/01/26		
SCALE (@A2)		
1:25 & 1:50		
DRAWING NUMBER		REV
702-008		P2