



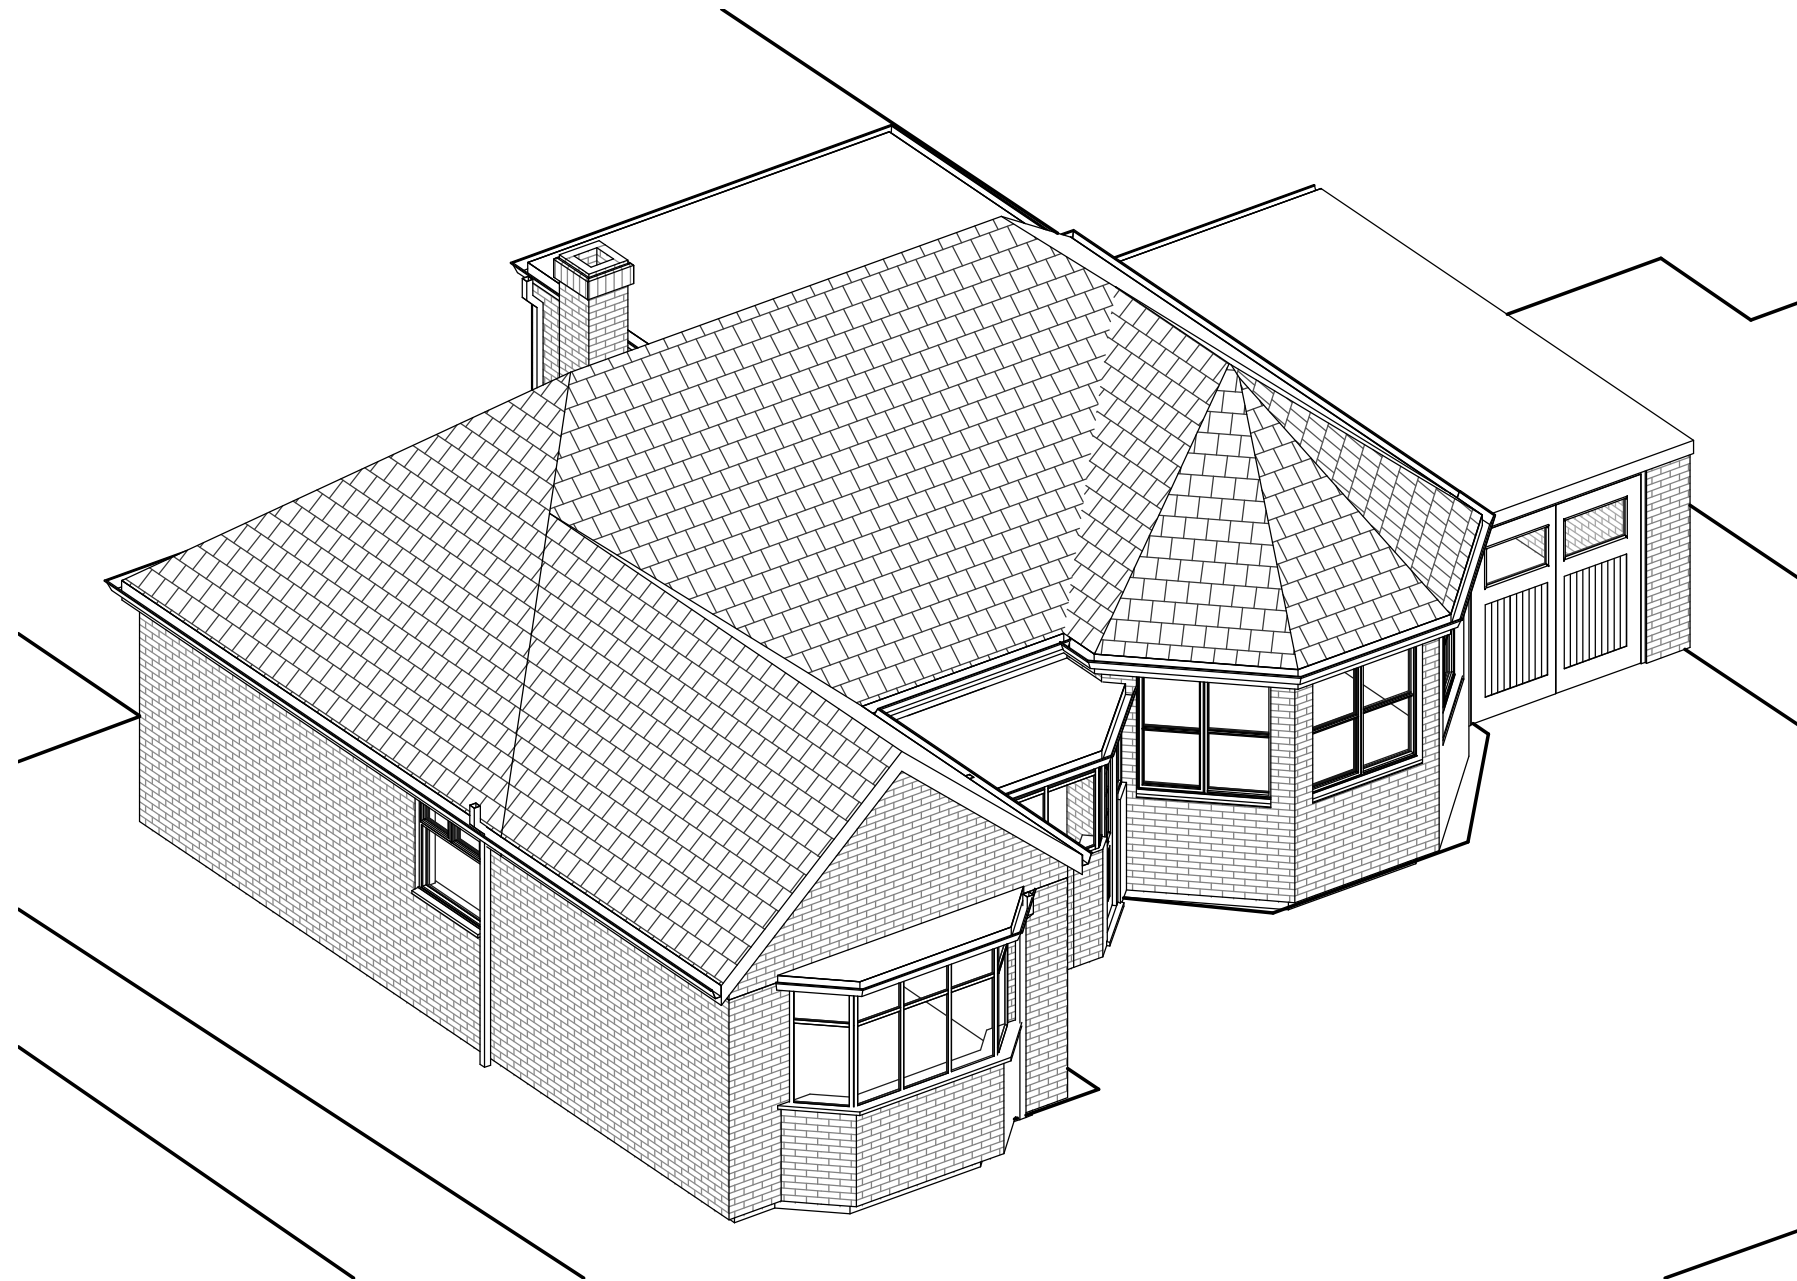

EXISTING FRONT AERIAL VIEW

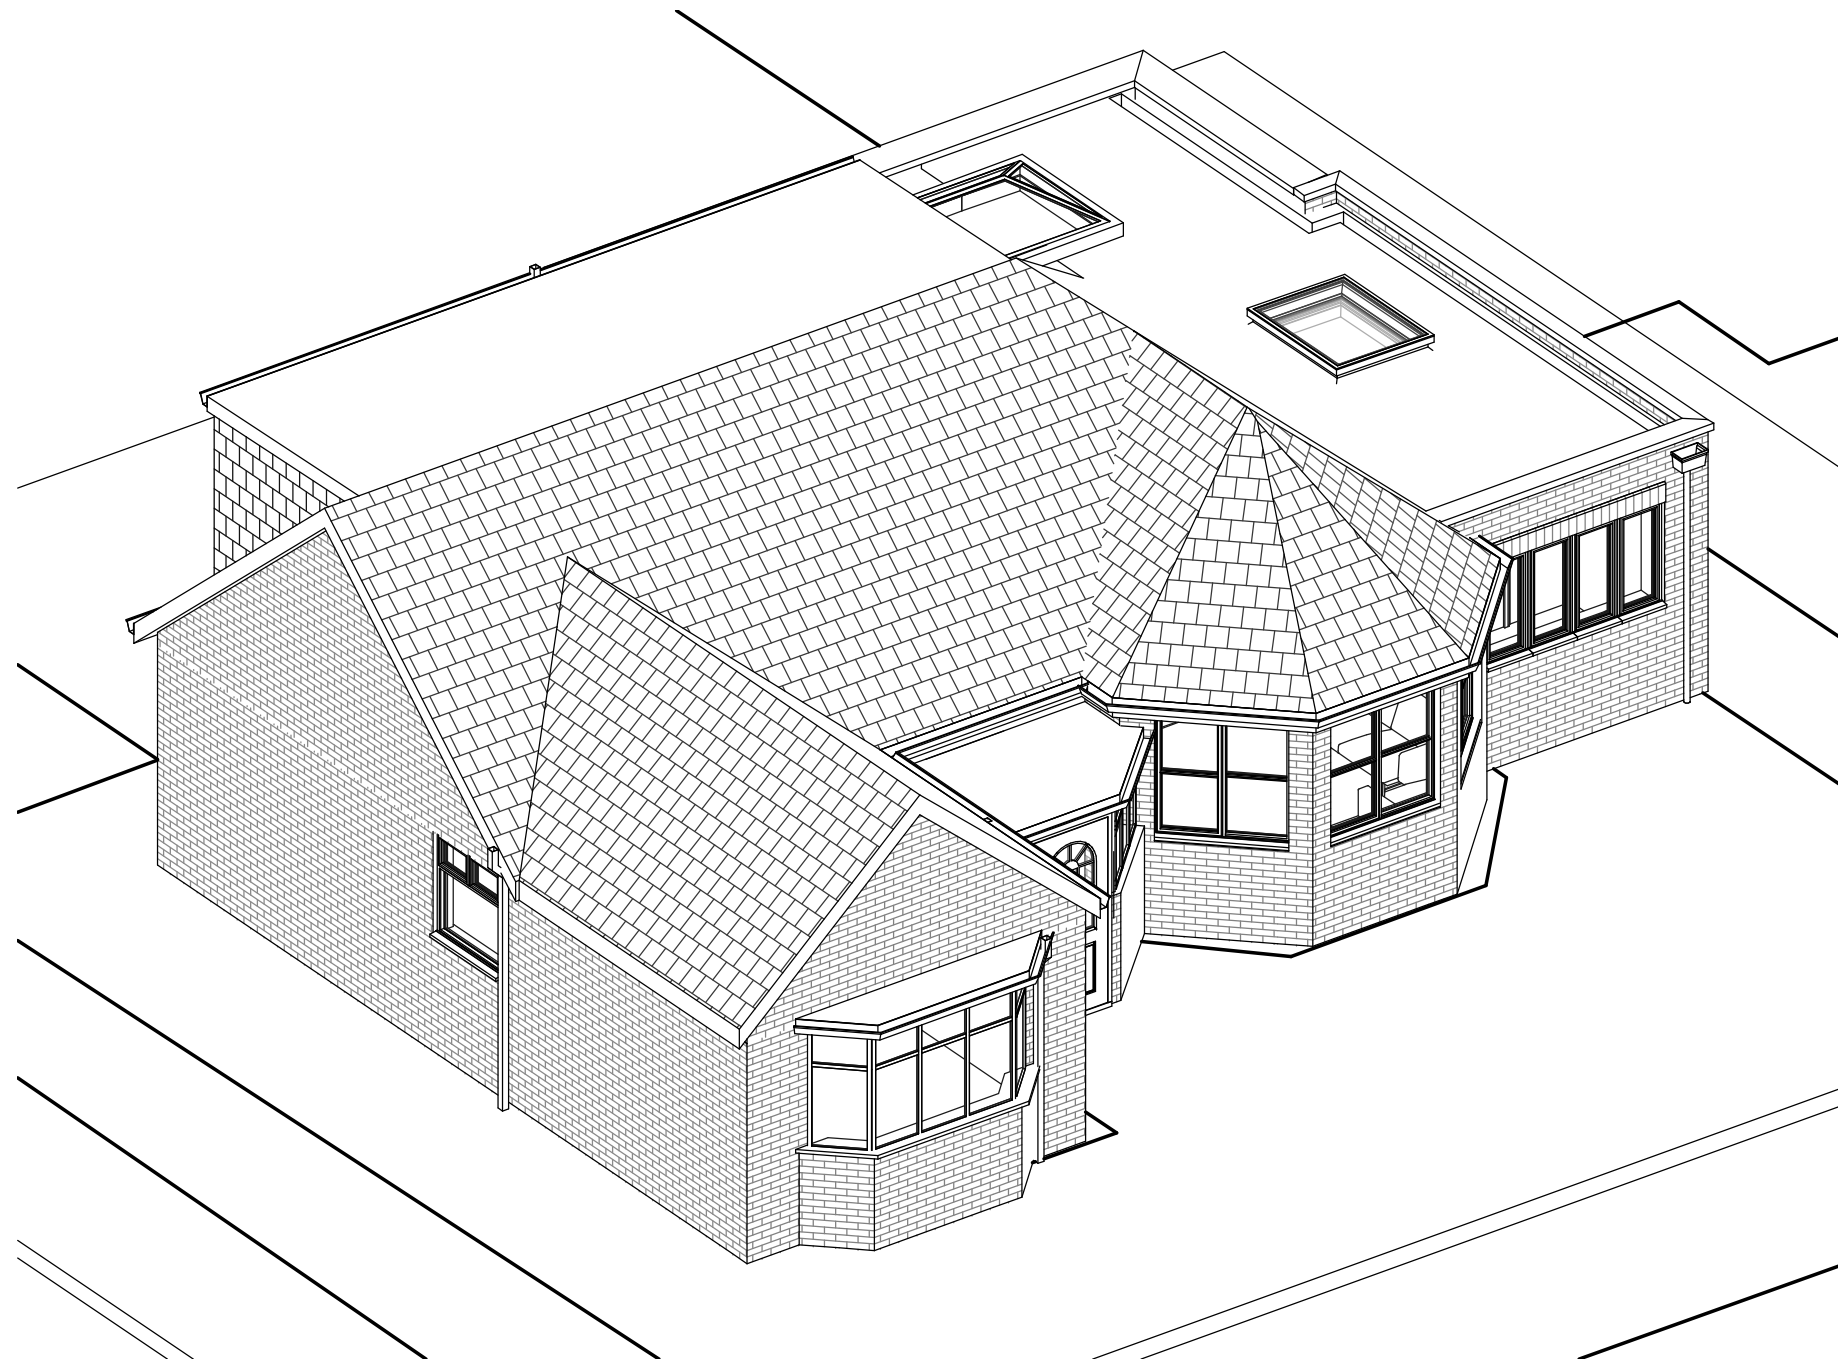

PROPOSED FRONT AERIAL VIEW

PROJECT			27 VINING ROAD, L35 7LG
TITLE			FRONT 3D VIEWS
CLIENT			Owner
DATE			08/01/26
SCALE (@A2)			
NTS			
DRAWING NUMBER		REV	
702-010		P2	