



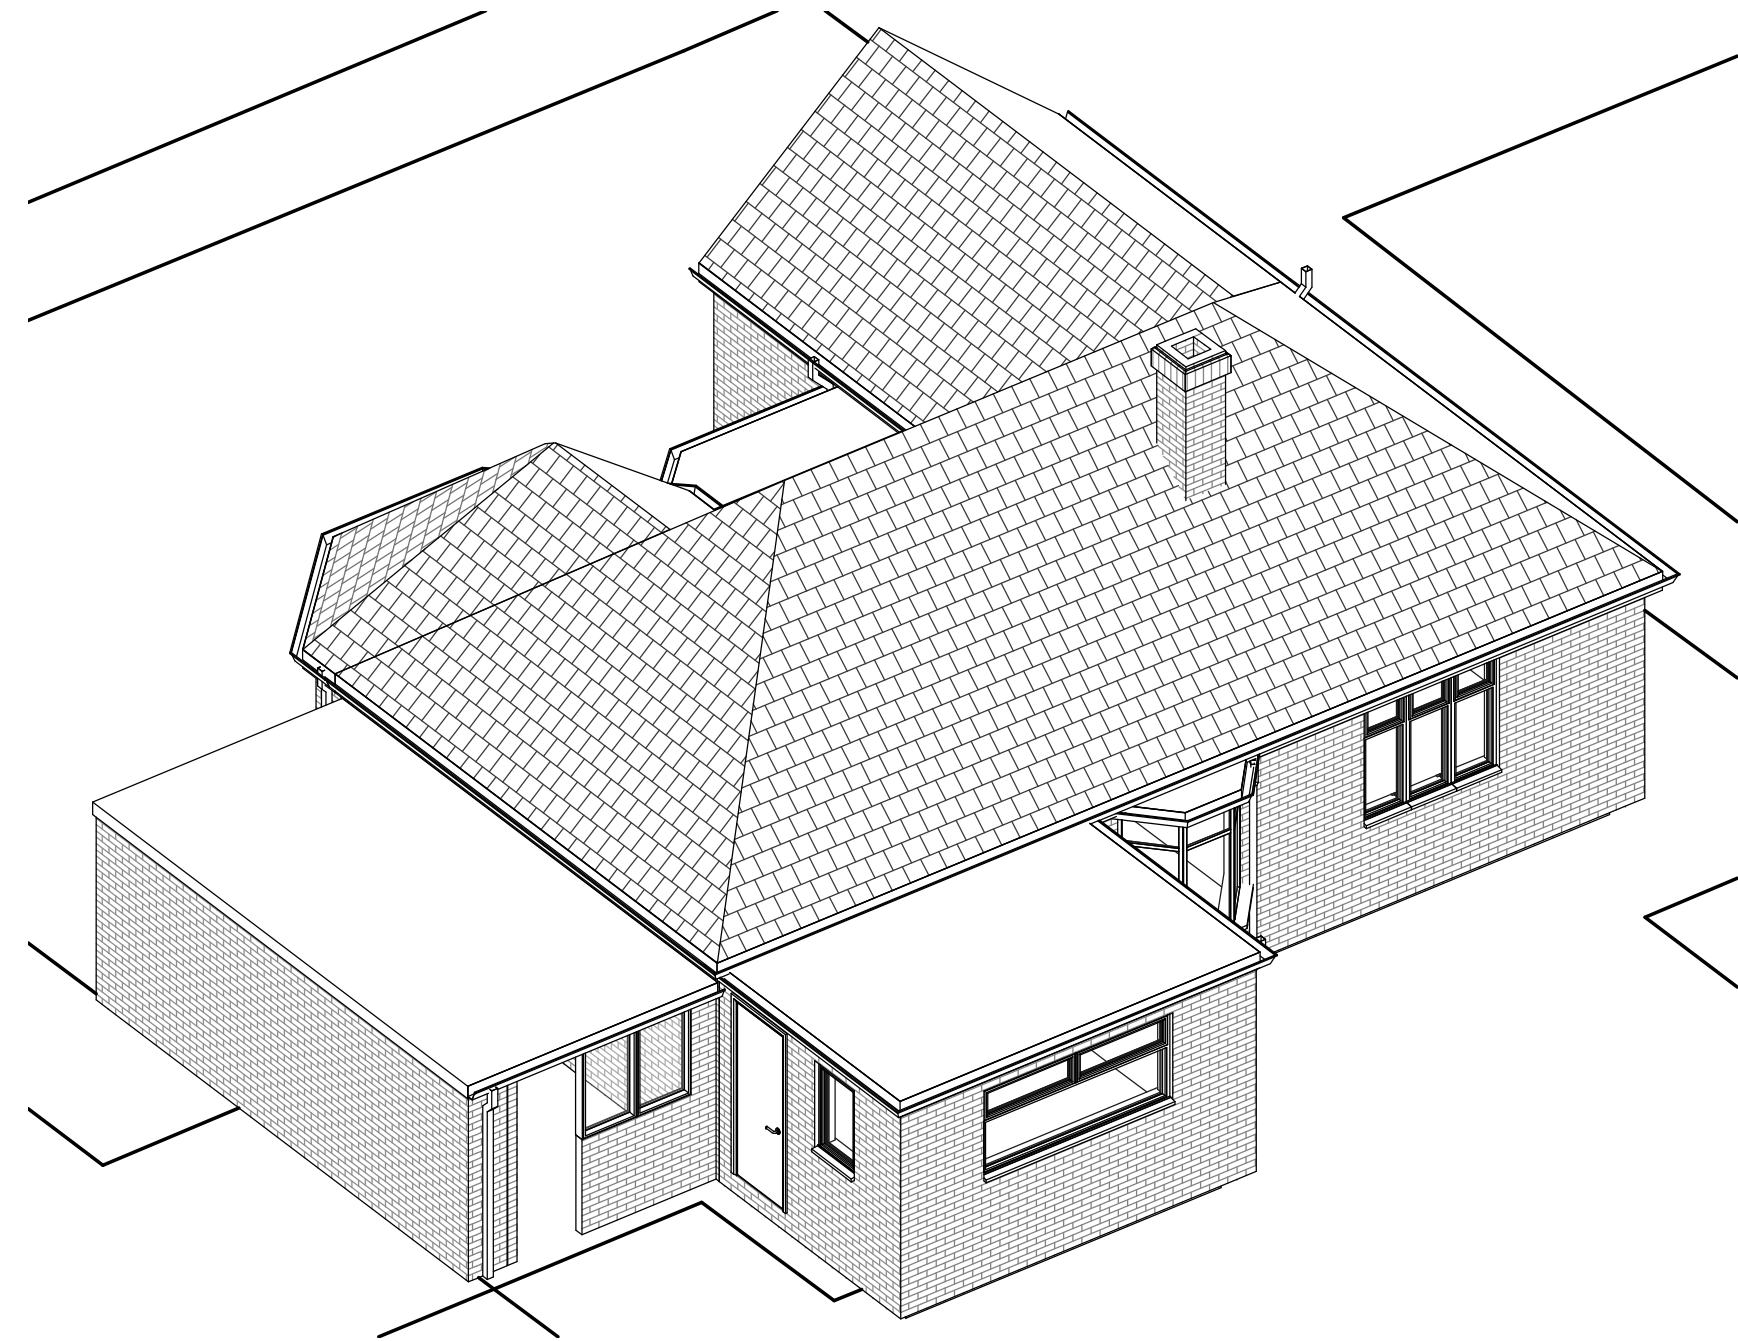

REAR AERIAL VIEW

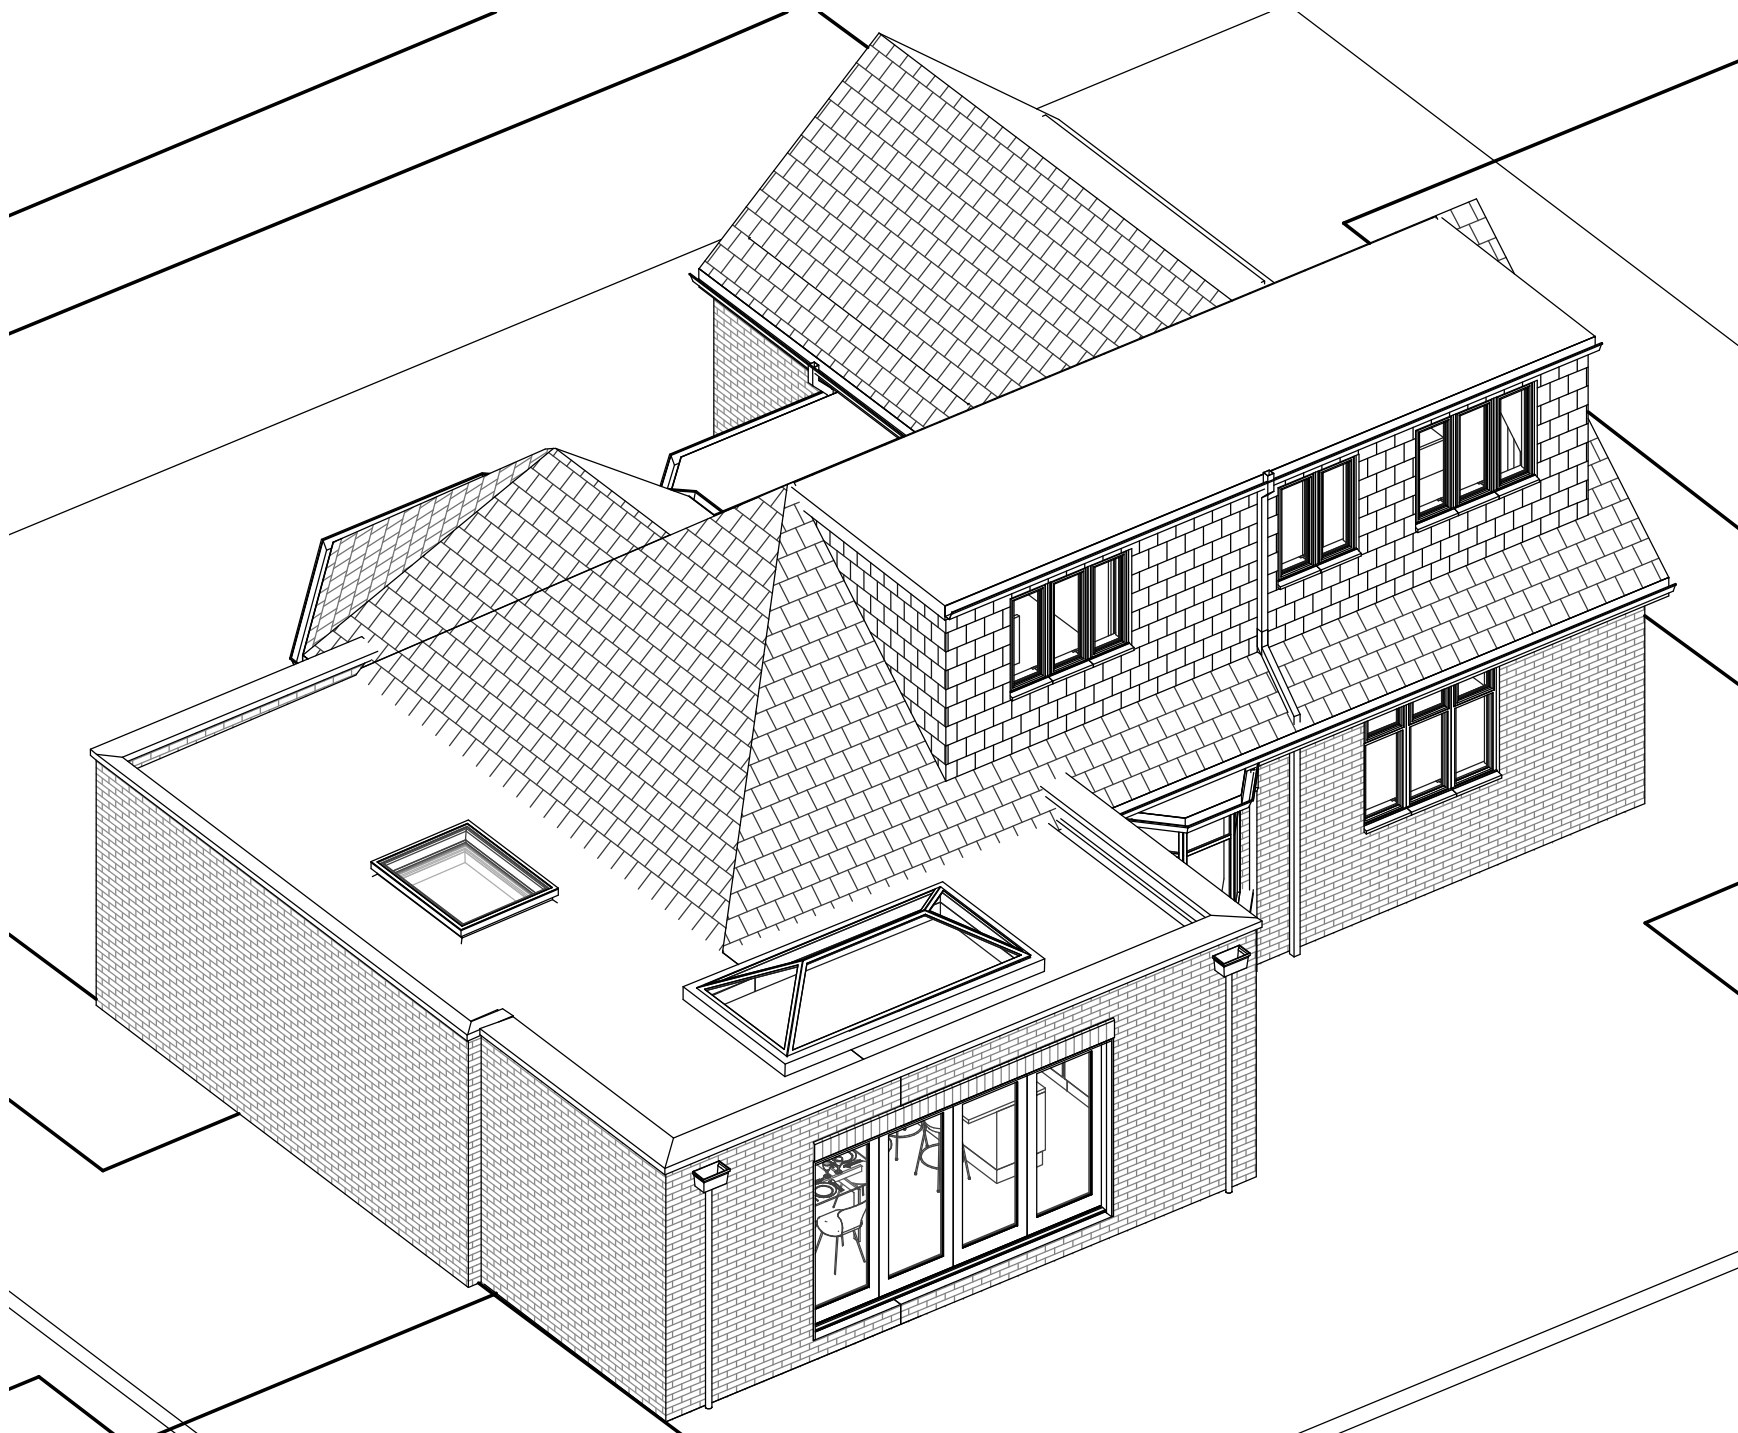

PROPOSED REAR AERIAL VIEW

PROJECT		
27 VINING ROAD, L35 7LG		
TITLE		
REAR 3D VIEWS		
CLIENT		
Owner		
DATE		
08/01/26		
SCALE (@A2)		
1:100		
DRAWING NUMBER		REV
702-011		P2