


SCALE BAR  
1:50

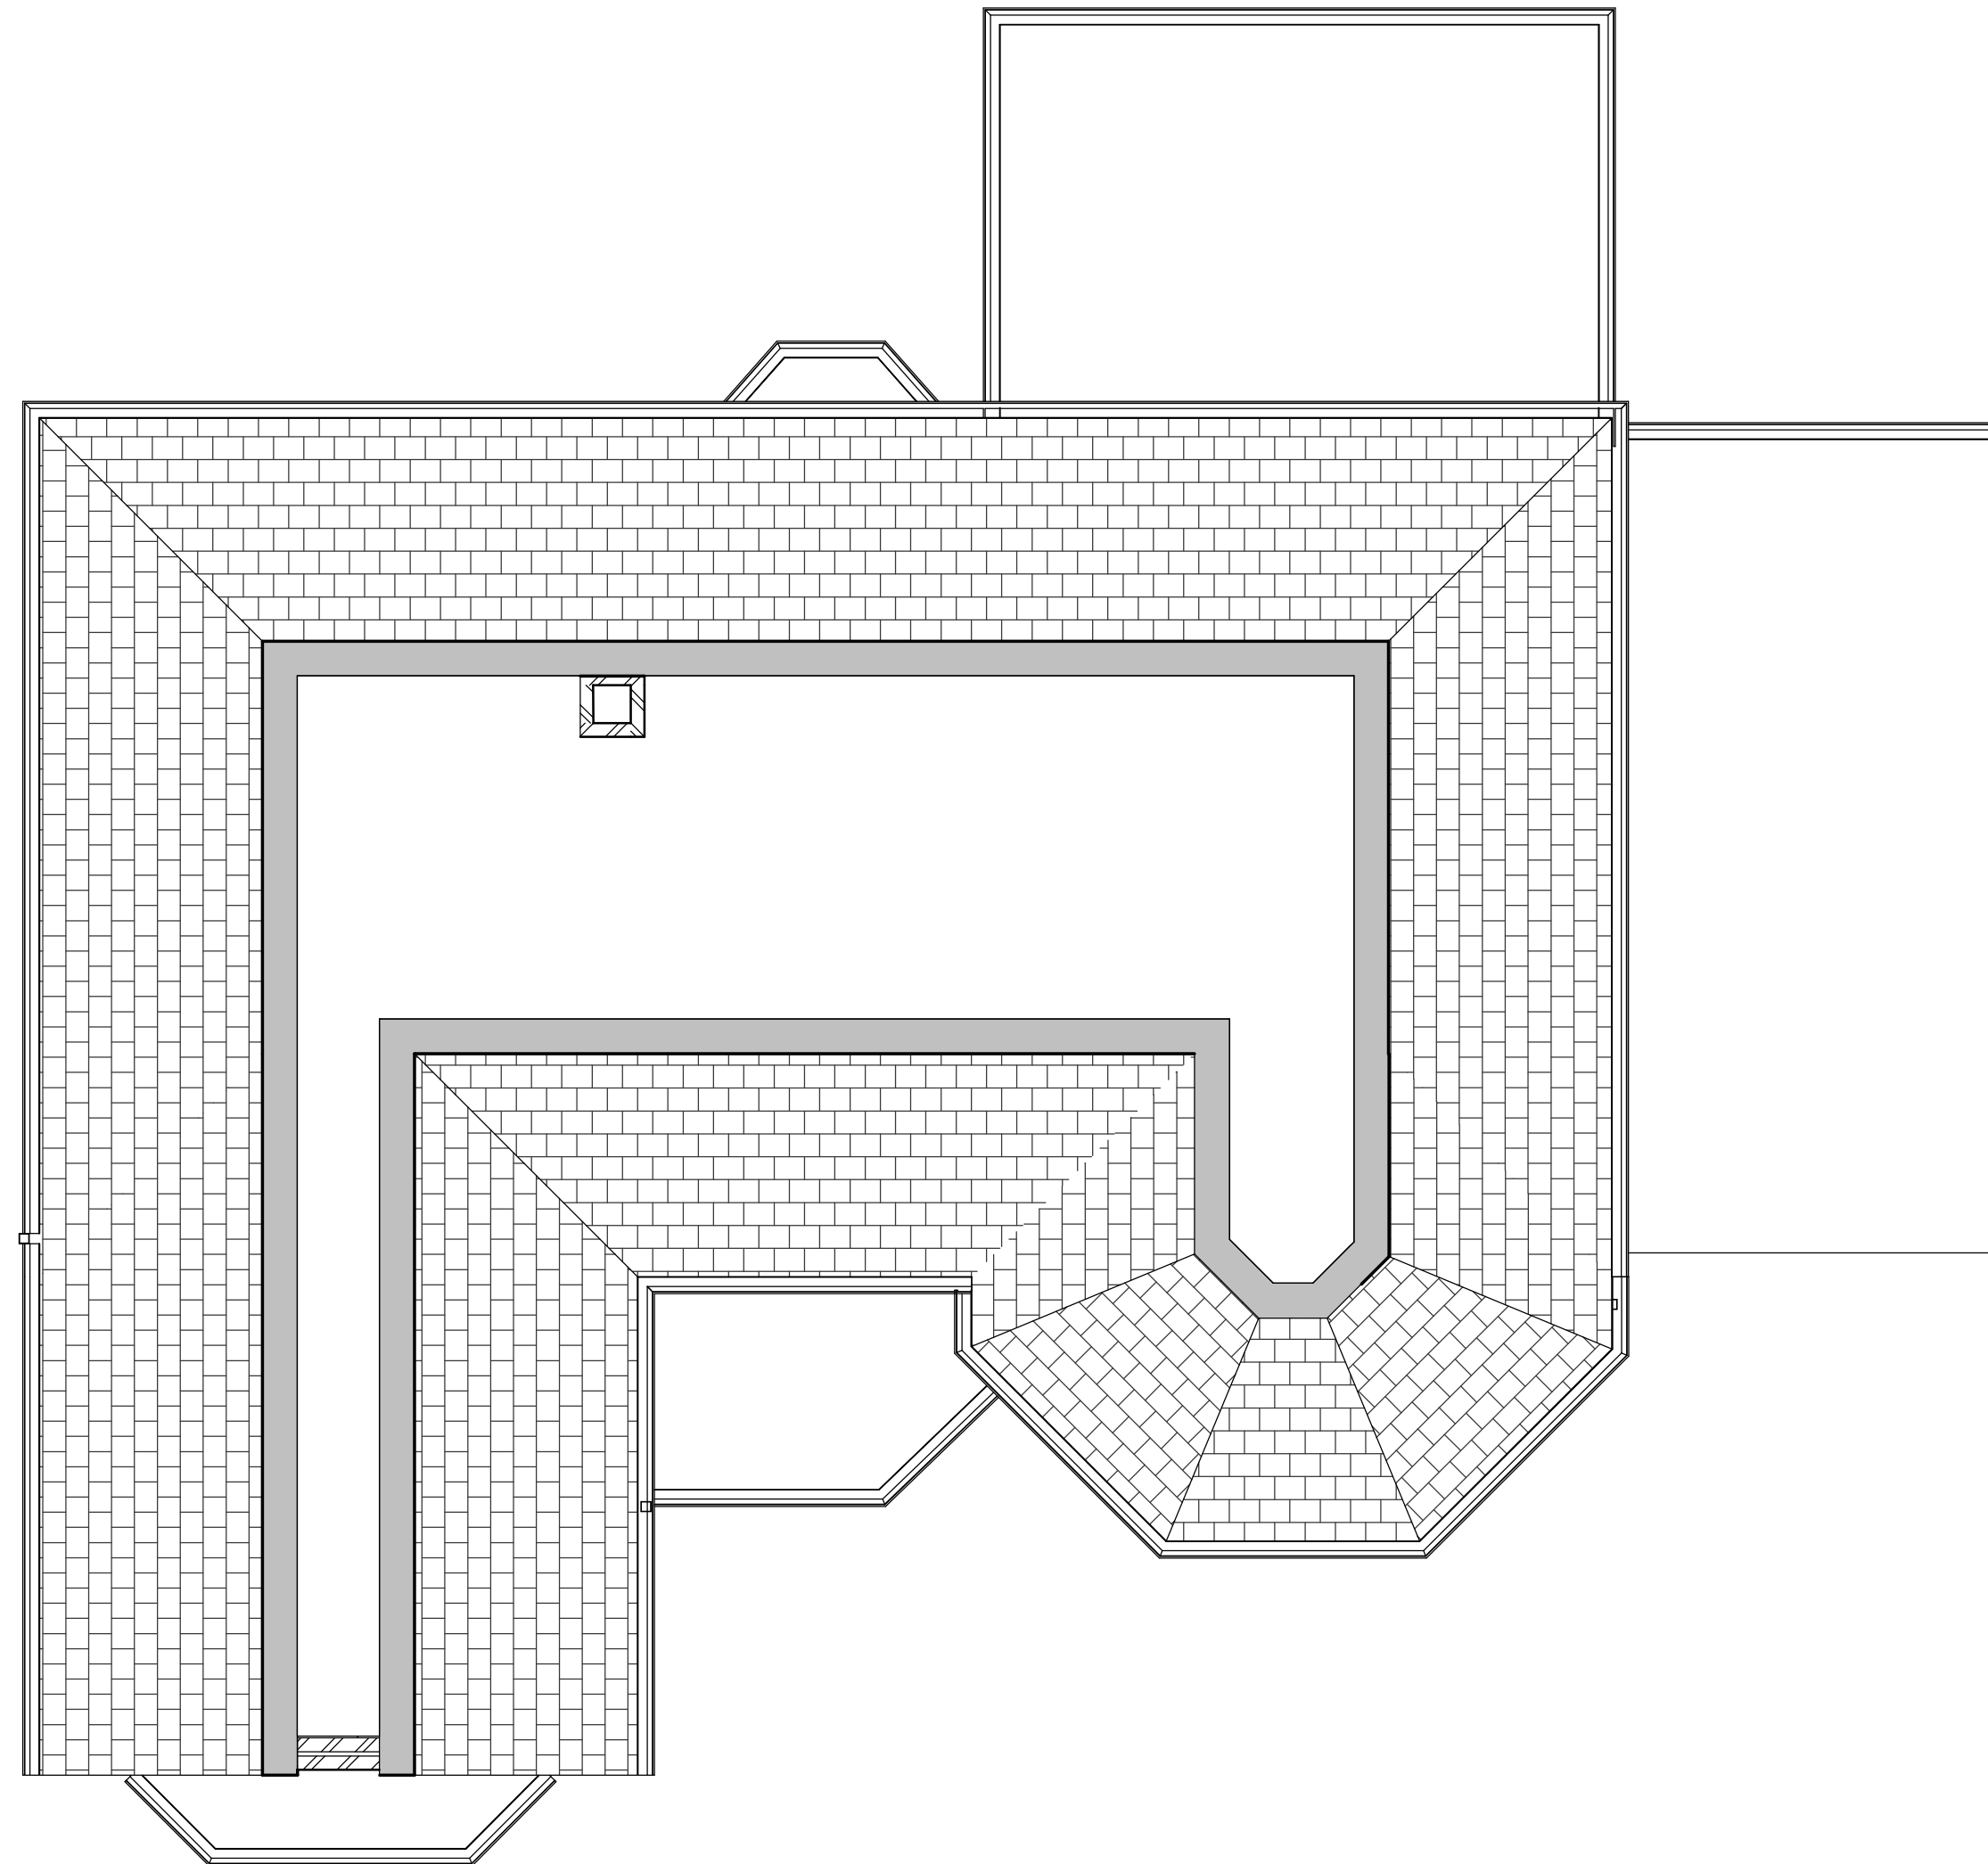

**EXISTING ROOF SPACE (FIRST FLOOR)**  
1 : 50

THE CONTENT OF THIS DRAWING PACK IS SUBJECT TO THE  
PROVISION OF THE COPYRIGHT ACT 1956.  
WORK TO FIGURED DIMENSIONS ONLY. SITE DIMENSIONS ARE  
TO BE CHECKED BEFORE WORK IS STARTED.

|                |  |                                   |           |
|----------------|--|-----------------------------------|-----------|
| PROJECT        |  | 27 VINING ROAD, L35 7LG           |           |
| TITLE          |  | EXISTING ROOF SPACE (FIRST FLOOR) |           |
| CLIENT         |  | Owner                             |           |
| DATE           |  | 08/01/26                          |           |
| SCALE ( @A2 )  |  | 1:50                              |           |
| DRAWING NUMBER |  | 702-015                           | REV<br>P2 |