
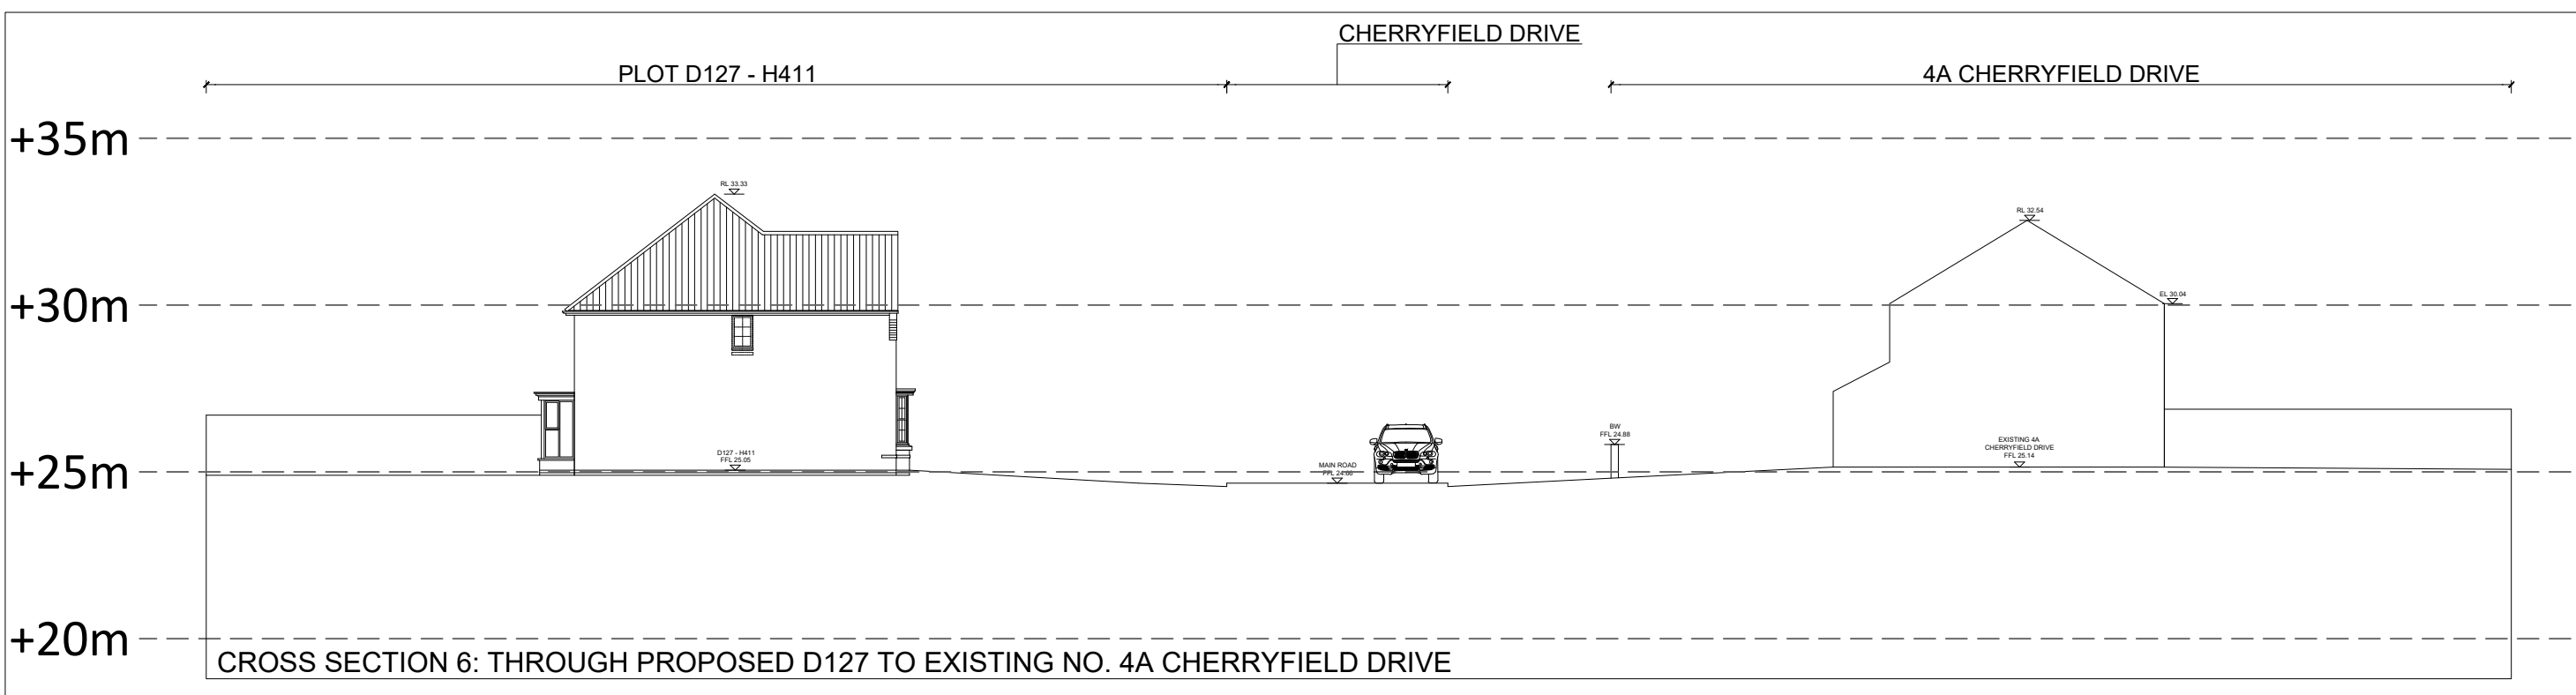
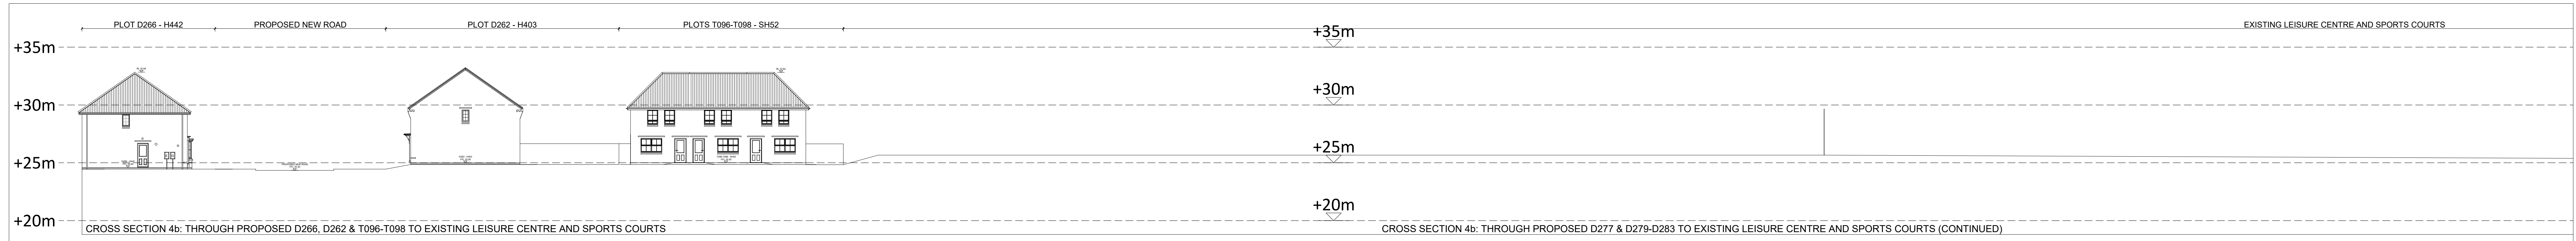
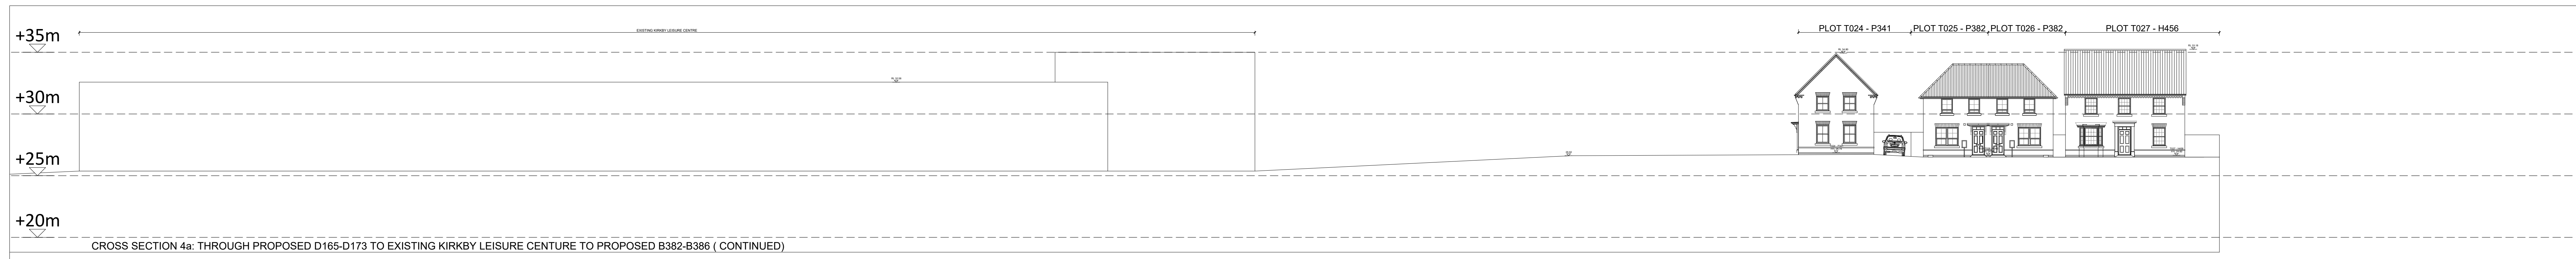
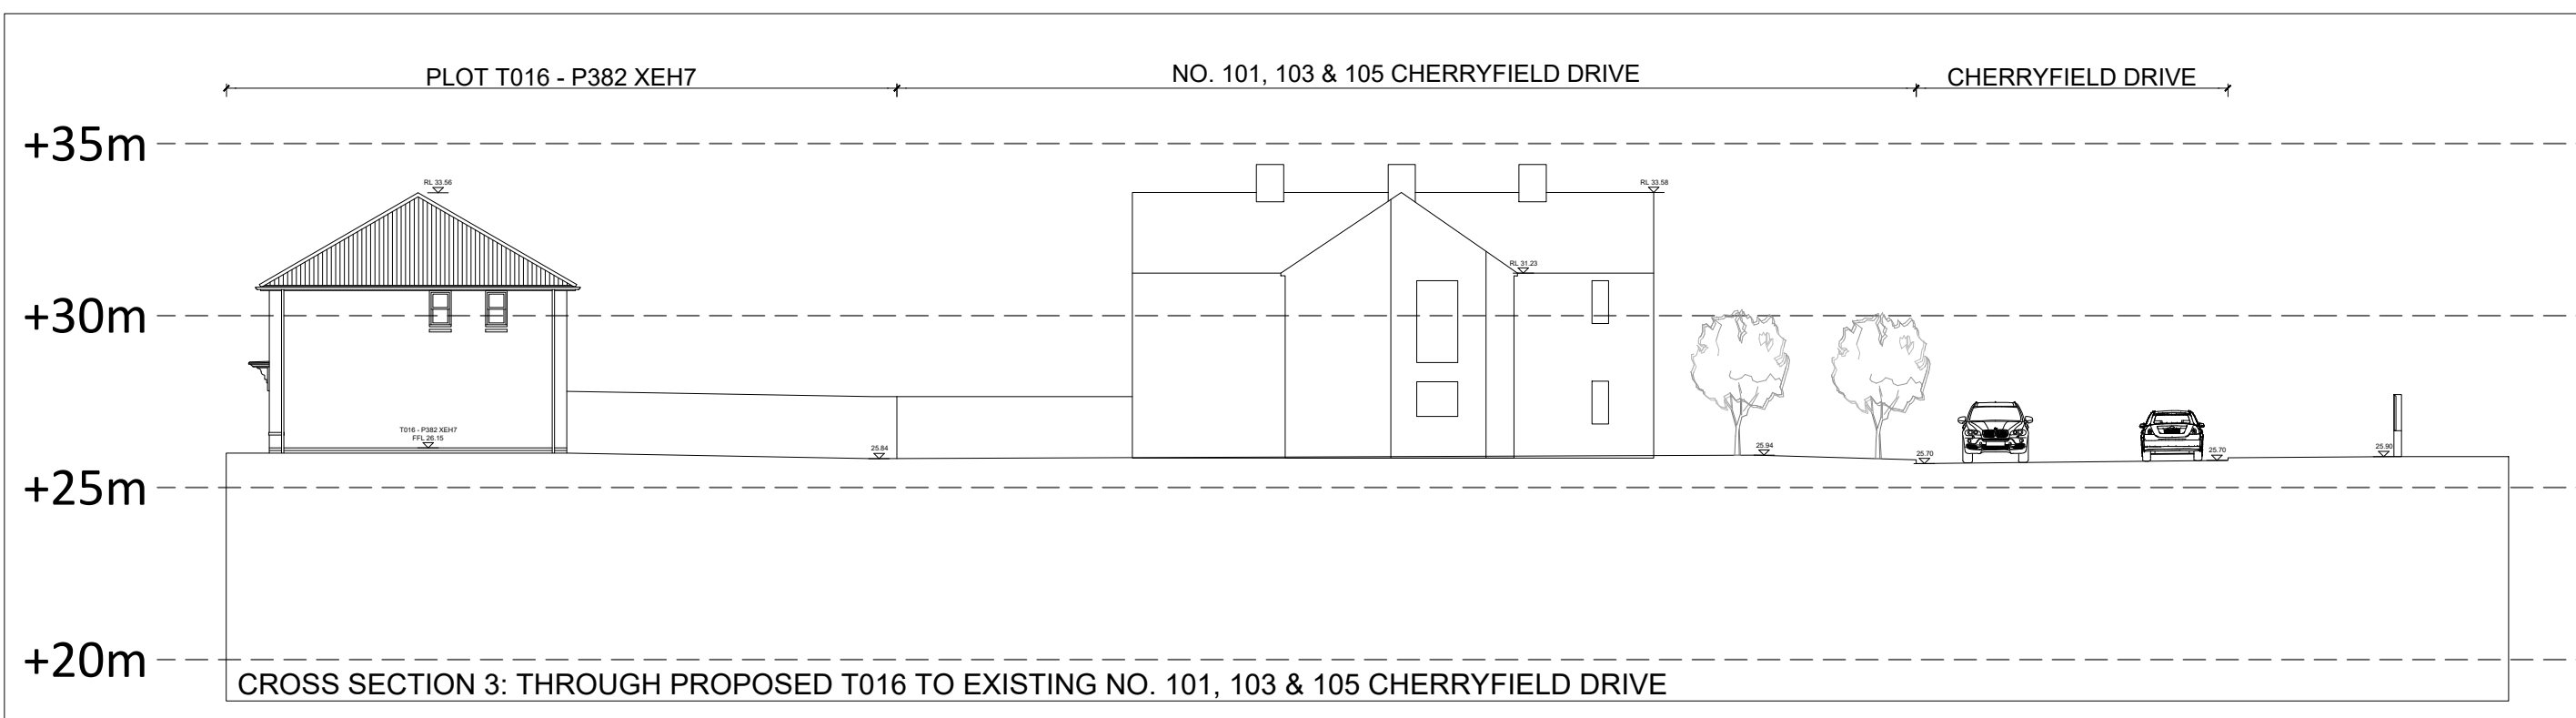


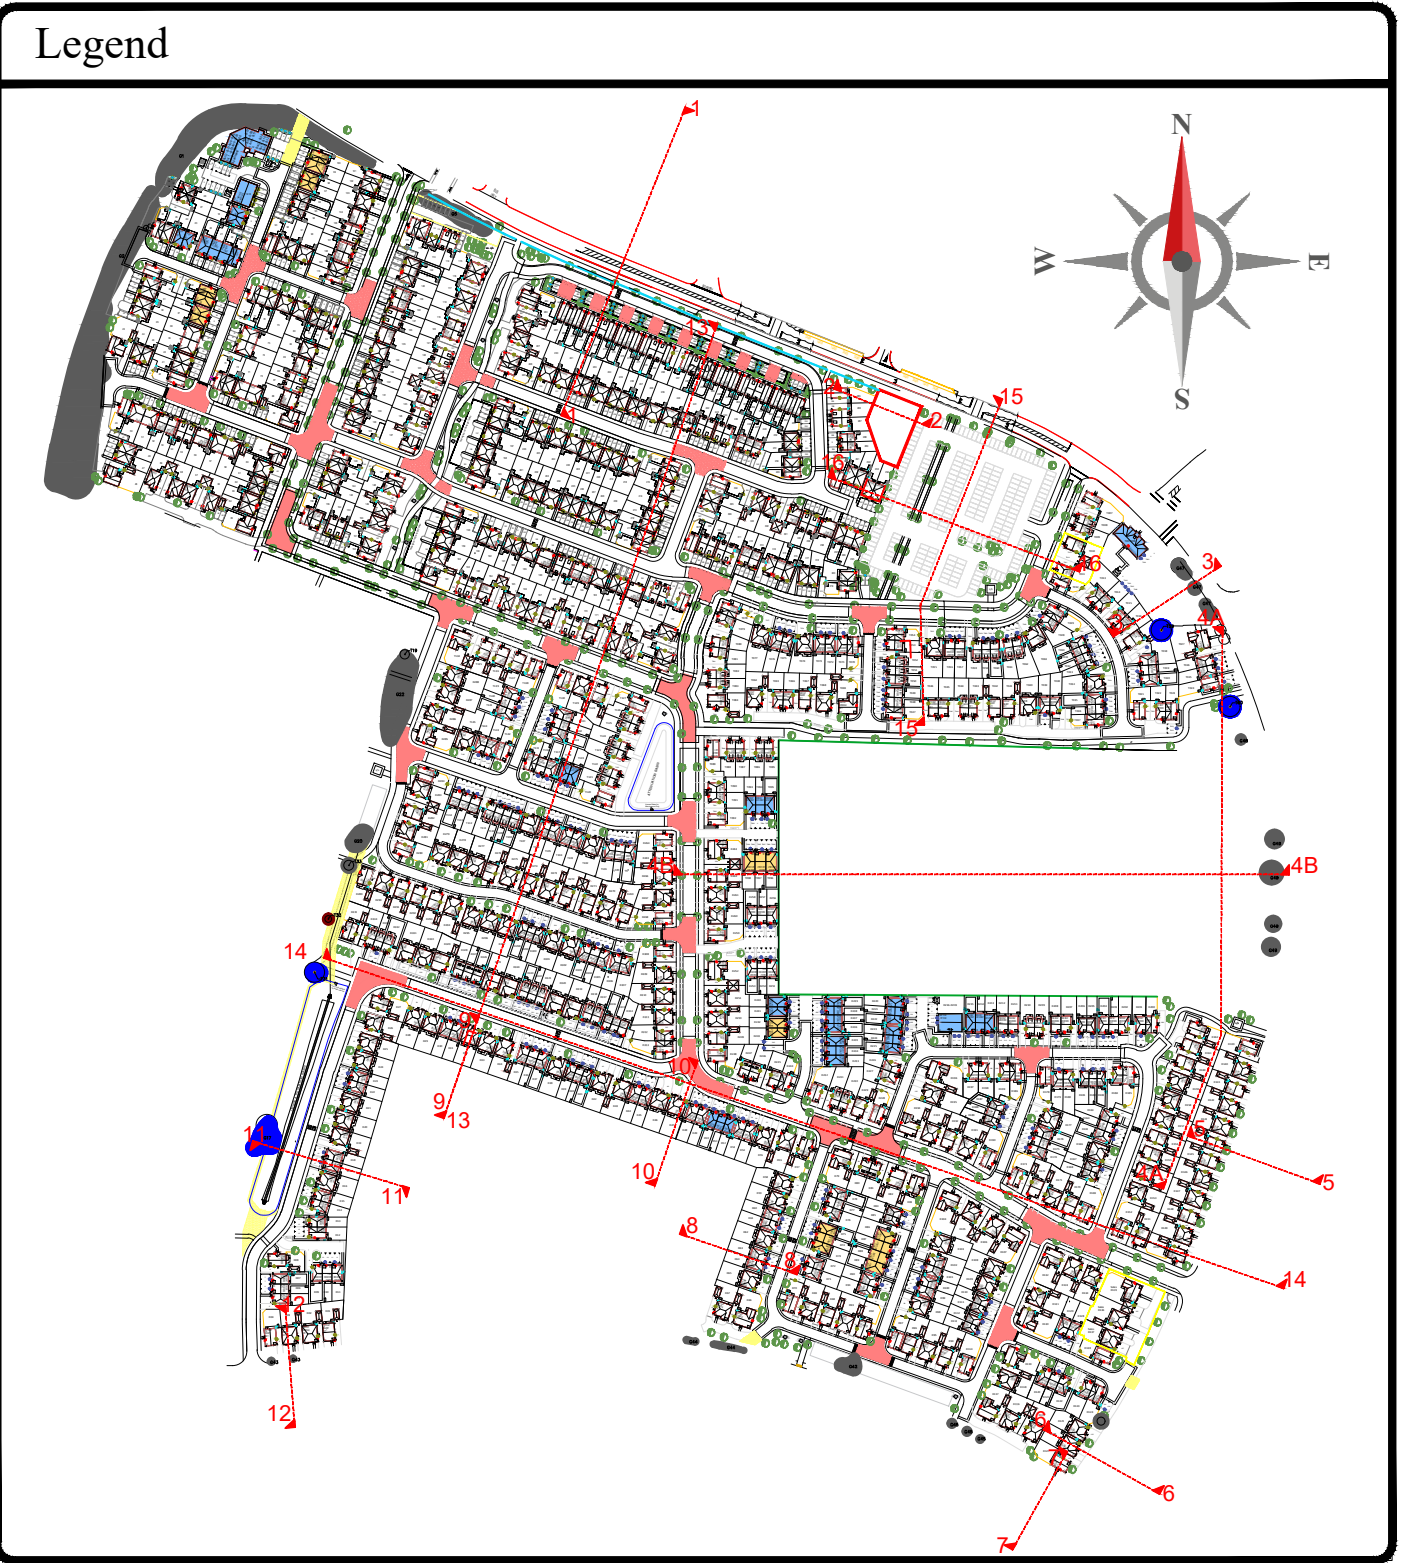

CHERRYFIELD DRIVE

SITE CROSS SECTIONS 1 of 3

Revision	Description	Date	Design by
As noted	Cherryfield Drive		
1 of 3	Site Cross Sections		
Design By	LP	Date	03.05.24
Scale at A0	1:2000	Revision	P02
Drawn by	XX	Checked by	XX - DR - CE - 300021

Do not issue from this drawing. Work to given dimensions only. Any discrepancies are to be reported to Originator.

