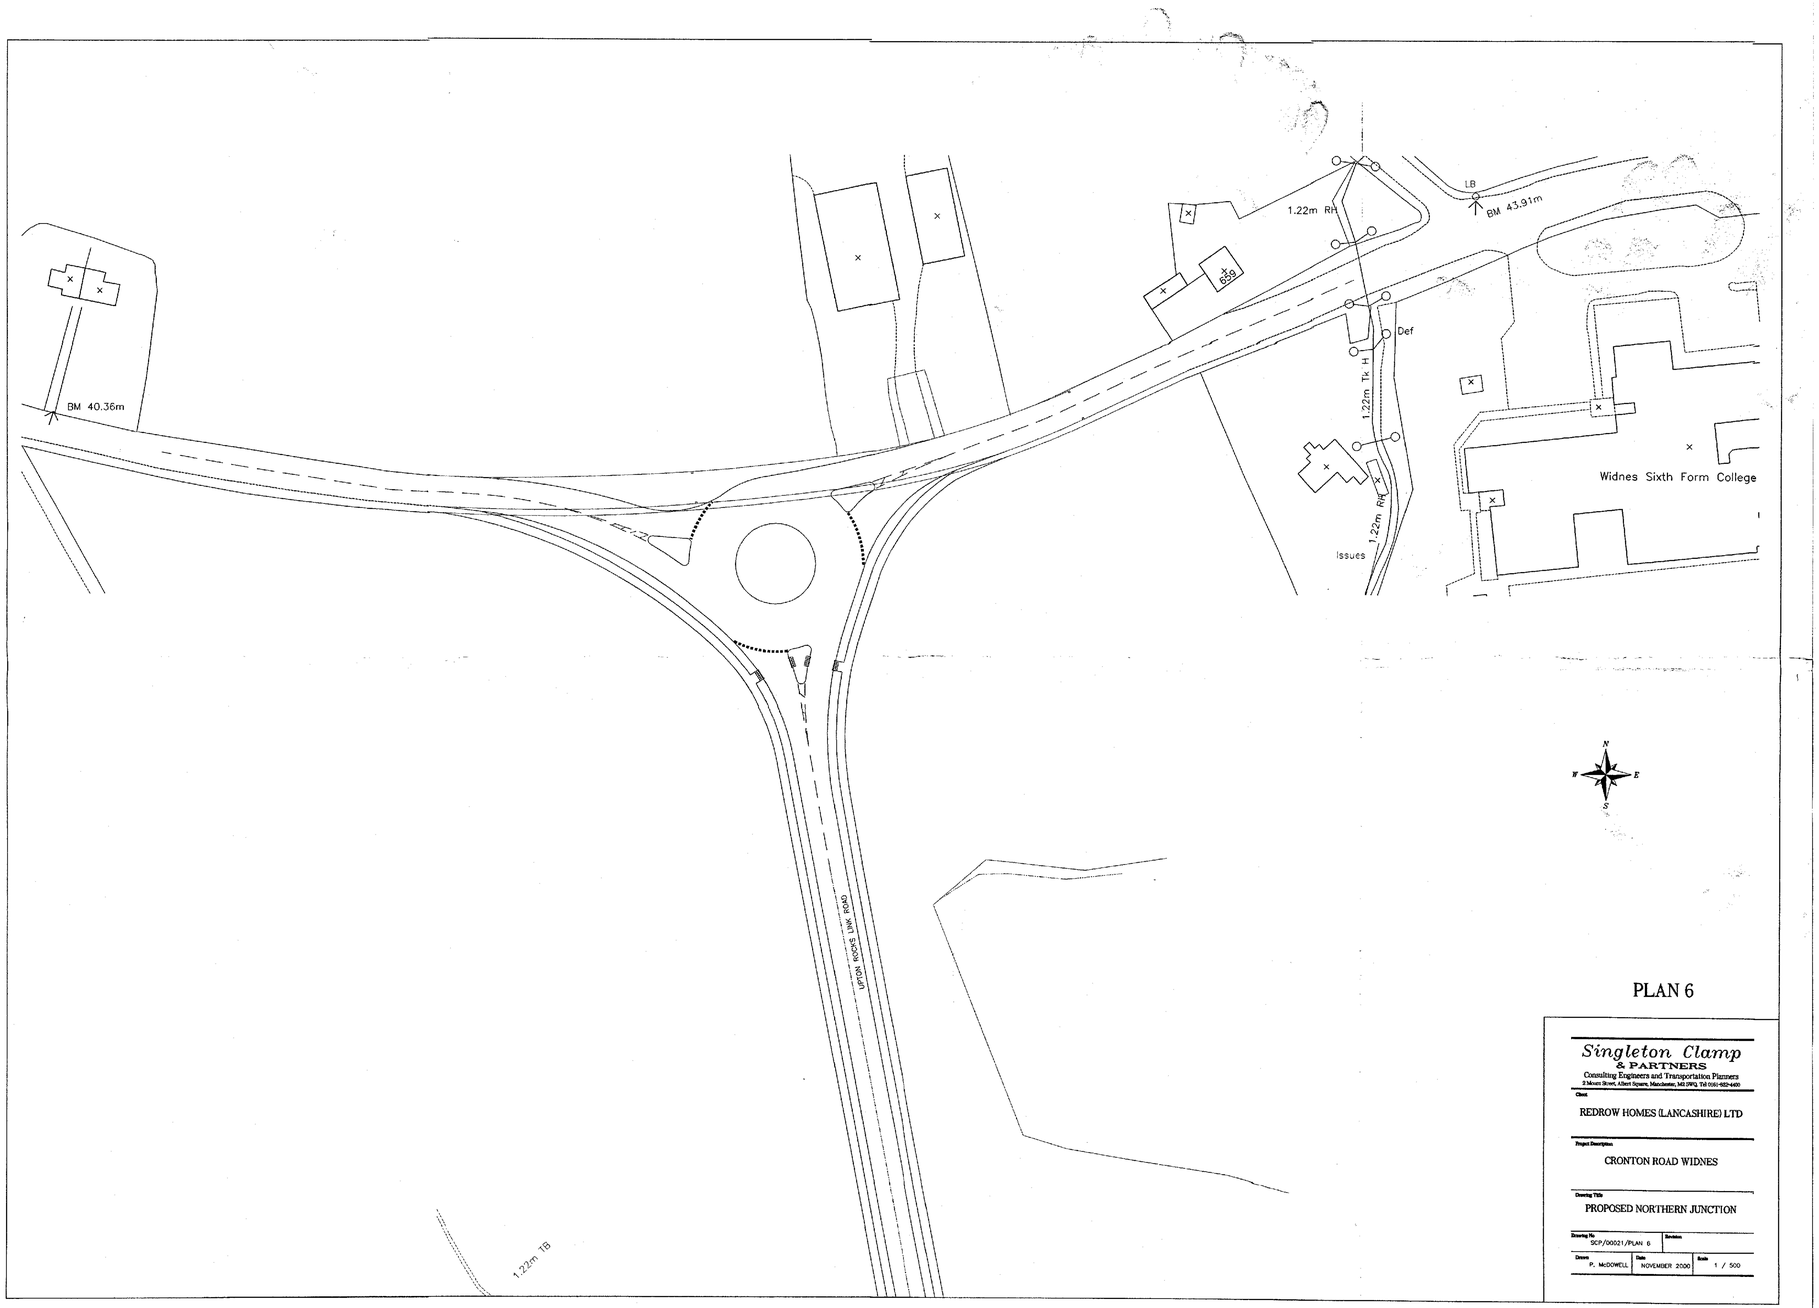


PLAN 6

Singleton Clamp
& PARTNERS
Consulting Engineers and Transportation Planners
2 Mount Street, Albert Square, Manchester, M2 5WQ. Tel 0161-832-4400

Client
REDROW HOMES (LANCASHIRE) LTD

Project Description
CRONTON ROAD WIDNES

Drawing Title
PROPOSED NORTHERN JUNCTION

Drawing No	Revision
SCP/00021/PLAN 6	
Drawn: P. McDOWELL	Date: NOVEMBER 2000
Scale: 1 / 500	