


| REV | DESCRIPTION | DATE     | DRAWN |
|-----|-------------|----------|-------|
| *   | ..          | 00-00-00 | ..    |
|     |             |          |       |
|     |             |          |       |

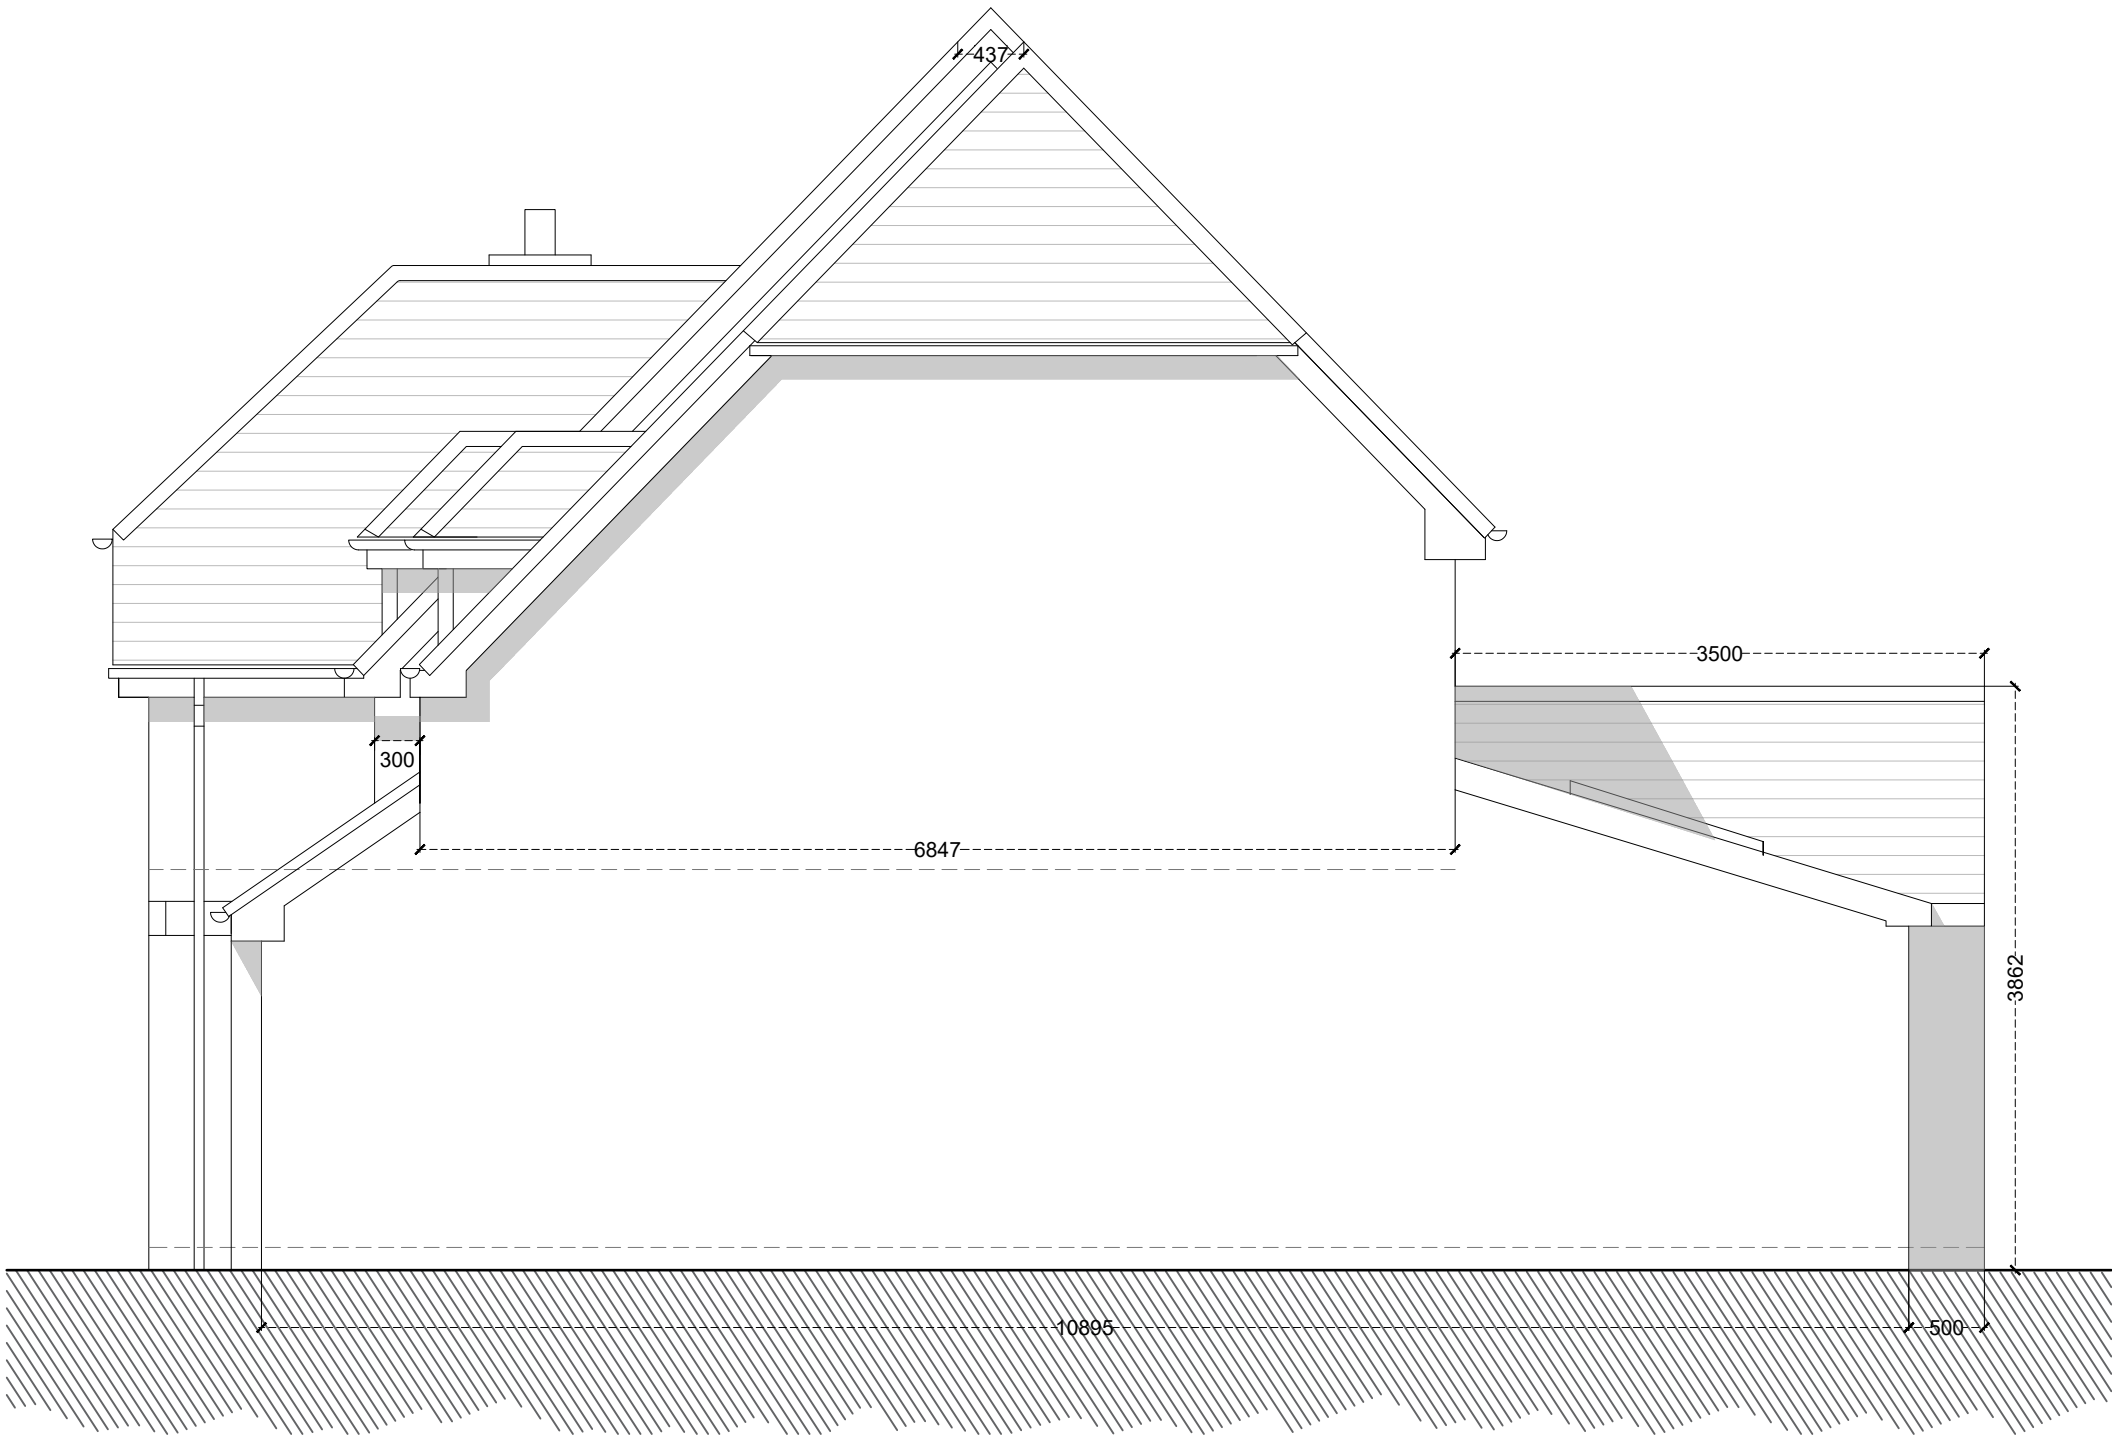

SCALE BAR 1:50



7 WOODPECKER DRIVE

CHRIS POWNELL

PROPOSED SIDE ELEVATION (N)

Group D Architects Ltd  
4 St Paul's Sq  
Liverpool  
L3 9SJ  
T: 0151 542 5027

DWG: 22015 (PL) 202  
DATE: 12.08.22  
SCALE: 1:50 @ A2 DRAWN: KB