


Polytunnel elevation Looking North.

Looking North.
Scale 1:1000



Looking North.
Scale 1:500

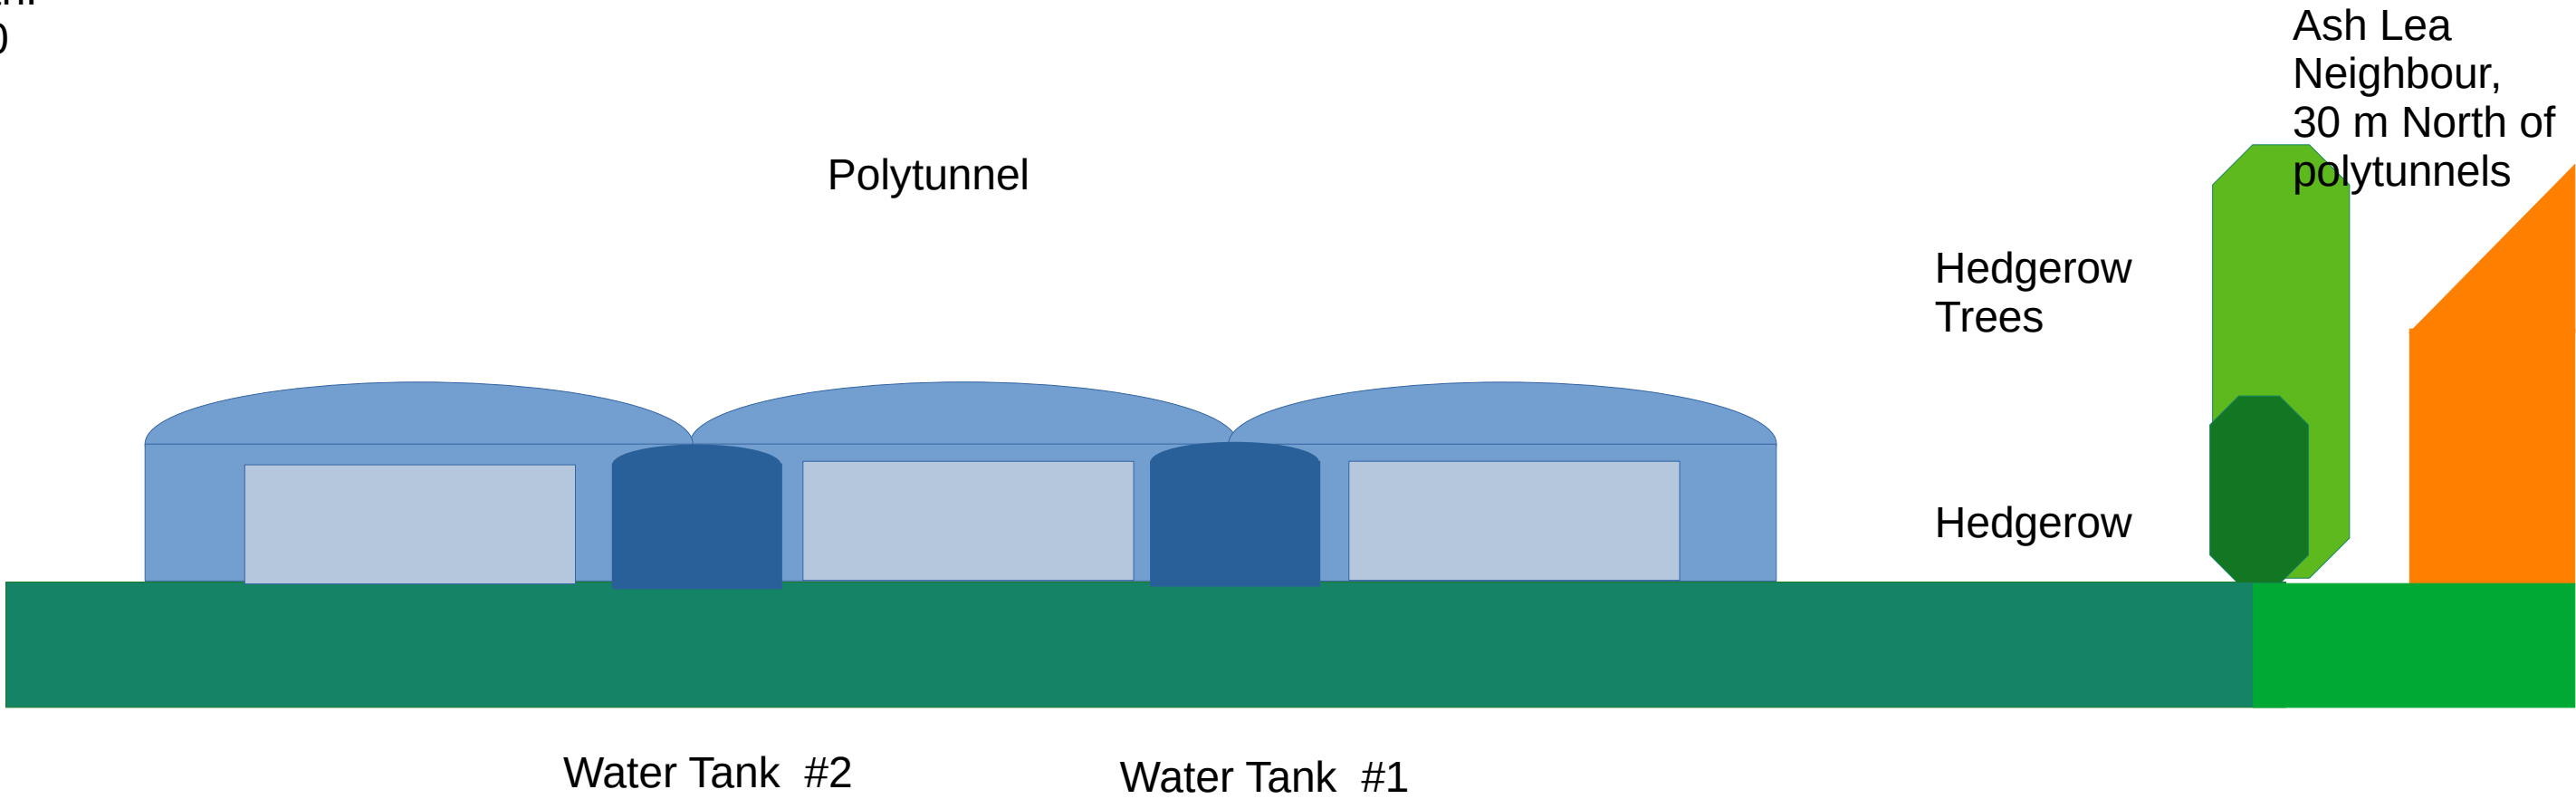