


Revision History


No.	Description	Date
3	Planning ammendment	24.04.24
2	Issue for CoLD	25.07.22
1	Issued for Comment	15.07.22

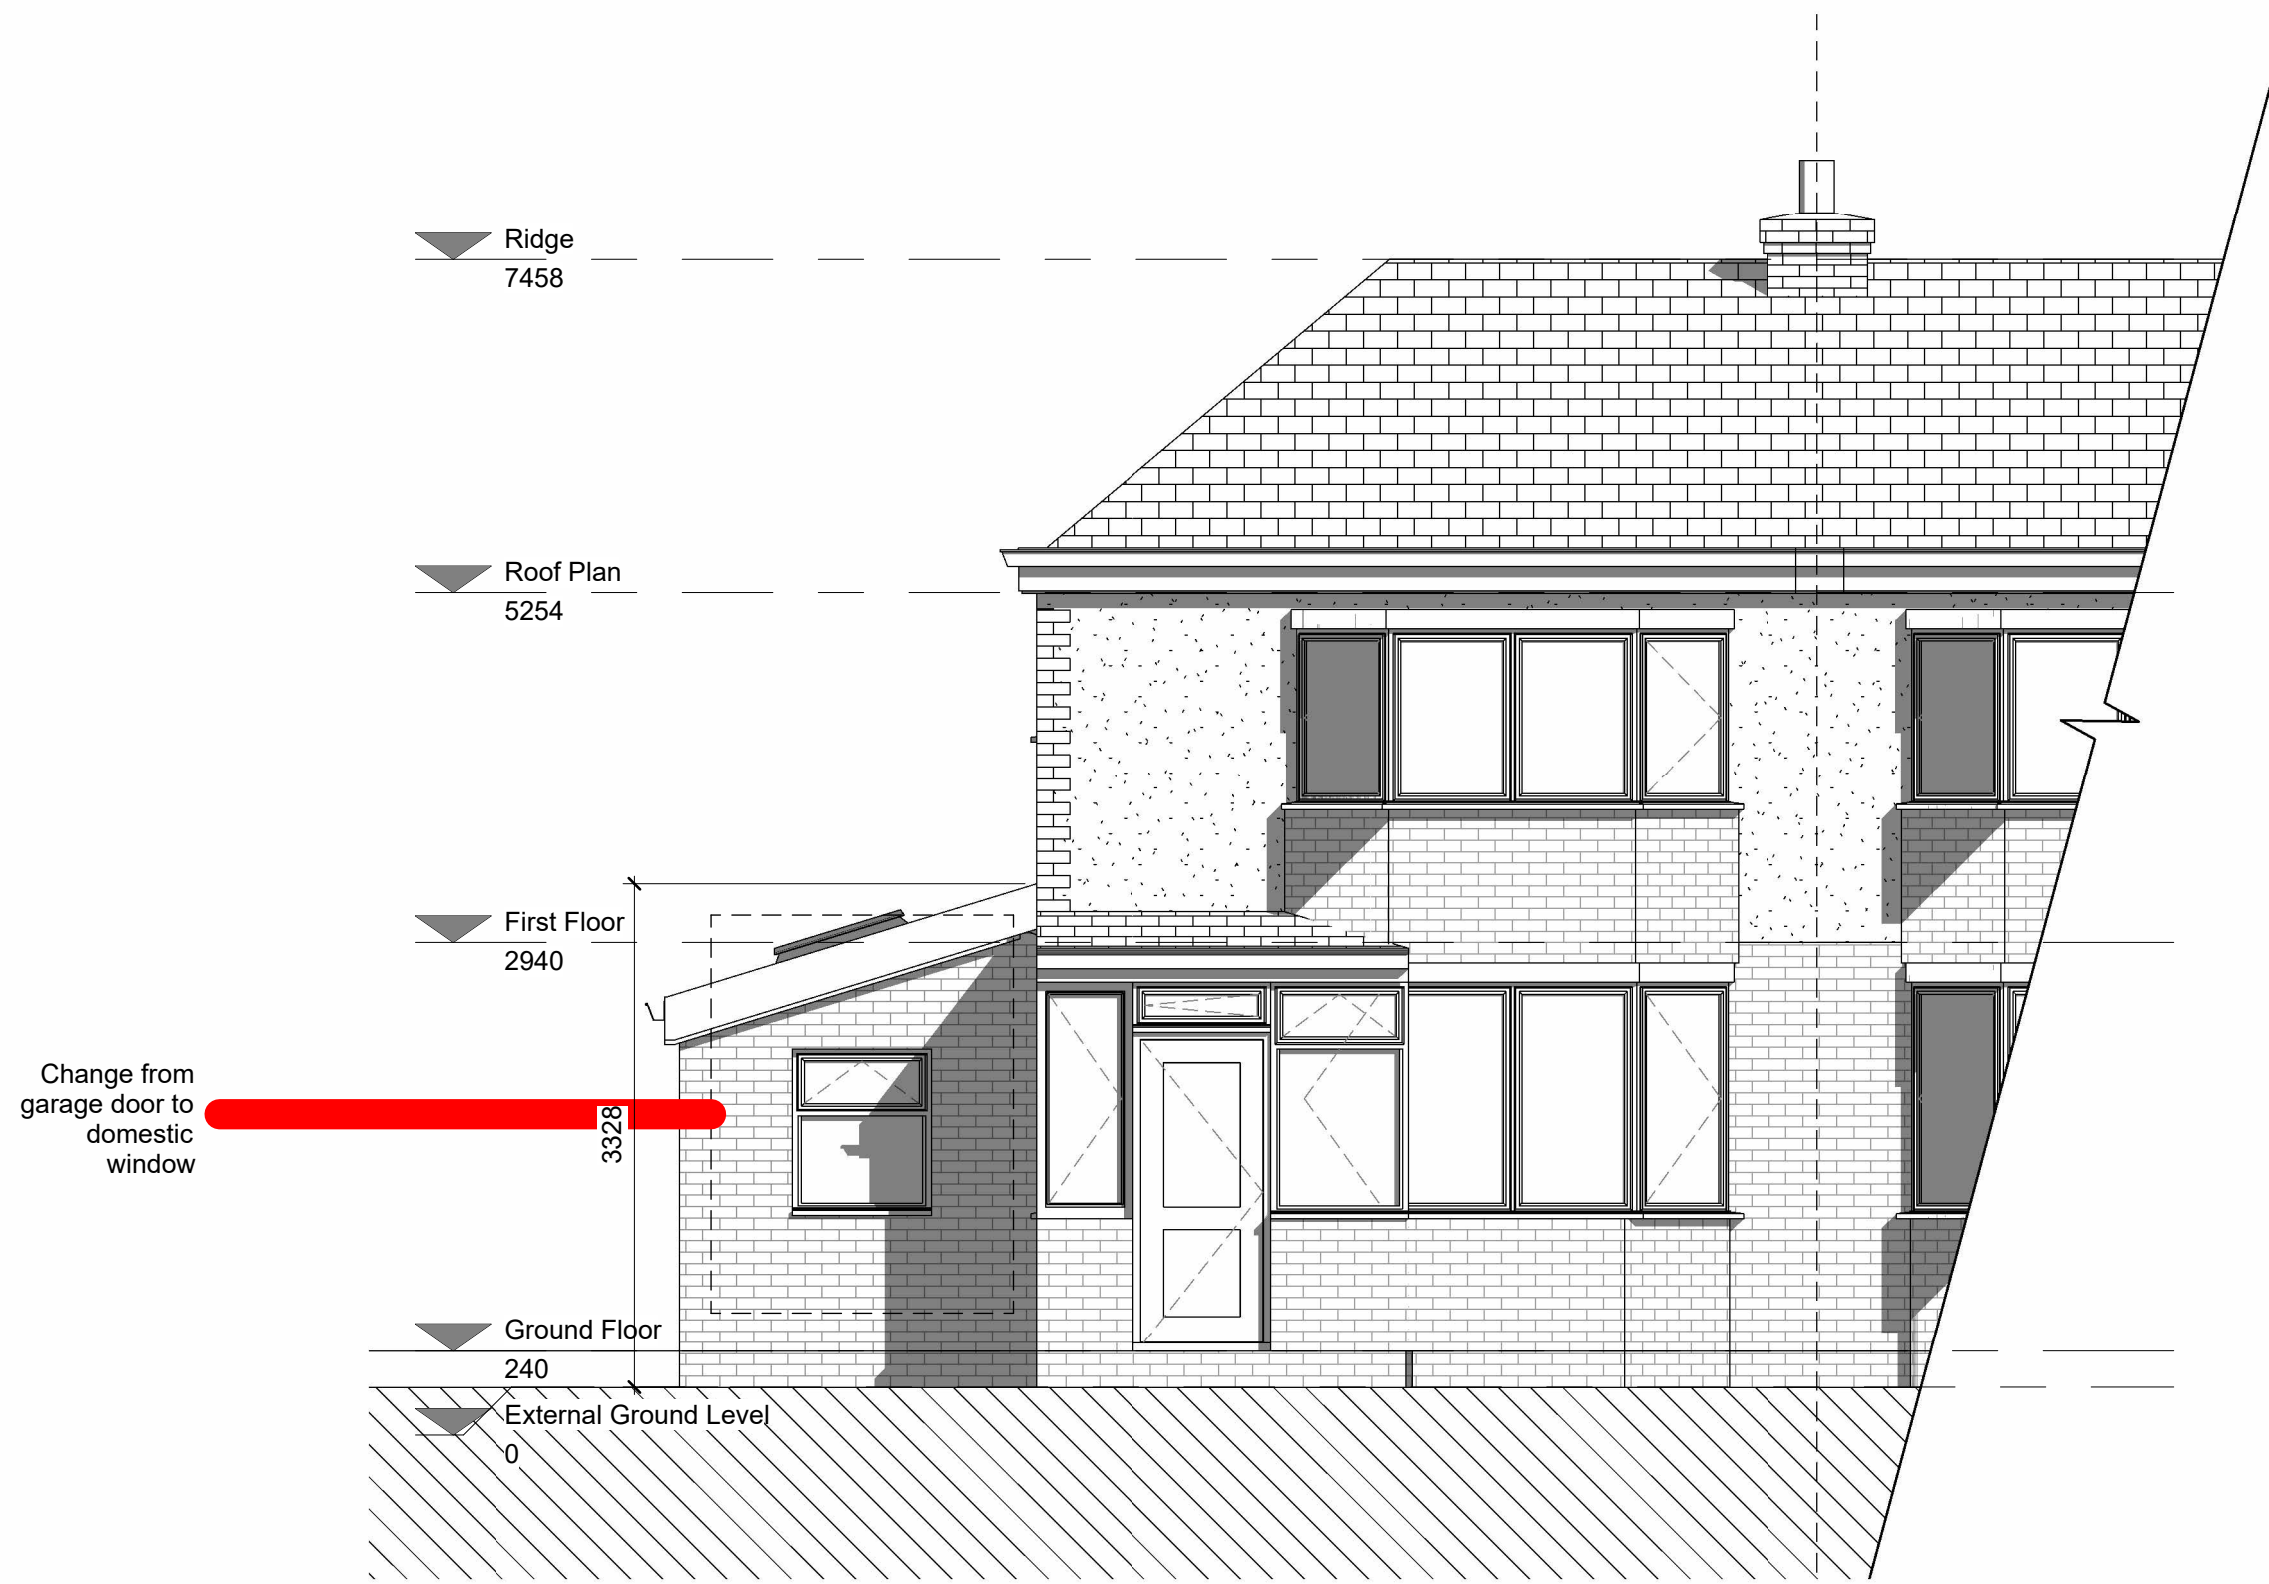


1 Proposed Front Elevation
1 : 50




2 Proposed Rear Elevation
1 : 50

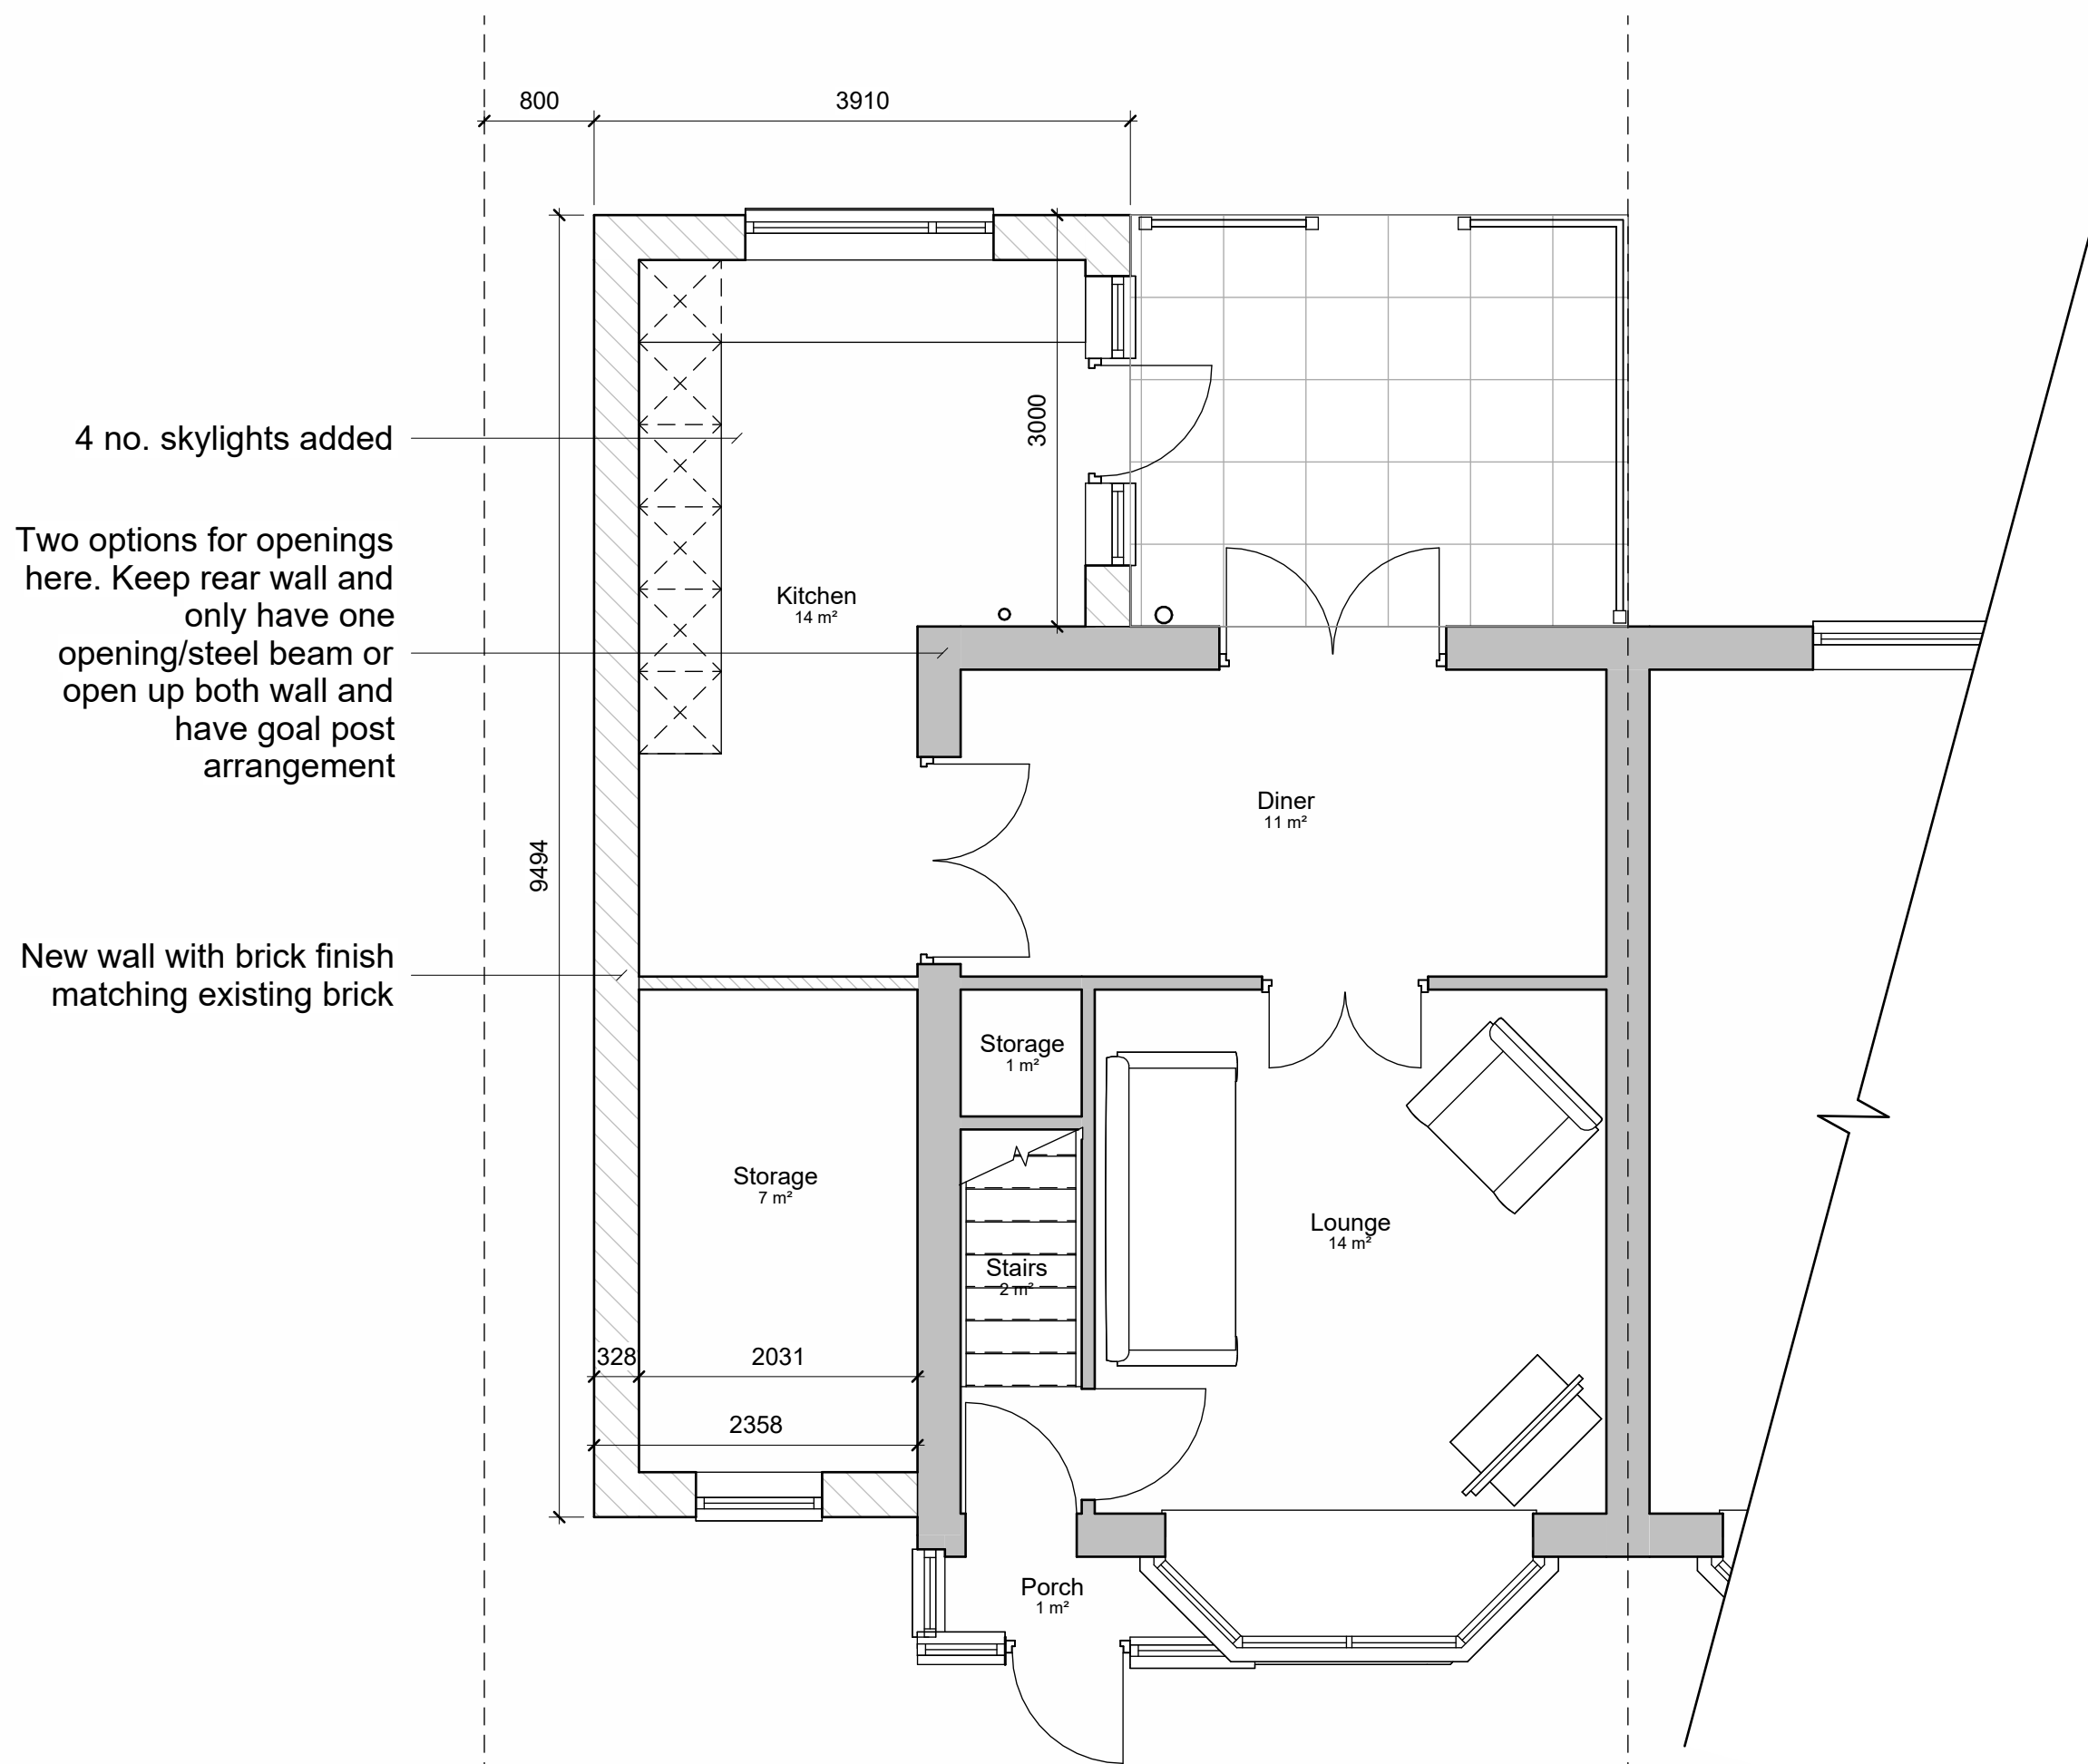

3 Proposed Ground Floor
1 : 50

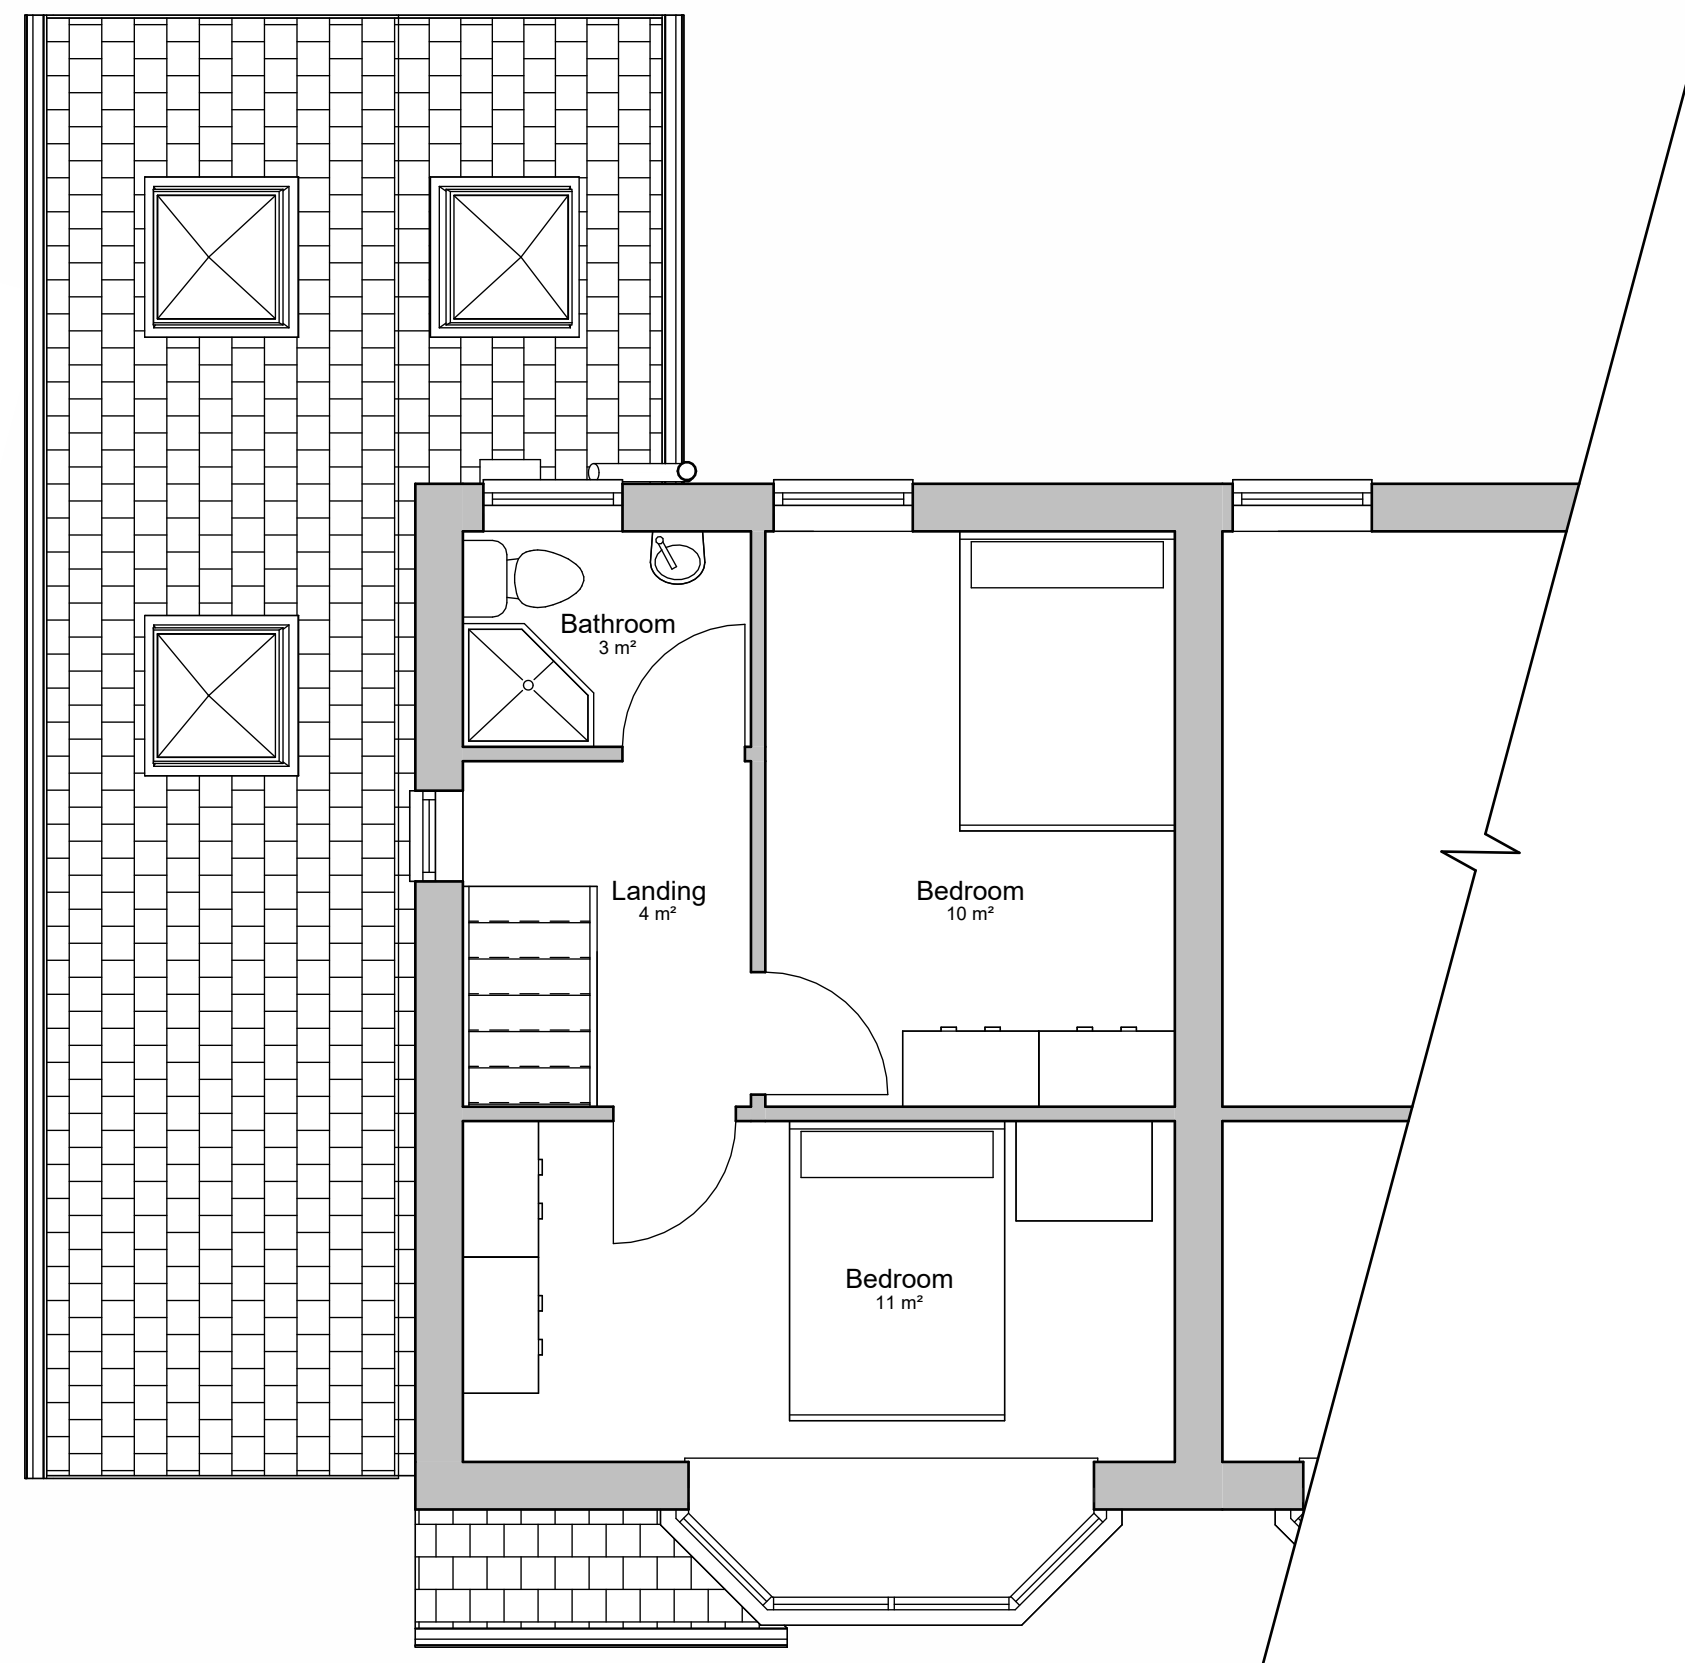

4 Proposed First Floor
1 : 50

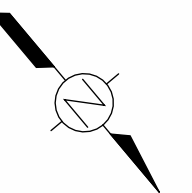

Project	82 Dragon Lane
Client	N/A
Title	Proposed Plans & Elevations
Number	JRC033-01-05-002
Scale	1 : 50@ A1
Revision	3
Status	Concept
Date	24.04.24