



Ground Floor Plan

Revisions:

A: 16.10.2023 Minor changes to stairwell size for Building Regs. compliance. GJF

Halewood Apartments

Plots 506-514

Sheet 1 of 5

TYPE A 544 sq.ft 50.55 sq.m

TYPE B 579 sq.ft 53.68 sq.m


DATE: June 2022

REV: A

Drawing scale 1:100 @ A3

Scale 1:100 @_A3
0m 1m 2m 3m 4m 5m



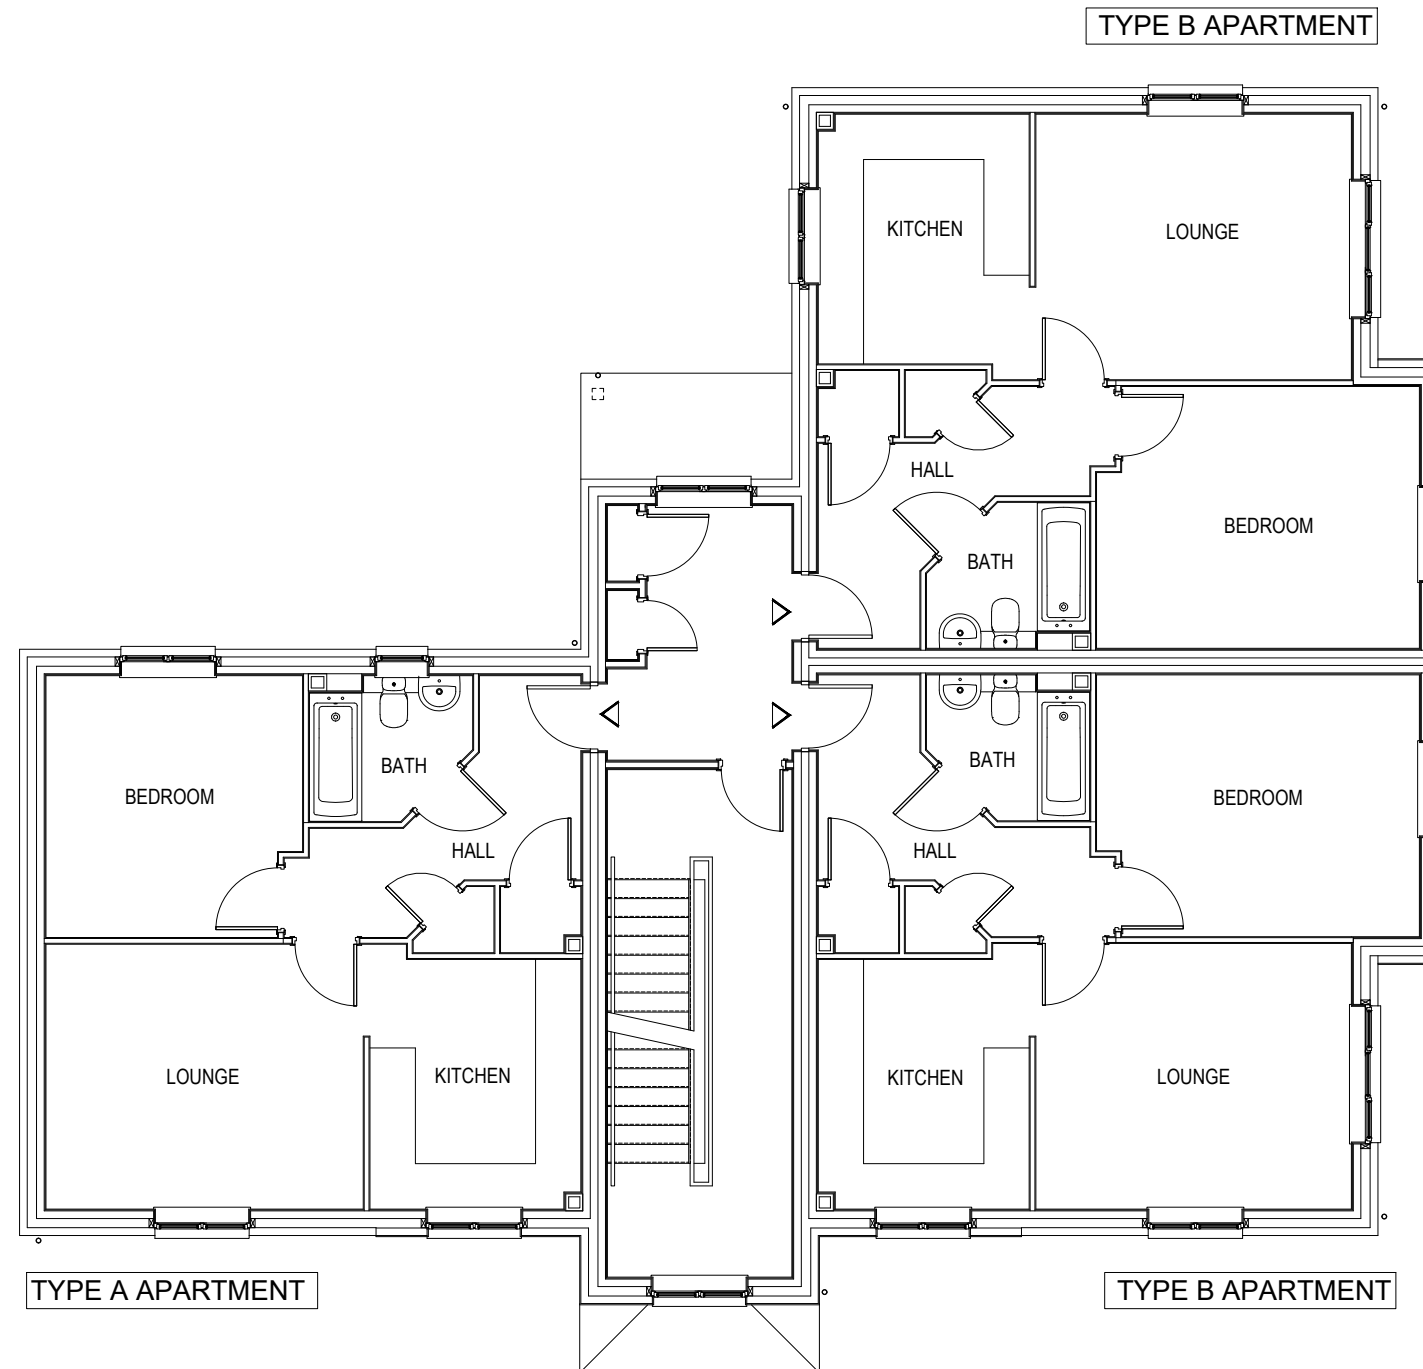

First Floor Plan

Revisions:

A: 16.10.2023 Minor changes to stairwell size for Building Regs. compliance. GJF

Halewood Apartments

Plots 506-514

Sheet 2 of 5

TYPE A 544 sq.ft 50.55 sq.m

TYPE B 579 sq.ft 53.68 sq.m

DATE: June 2022

REV: A

Drawing scale 1:100 @ A3

Scale 1:100 @_A3
0m 1m 2m 3m 4m 5m





Second Floor Plan

Revisions:

A: 16.10.2023 Minor changes to stairwell size for Building Regs. compliance. GJF

Halewood Apartments

Plots 506-514

Sheet 3 of 5

TYPE A 544 sq.ft 50.55 sq.m

TYPE B 579 sq.ft 53.68 sq.m

DATE: June 2022

REV: A

Drawing scale 1:100 @ A3

Scale 1:100 @_A3
0m 1m 2m 3m 4m 5m






ELEVATION 1



ELEVATION 2

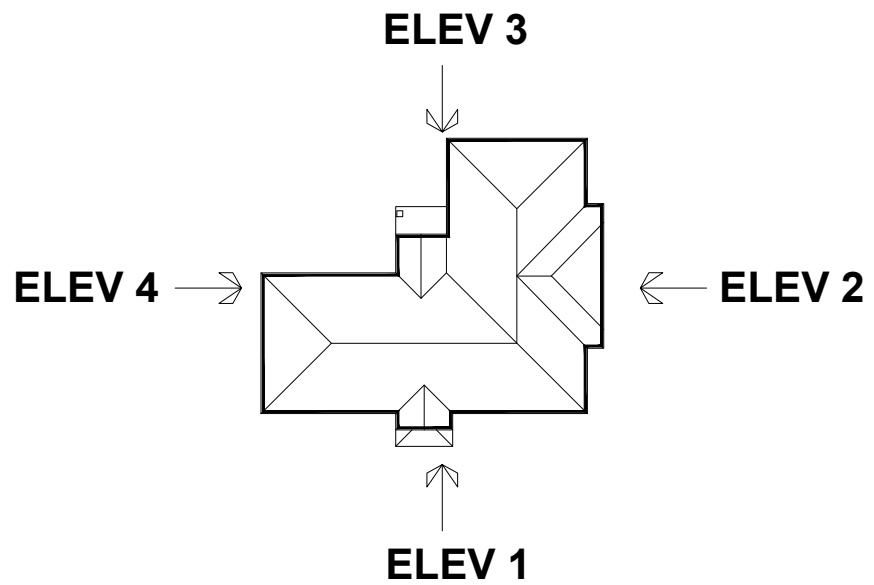

Revisions:

A: 03.01.2023	Window pattern changed to a plain casement to LPA's request.	GJF
B: 16.10.2023	Minor changes to stairwell size for Building Regs. compliance.	GJF

Halewood Apartments

Plots 506-514

Sheet 4 of 5

TYPE A 544 sq.ft 50.55 sq.m
 TYPE B 579 sq.ft 53.68 sq.m

DATE: June 2022
 REV: B

Drawing scale 1:100 @ A3

Scale 1:100 @ A3
 0m 1m 2m 3m 4m 5m






ELEVATION 3



ELEVATION 4

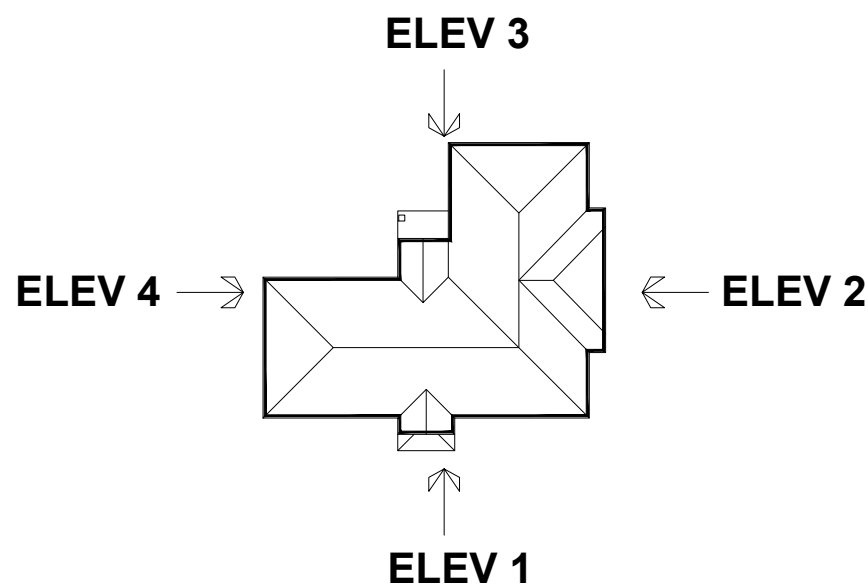

Scale 1:100 @ A3
0m 1m 2m 3m 4m 5m

Revisions:

A: 03.01.2023 Window pattern changed to a plain casement to LPA's request. GJF
B: 16.10.2023 Minor changes to stairwell size for Building Regs. compliance. GJF

Halewood Apartments

Plots 506-514

Sheet 5 of 5

TYPE A 544 sq.ft 50.55 sq.m
TYPE B 579 sq.ft 53.68 sq.m

DATE: June 2022
REV: B

Drawing scale 1:100 @ A3

