


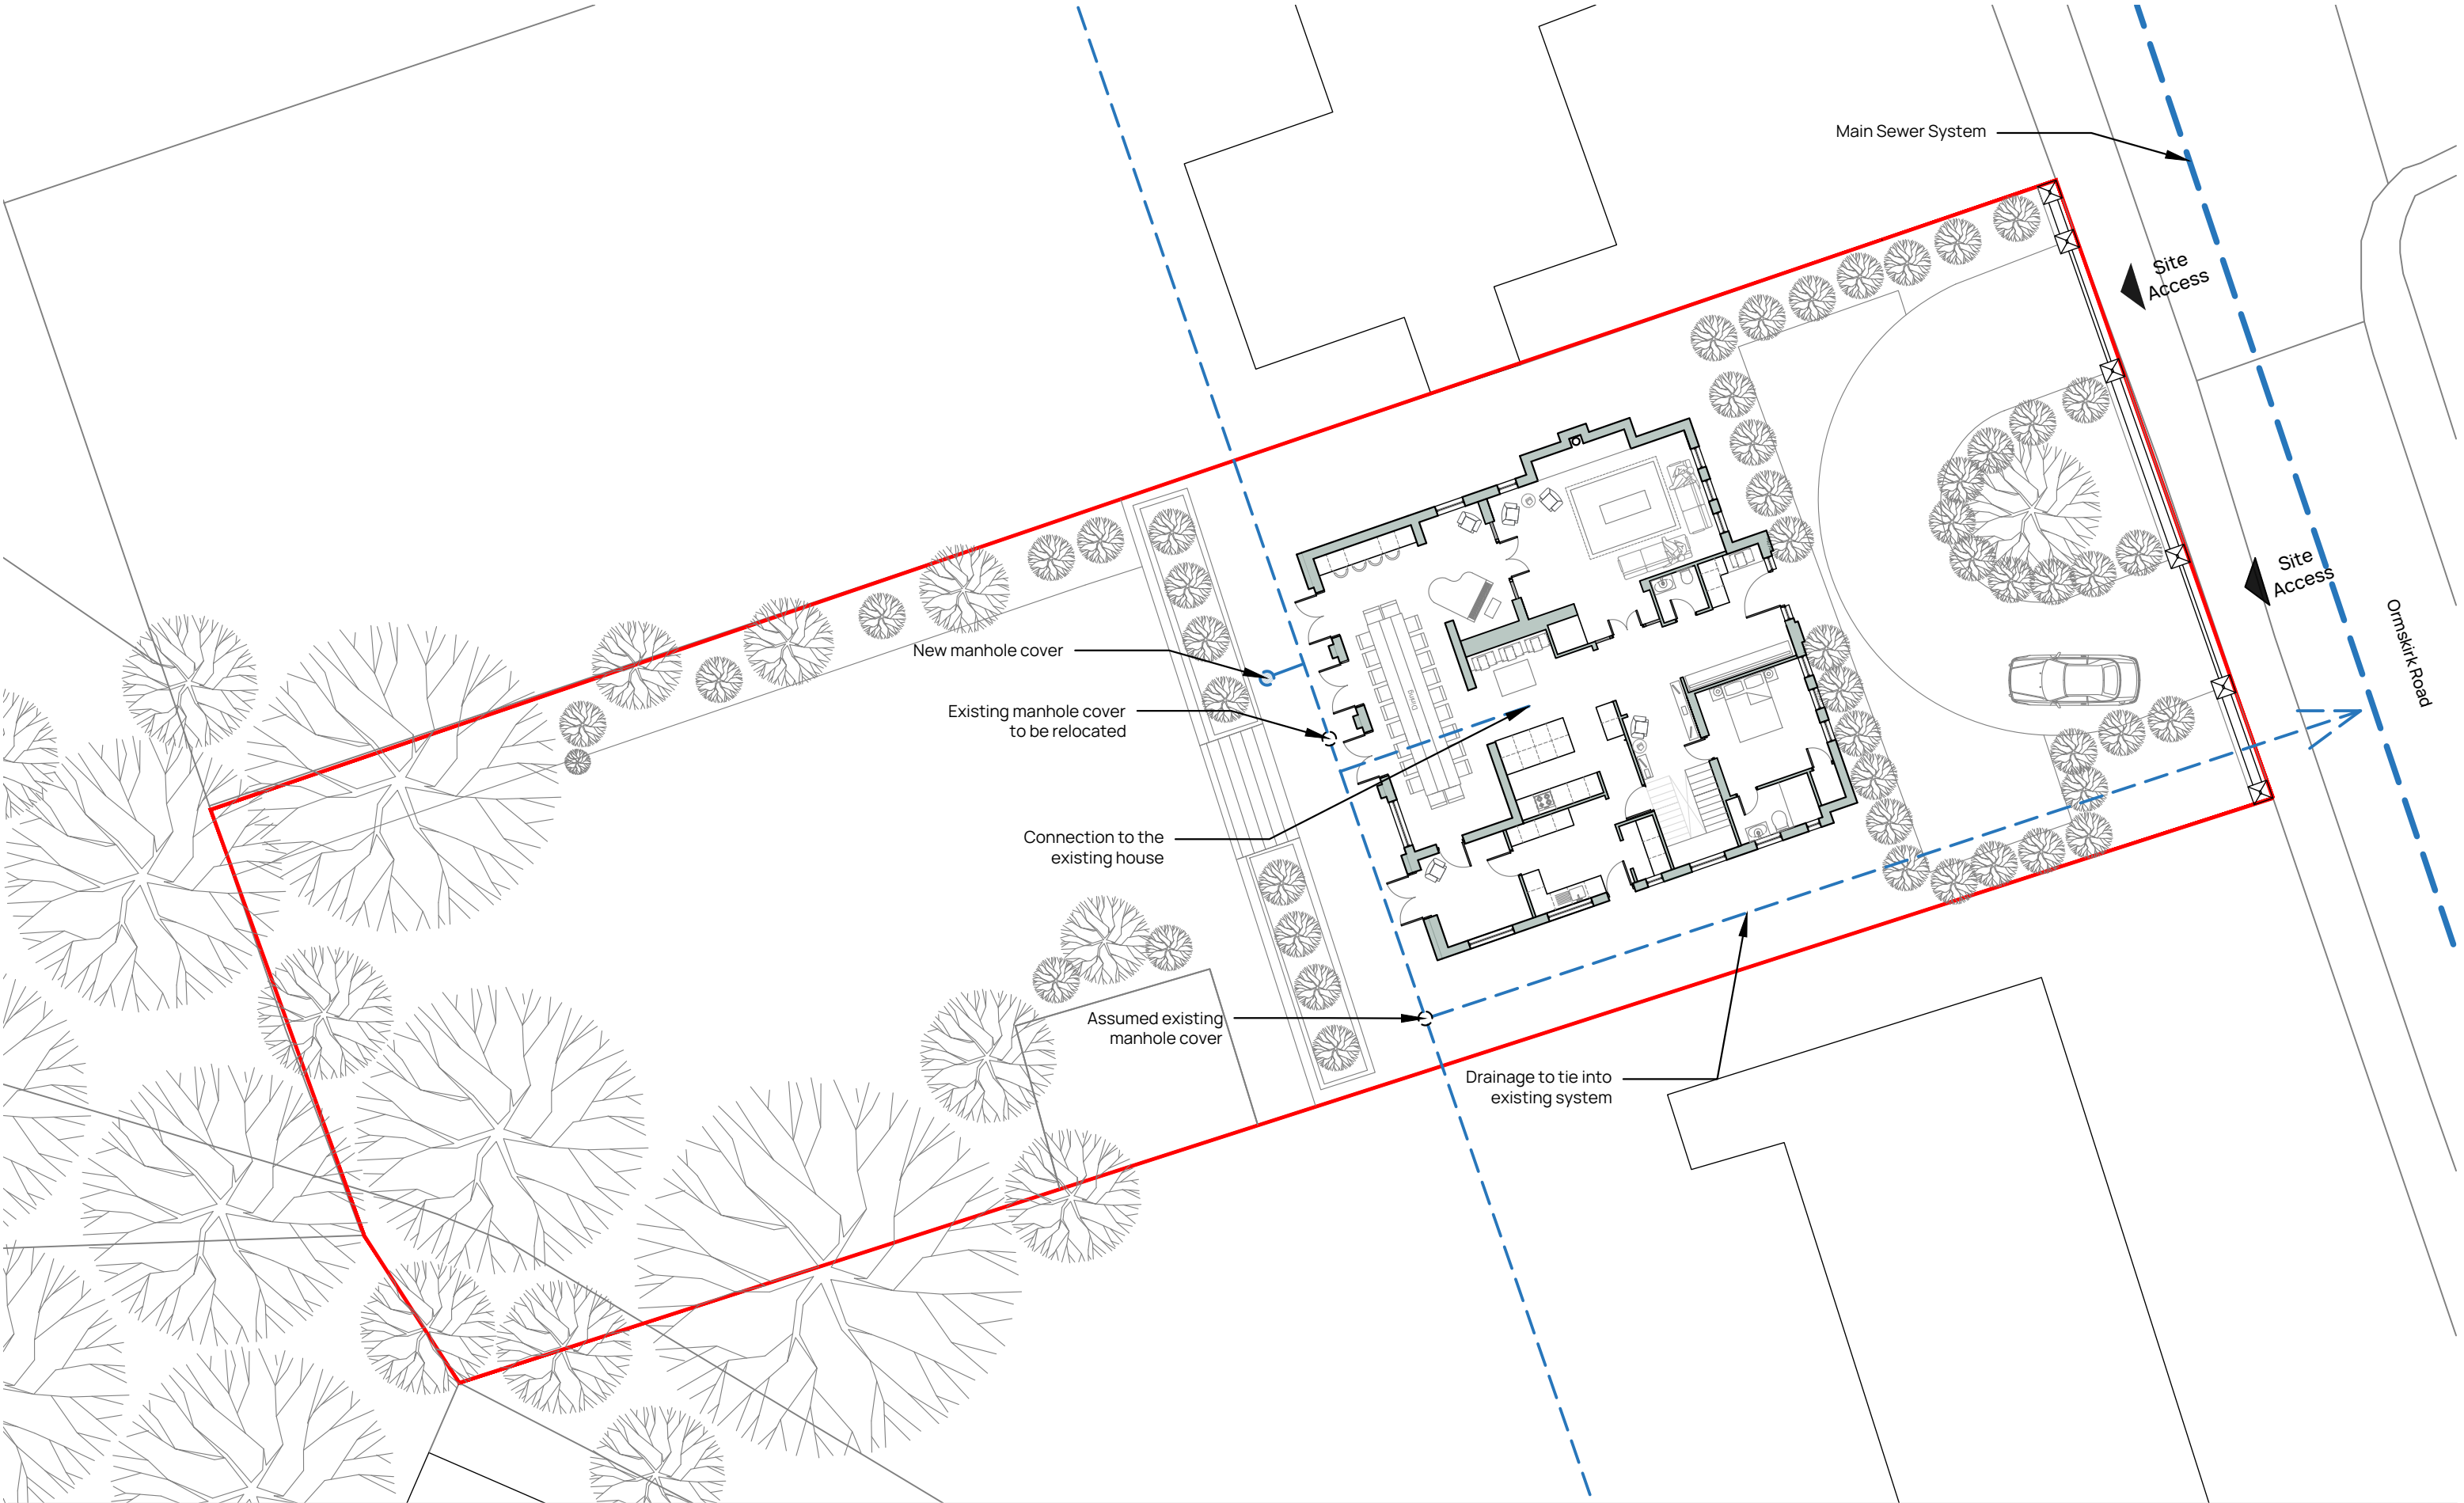

notes:				
1. Drawings are based on survey data and may not accurately represent what is physically present. 2. All dimensions to be site verified by the contractor before proceeding. 3. All dimensions are in millimeters unless noted otherwise. Only work from written dimensions. 4. BCAE Architects Ltd. shall be notified in writing of any discrepancies. 5. This drawing is copyright, and may not be reproduced in any form, without the written consent of BCAE Architects Ltd.				
revisions:				
rev	date	checked by	issued by	notes

project north:



key:

- Application Boundary
- - - Drainage System

scale bar:



client:	Angus Clayson	title:	Proposed Drainage Strategy	drawing no.
project:	29 Ormskirk Road Knowsley, Prescot L34 8HE	drawn by:	JE	
stage:	Planning	approved by:	AE	
revision:		date:	May 2026	
		job no:	171.25	
		scale:	1:200@A3	PRELIMINARY PL002 RIBA arb