




FRONT ELEVATION (East)




REAR ELEVATION (West)



SIDE ELEVATION (North)

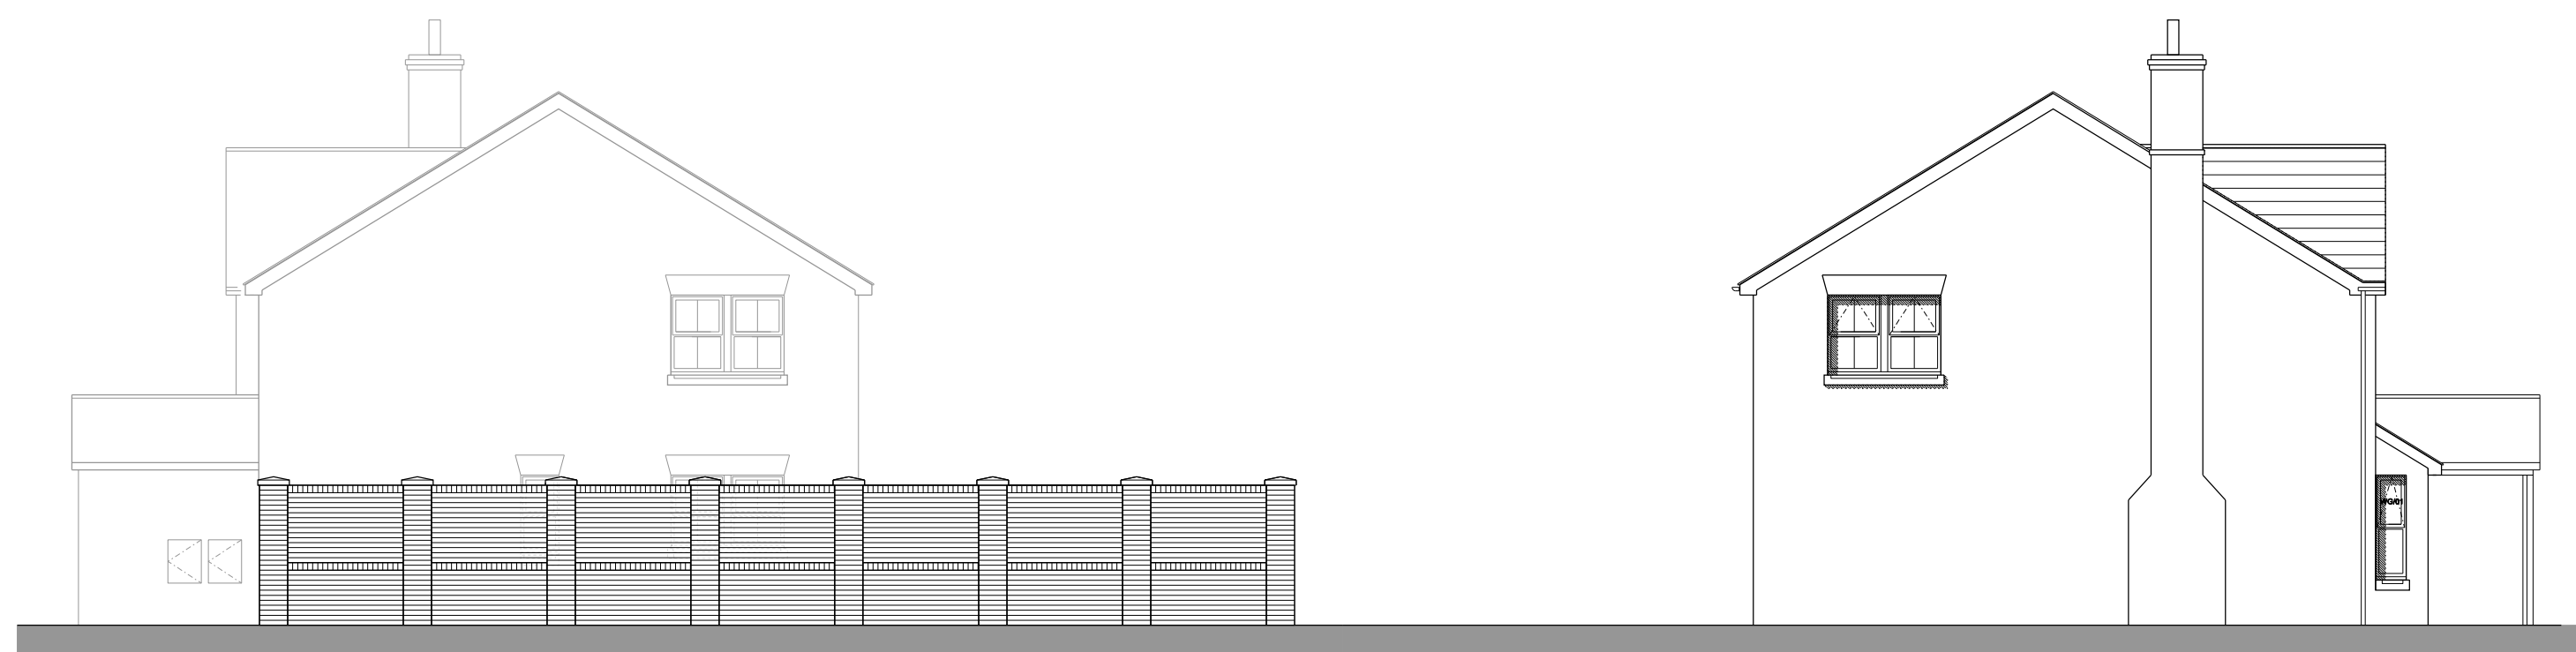

SIDE ELEVATION (North) 1:100

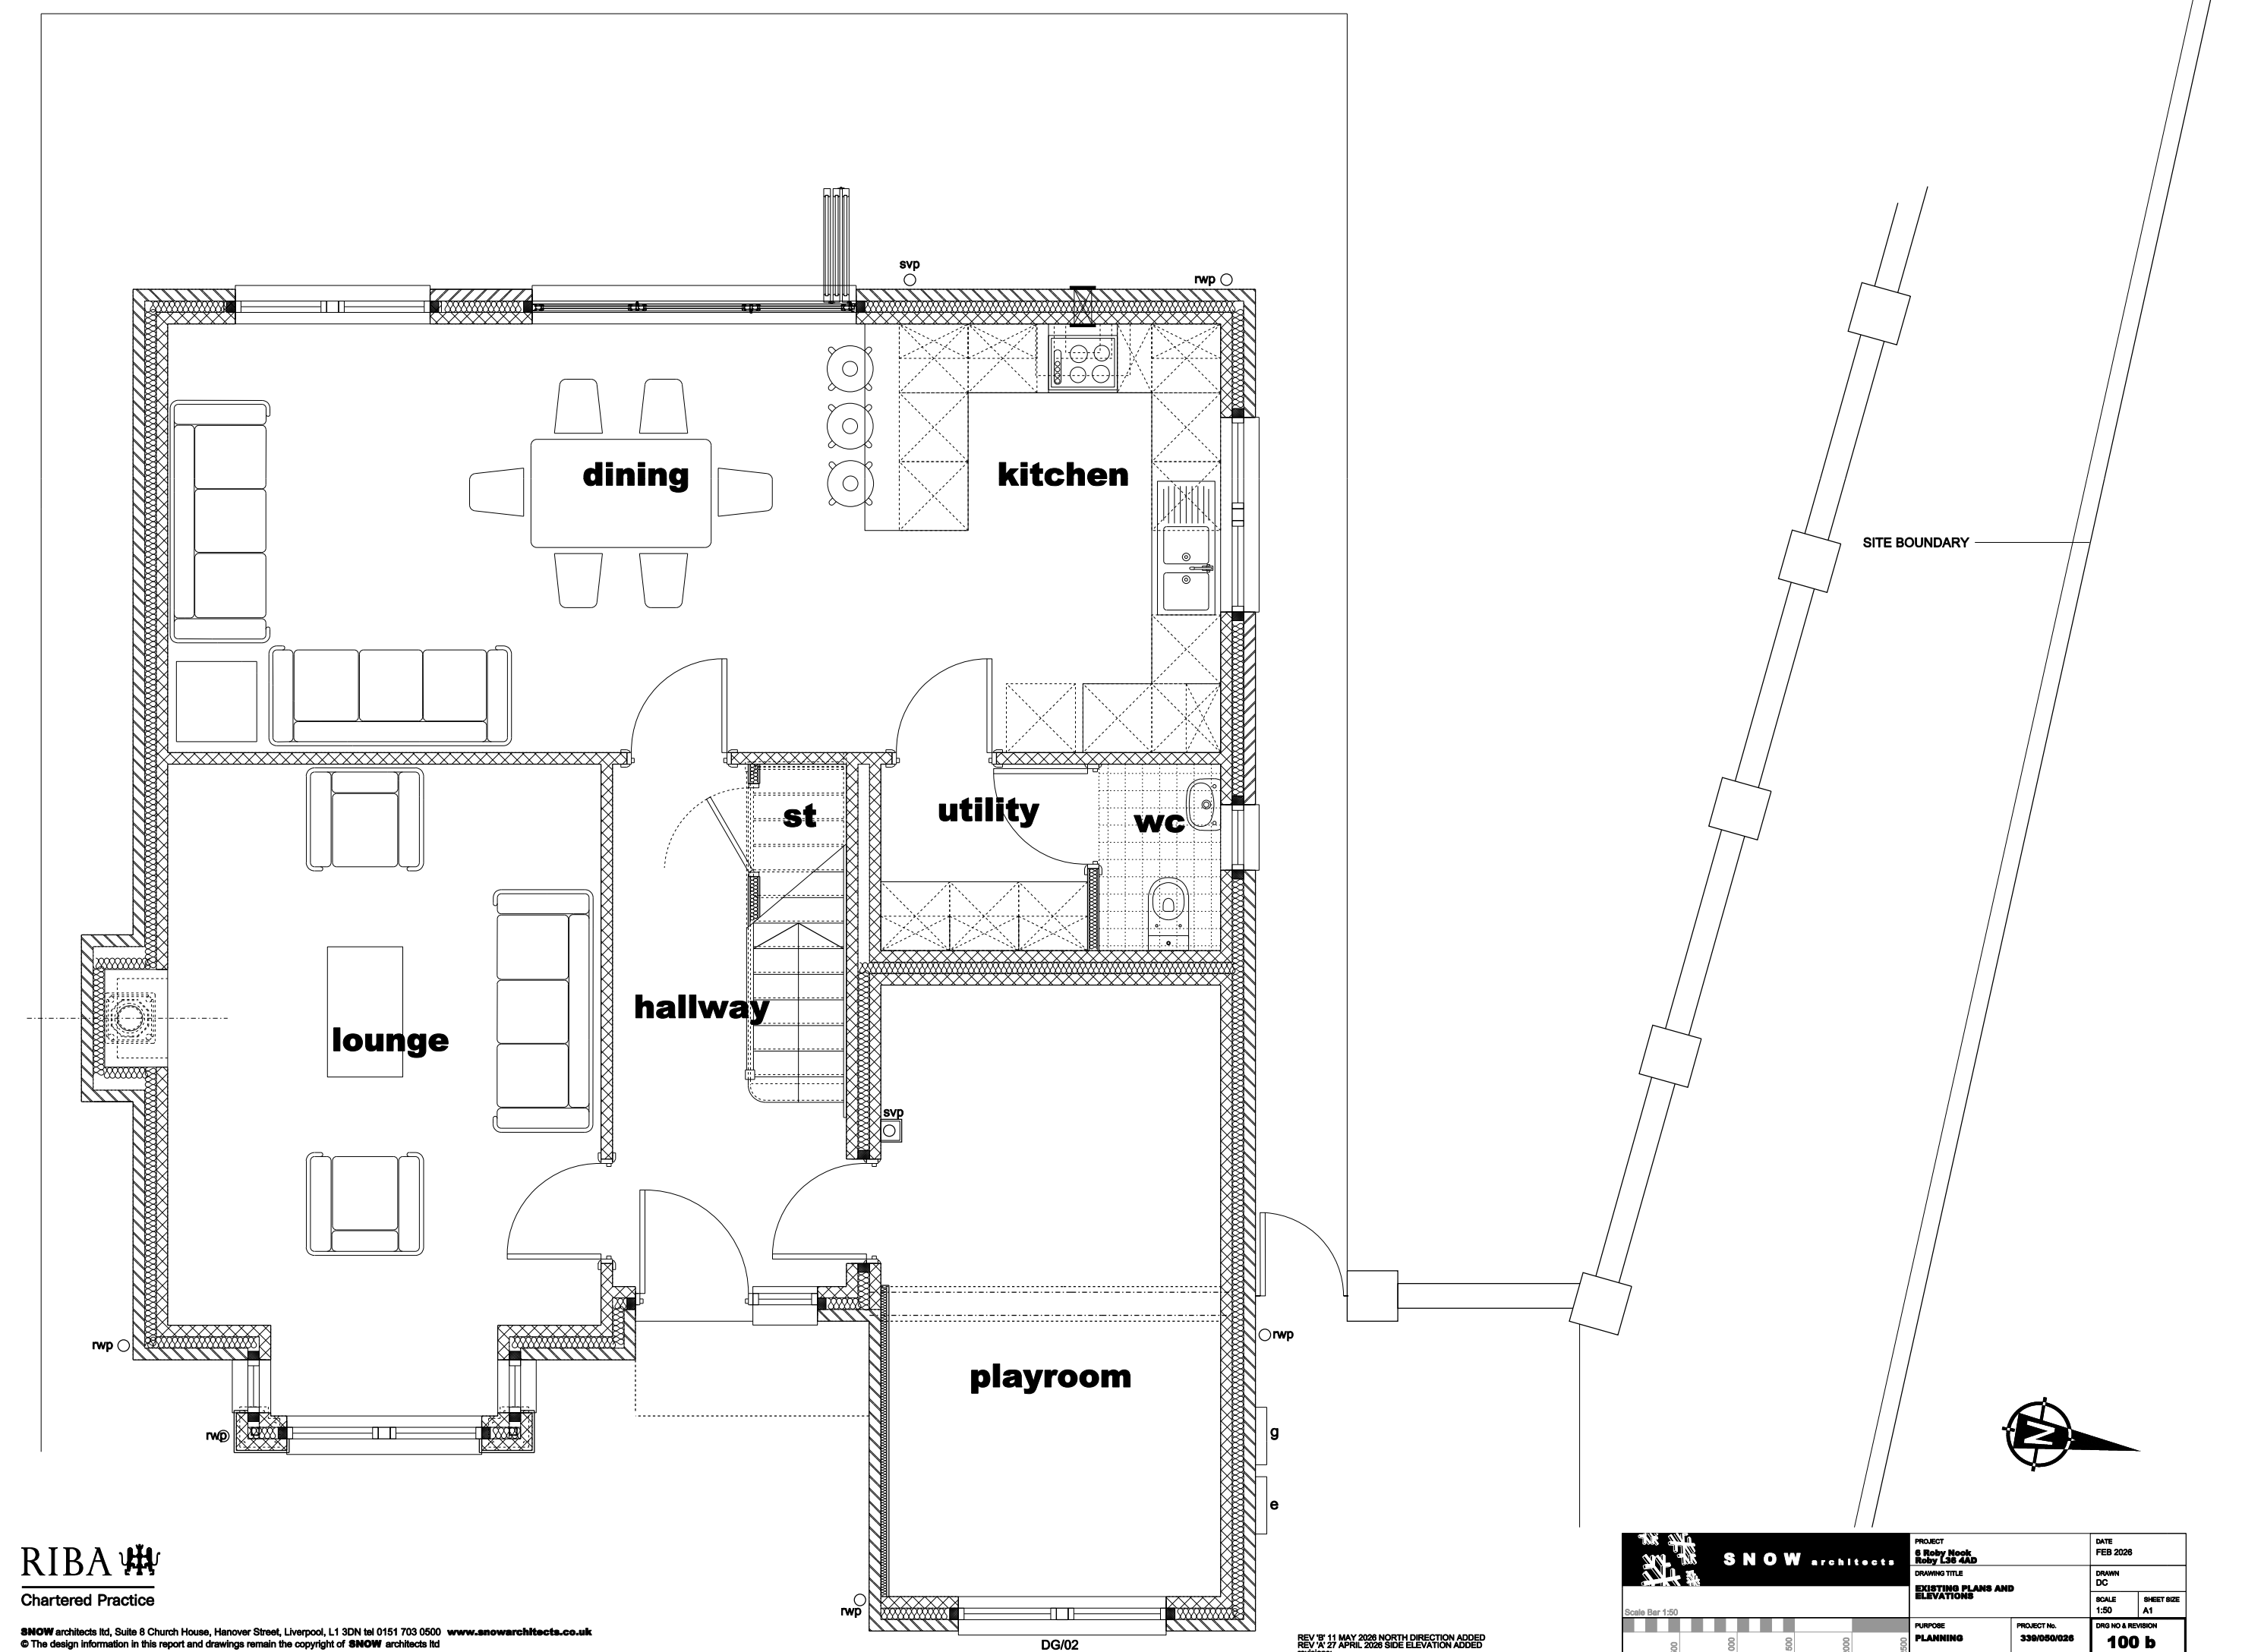

SNOW architects ltd, Suite 6 Church House, Hanover Street, Liverpool, L1 3DN tel 0151 703 0600 www.snowarchitects.co.uk
© The design information in this report and drawings remain the copyright of **SNOW architects ltd**
All dimensions to be checked on site prior to commencement of the works.