


LOCATION PLAN 1:1250

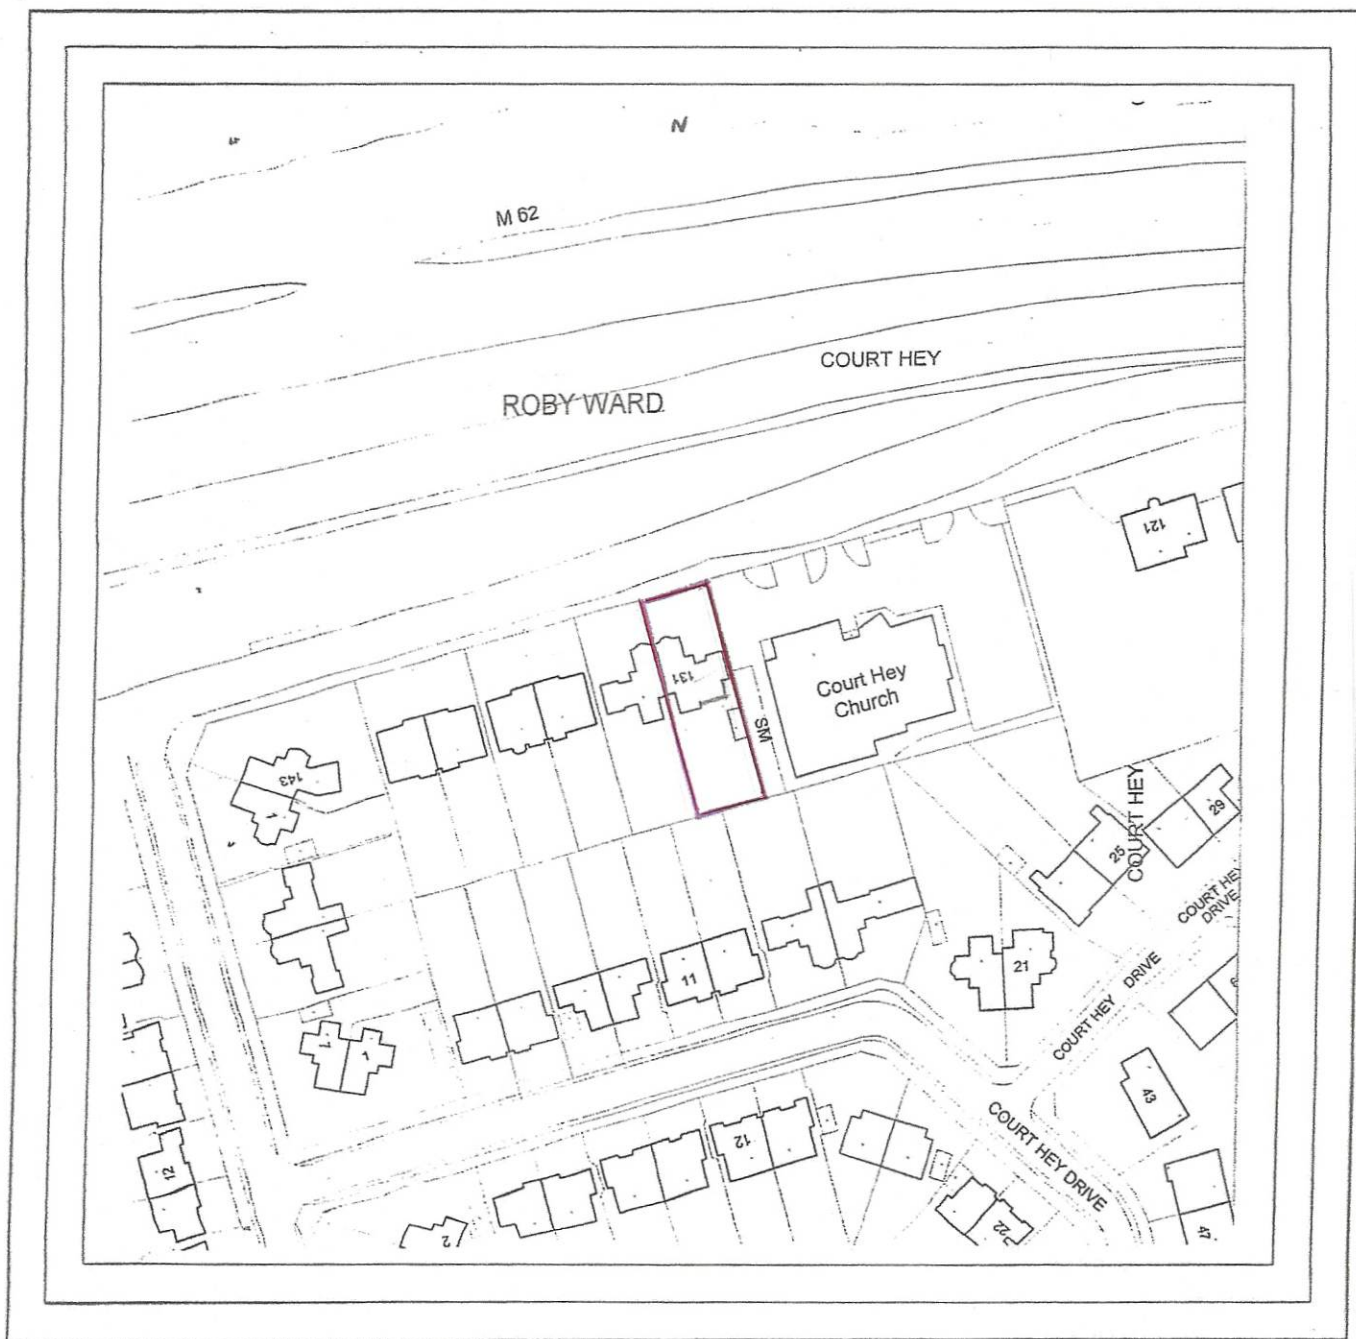

1 : 1250



© Crown copyright. All rights reserved. Licence number 100042205

REV 11/9/24	
Title: LORD-TONOGI	DRG NO 002
131 ROBY ROAD, BOWRING PARK, LIVERPOOL, MERSEYSIDE, L14 3NU	DRAWN: T. TONOGI
Date 05/07/24	Scale 1:1250