


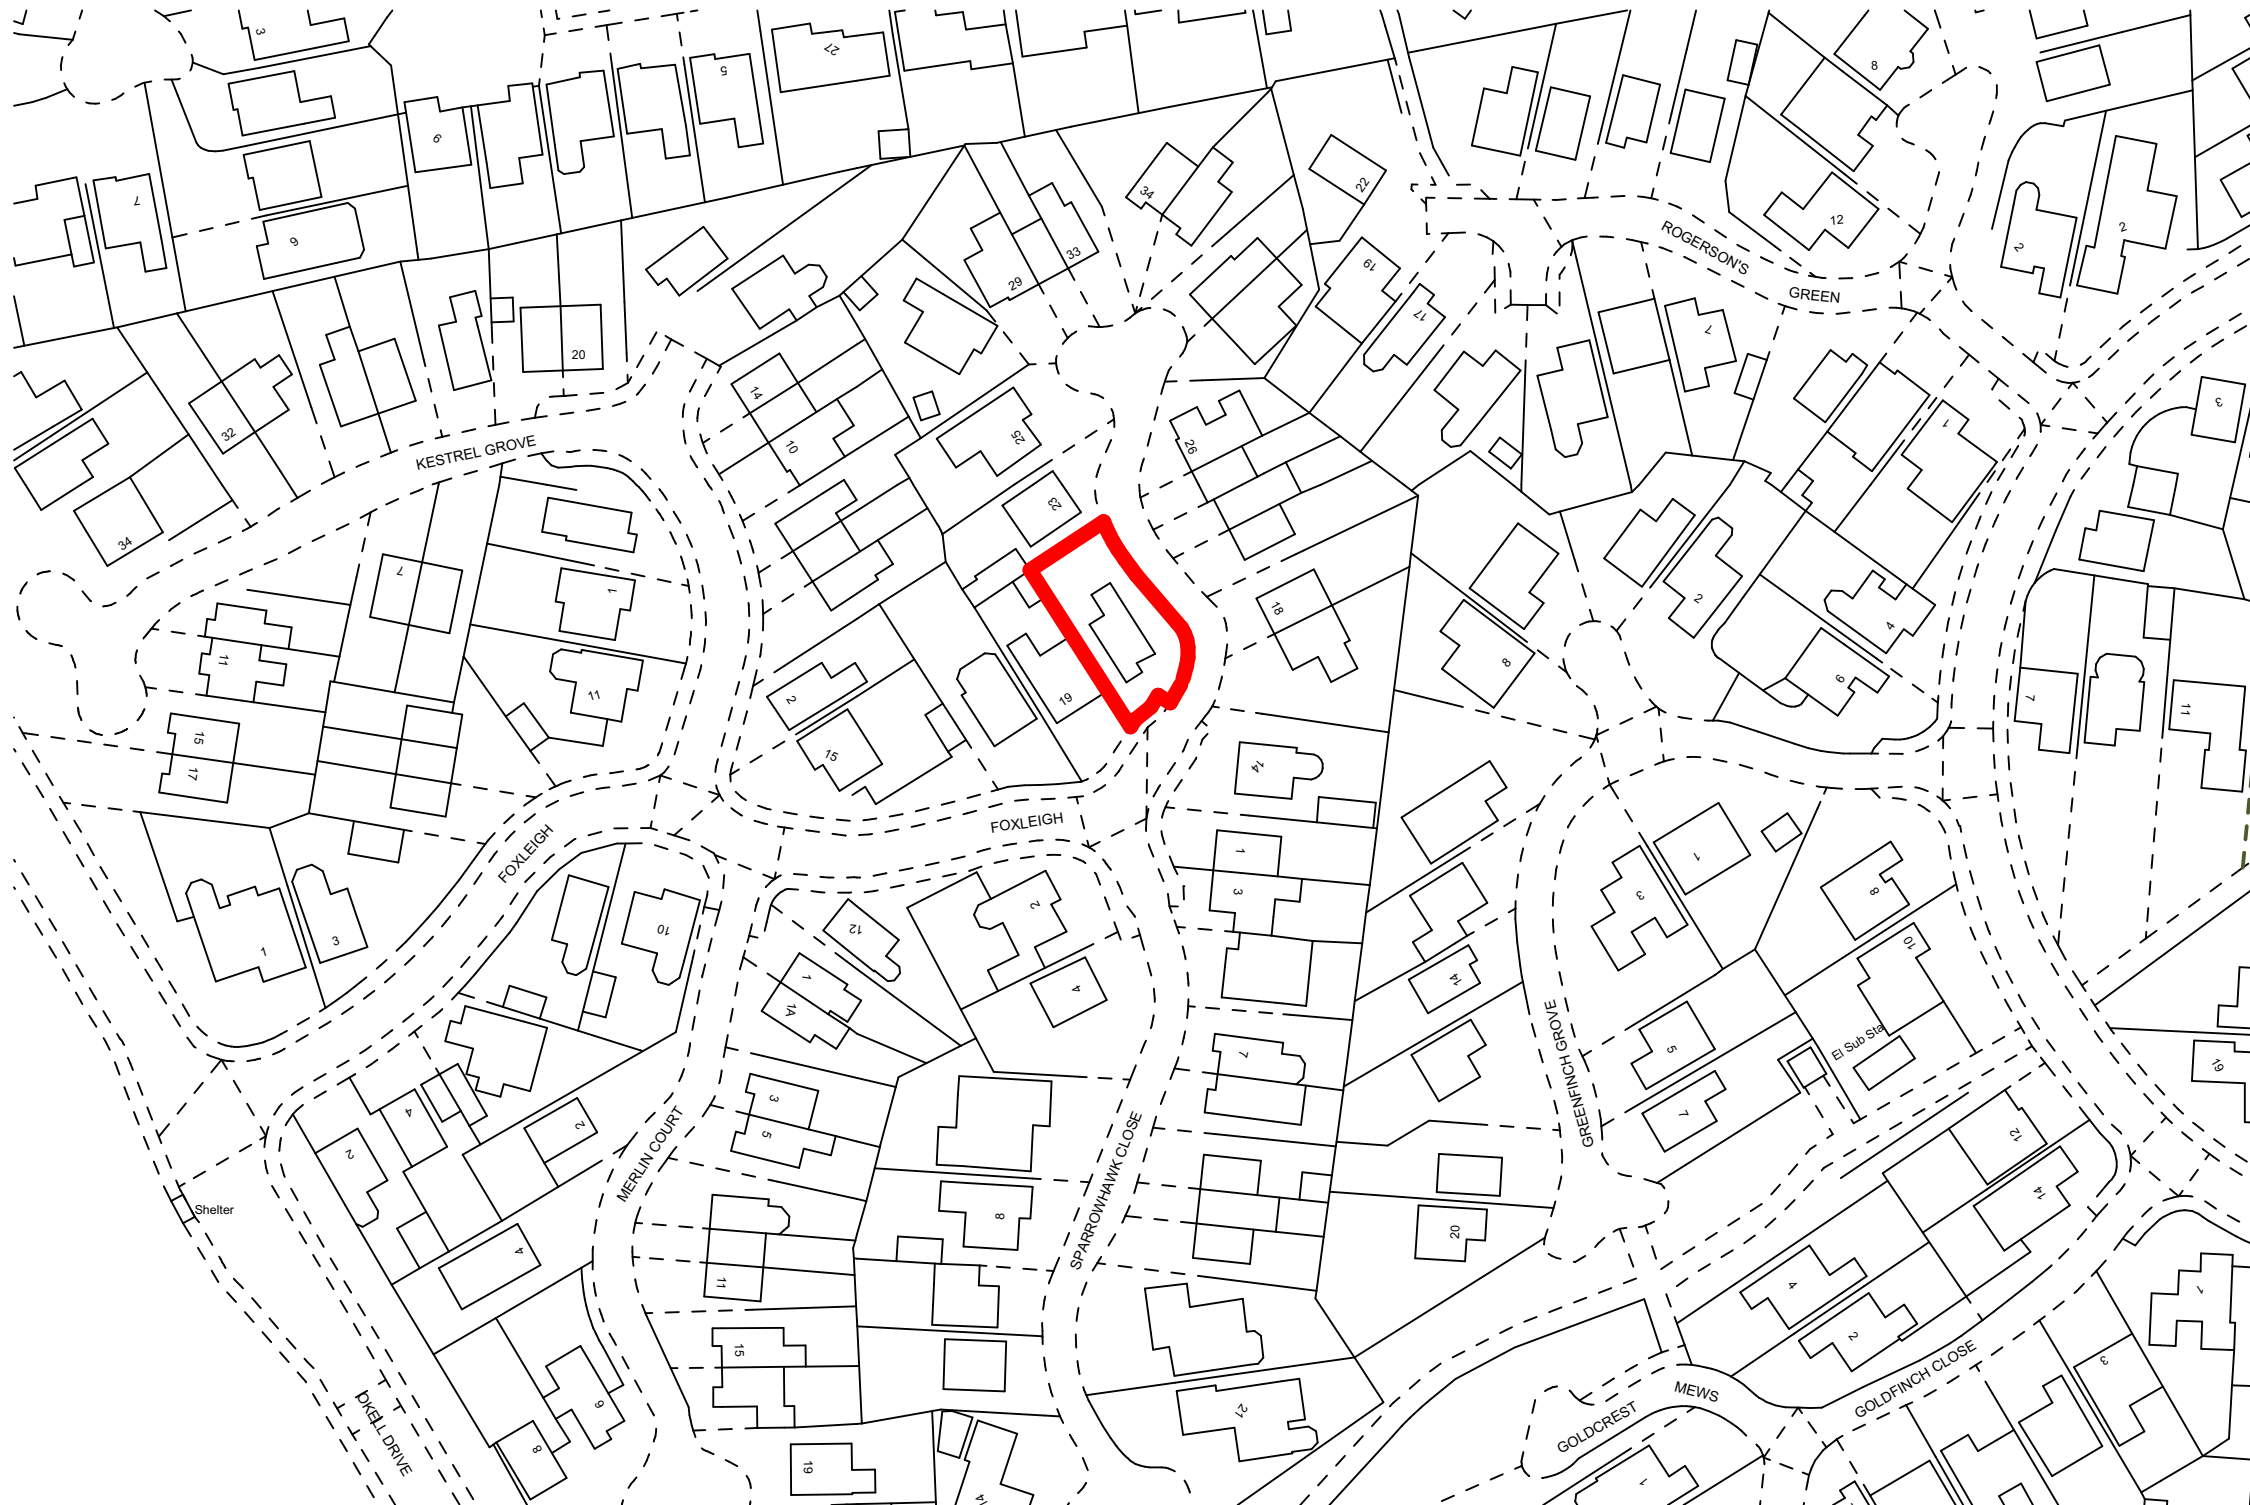

01 Site Location Plan
1:1000

KEY
APPLICATION SITE BOUNDARY
(RED LINE) ———
OTHER LAND OWNED BY THE APPLICANT
(BLUE LINE) ———

NOTES

ALL DIMENSIONS ARE TO BE CHECKED ON SITE. ANY DISCREPANCIES ARE TO BE REPORTED TO THE ARCHITECT BEFORE ANY WORK COMMENCES. THIS DRAWING SHALL NOT BE SCALED TO ASCERTAIN ANY DIMENSIONS WORK TO FIGURED DIMS ONLY. READ IN CONJUNCTION WITH ALL RELEVANT DETAILS, SPECIFICATIONS, CONSULTANTS, SPECIALISTS AND SUBCONTRACTORS DRAWINGS / SPECIFICATIONS. THIS DRAWING IS THE SUBJECT OF COPYRIGHT WHICH VESTS IN UNIT 3 DESIGN STUDIO LIMITED. IT IS AN INFRINGEMENT OF COPYRIGHT TO REPRODUCE THIS DRAWING, BY WHATEVER MEANS, INCLUDING ELECTRONIC, WITHOUT THE EXPRESS WRITTEN CONSENT OF UNIT 3 DESIGN STUDIO LIMITED WHICH RESERVES ALL RIGHTS

P1	12/09/2023	AF	First Issue
P2	16/10/2023	GH	Issued For Planning
REV	DATE	DRN	

STATUS	STAGE 3 - PLANNING
--------	--------------------

N

Scale Bar 1:1000

0

8

16

24

32

40m

CLIENT	MR & MRS WALKER
--------	-----------------

PROJECT NUMBER	237018
PROJECT	Foxleigh
SITE LOCATION	21 FOXLEIGH, LIVERPOOL, L26 7ZT

unit3

designstudio

22A Jordan Street,
Liverpool,
L1 0BP

T: 0151 203 1117
E: mail@unit3-designstudio.com
w: www.unit3-designstudio.com

DRAWING No.	AL-00-001		
DRAWING NAME	Site Location Plan		
REVISION	P2	SCALE - 1:1000	SHEET SIZE - A3
DATE - 16/10/2023		DRAWN - AF	CHECKED - AF