


PLANNING APPLICATION

These drawings have been prepared for the purposes of submission to the Local Authority as part of a Planning Application or for cost estimation. They should not be used for any other purpose without the permission of Turners Designs.

Adjacent buildings, roads, etc scaled from O.S. plans. Trees indicated for illustrative purposes only.

Rev. No.	Revision	Date :

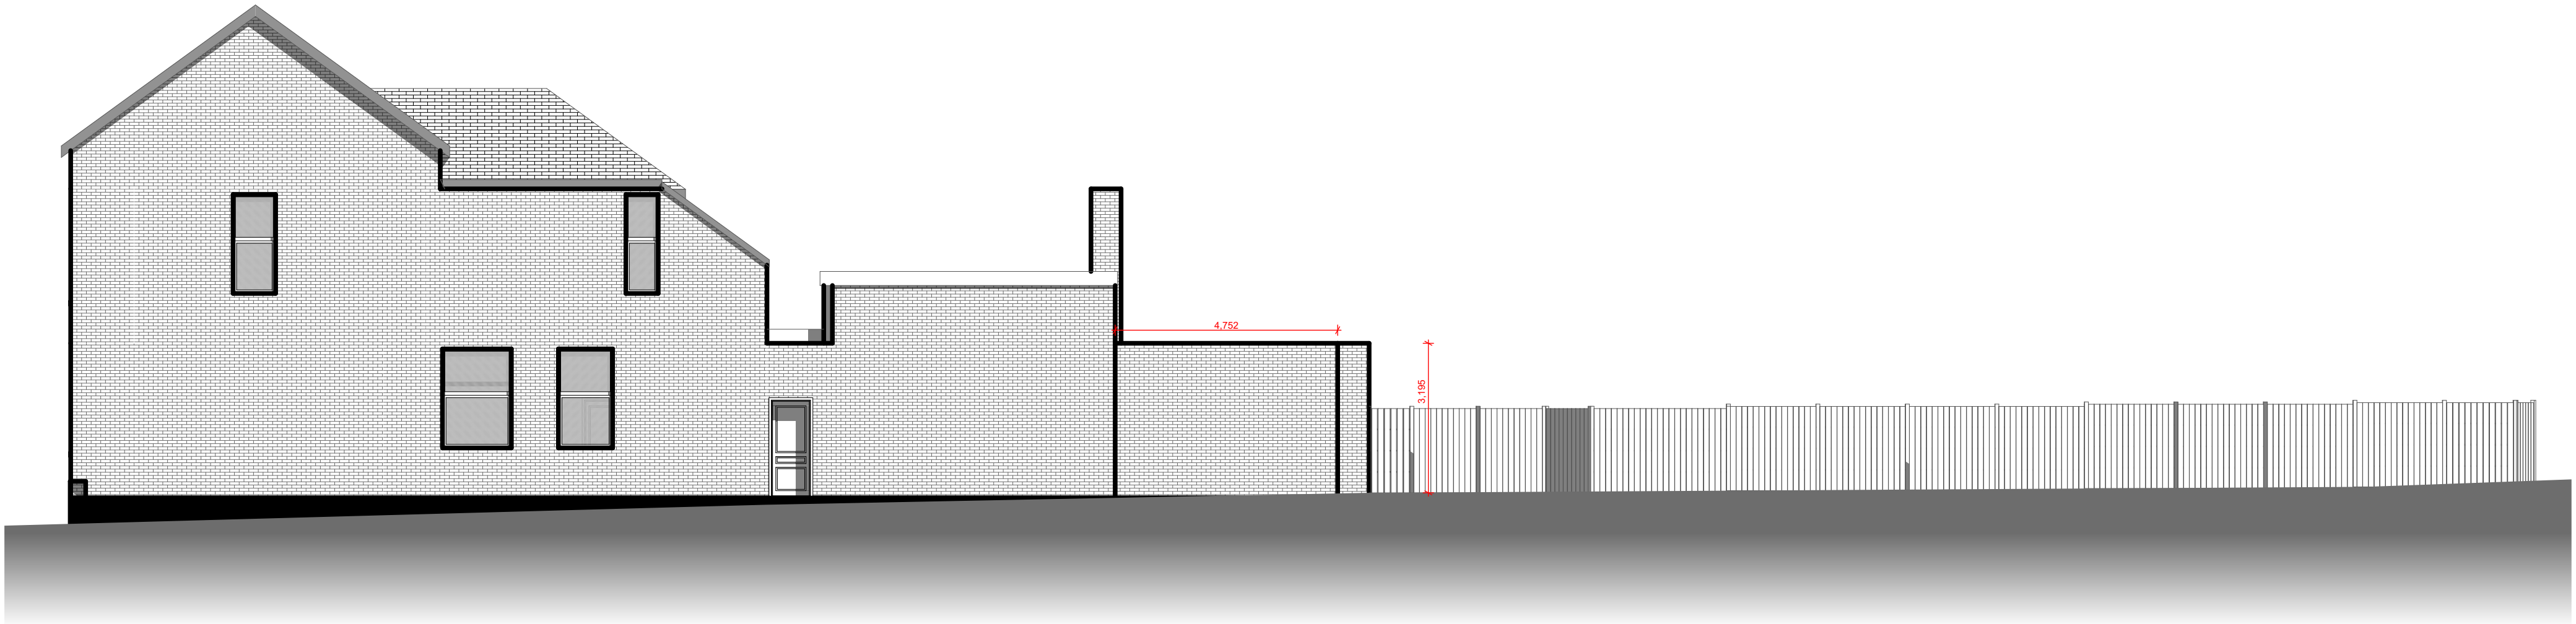

Side Elevation

1:100



Project : Bath Springs, Prescott Knowsley L34 5SG All Build Ltd		
Drawing Title: Elevations as Proposed 2		

Project No. : 183	Drawing No. : 183/PL/009	Rev No. :
Scale : As shown	Size : A2	Date : 03 / 01 / 2023
Drawn By : PT		
This Drawing is Copyright © 2015 137 Utting Avenue East, Norris Green, Liverpool, L11 5AB Tel : 07960299727 Email : info@turnersdesigns.com www.turnersdesigns.com		
DO NOT SCALE USE FIGURED DIMENSIONS ONLY ANY DISCREPANCIES TO BE NOTIFIED IMMEDIATELY		

