
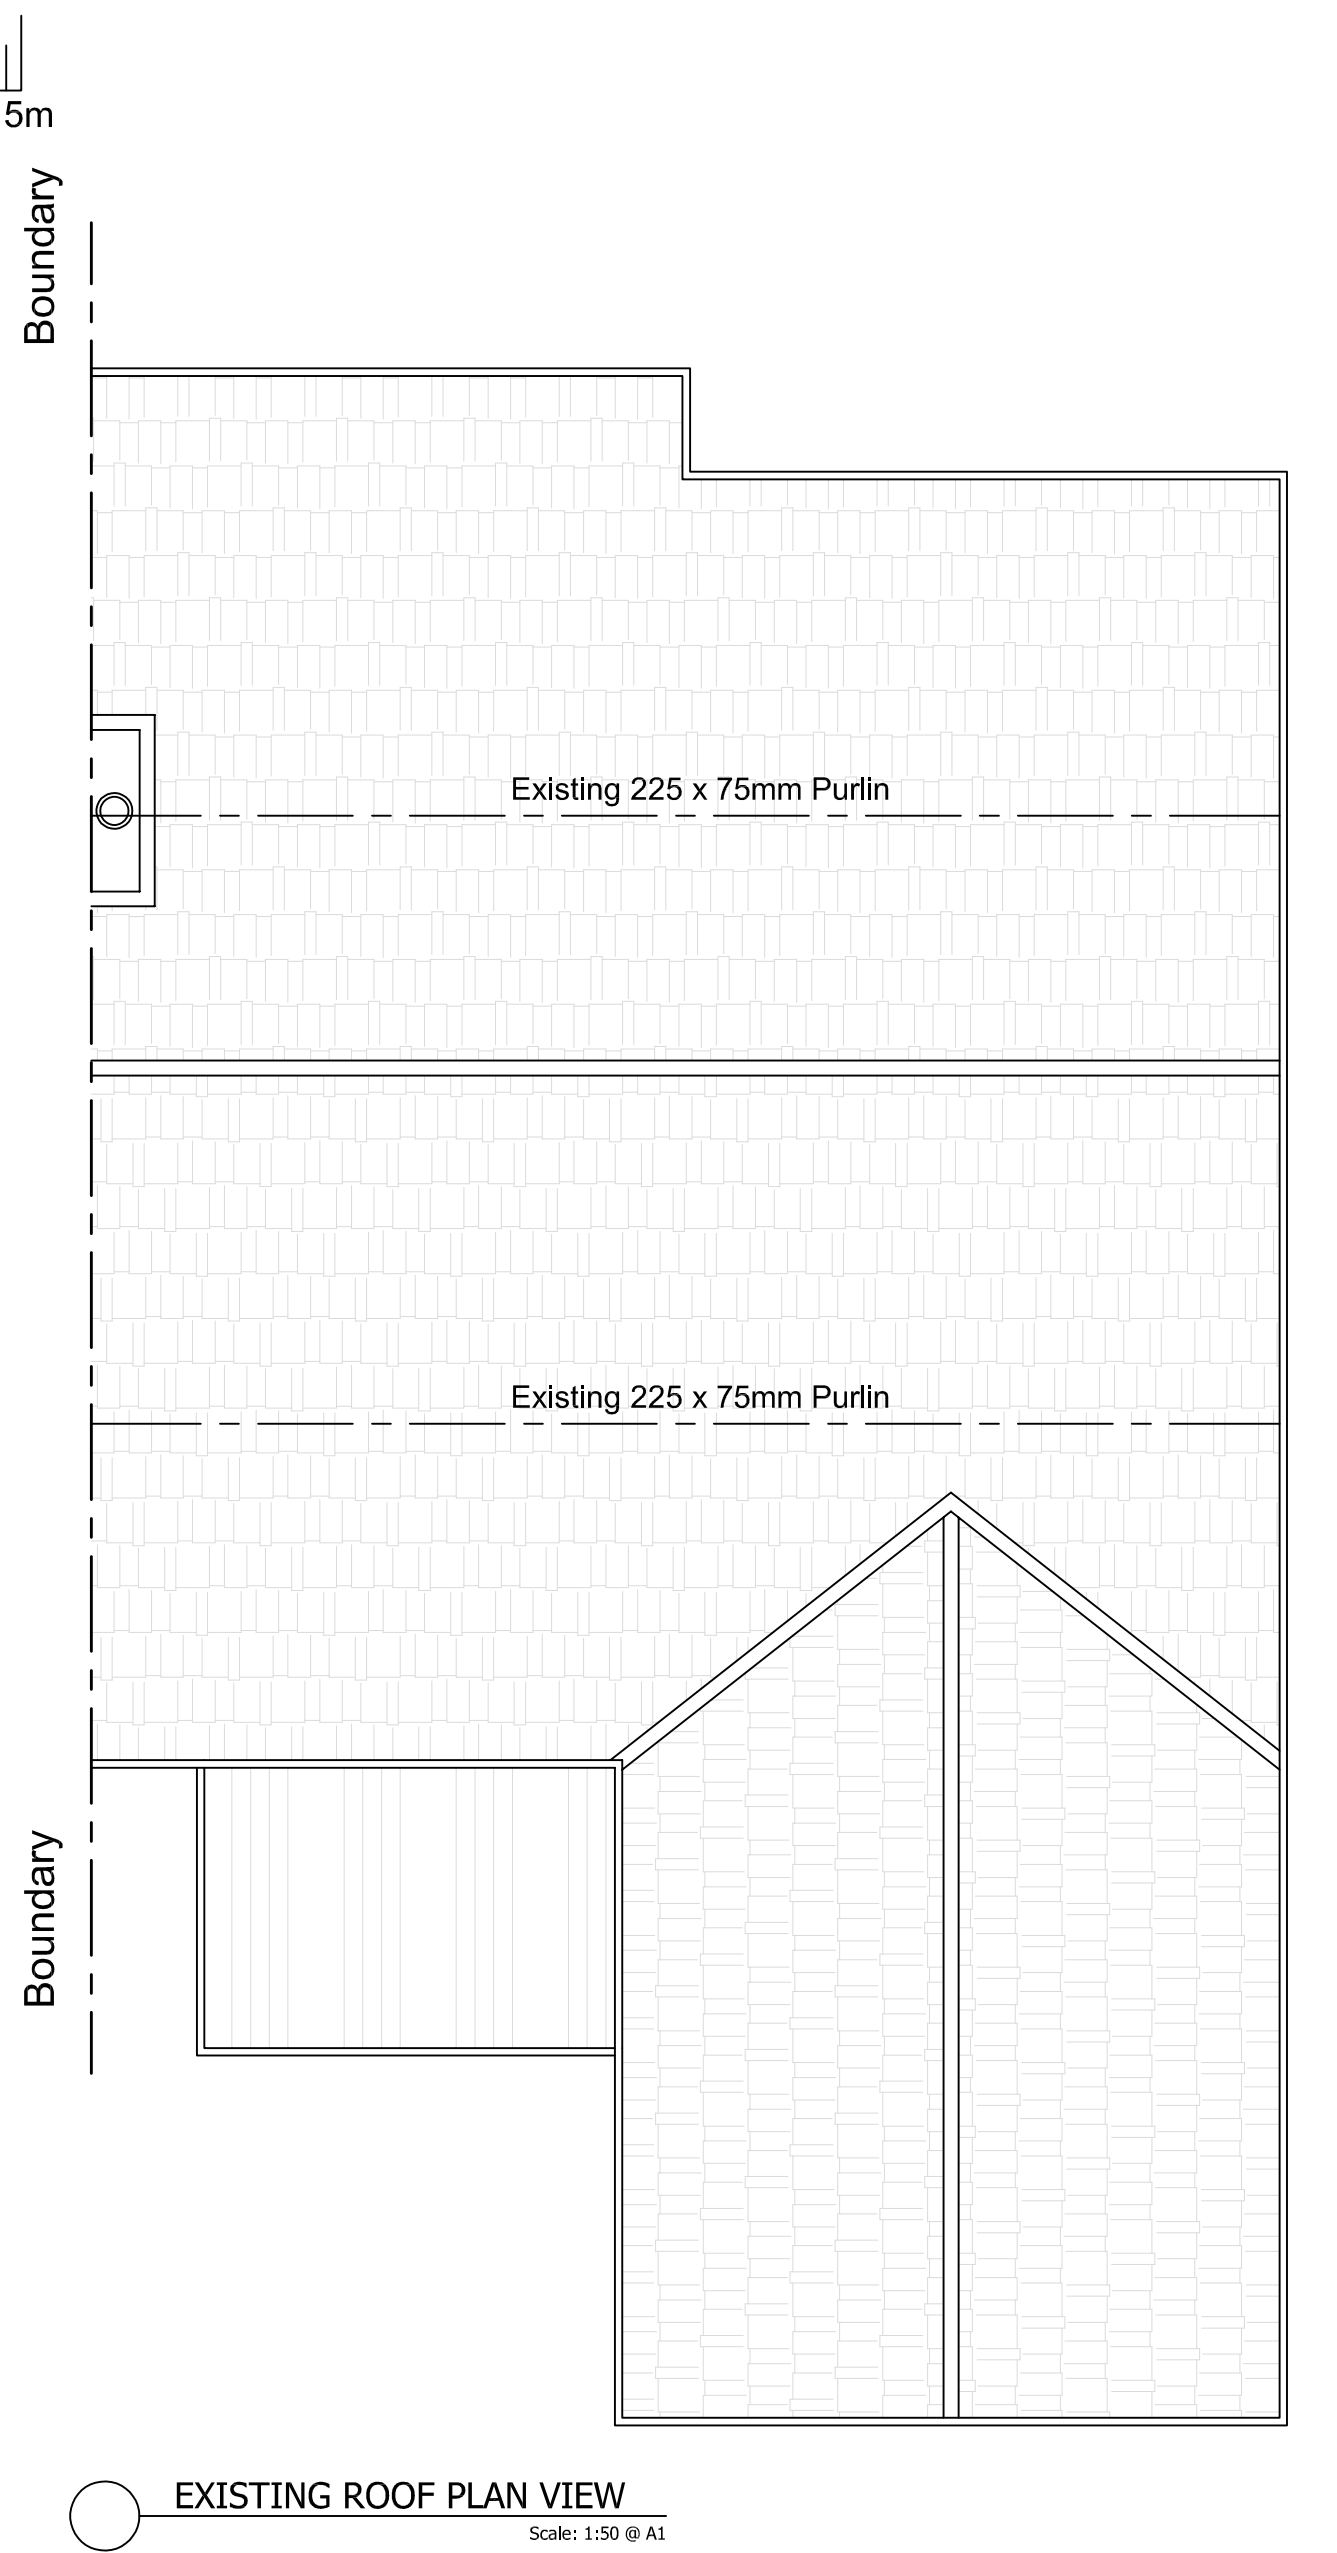
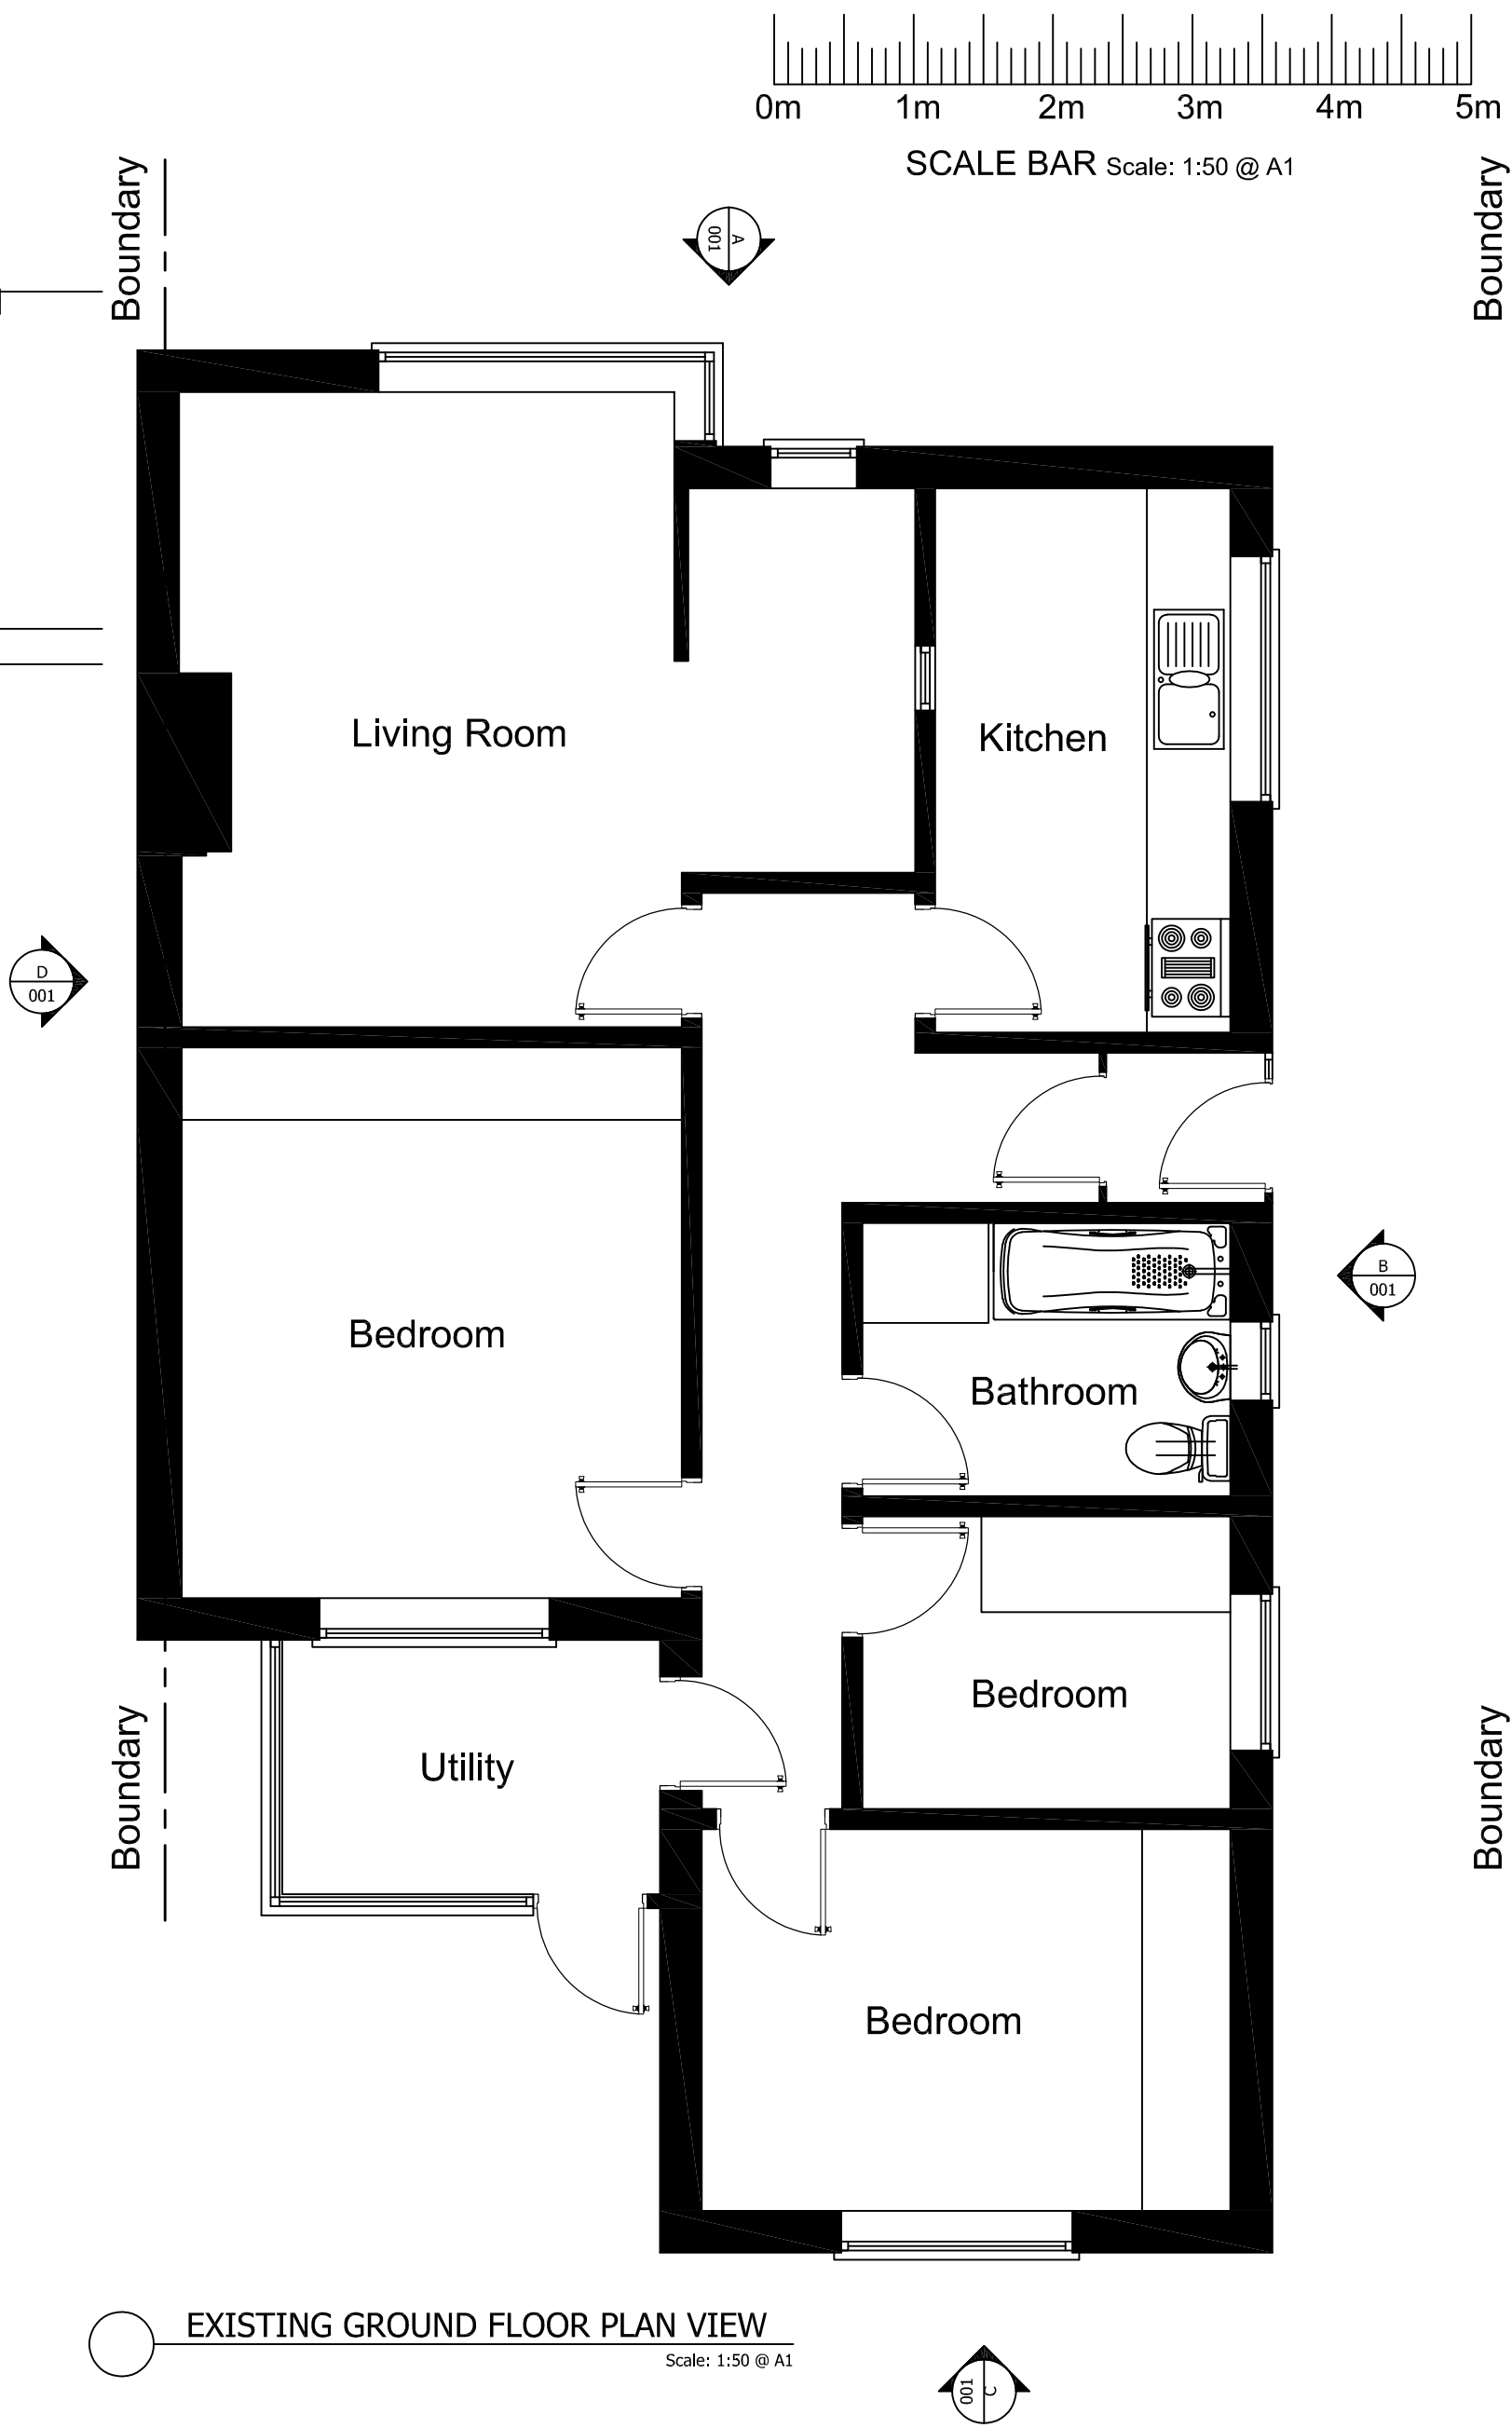
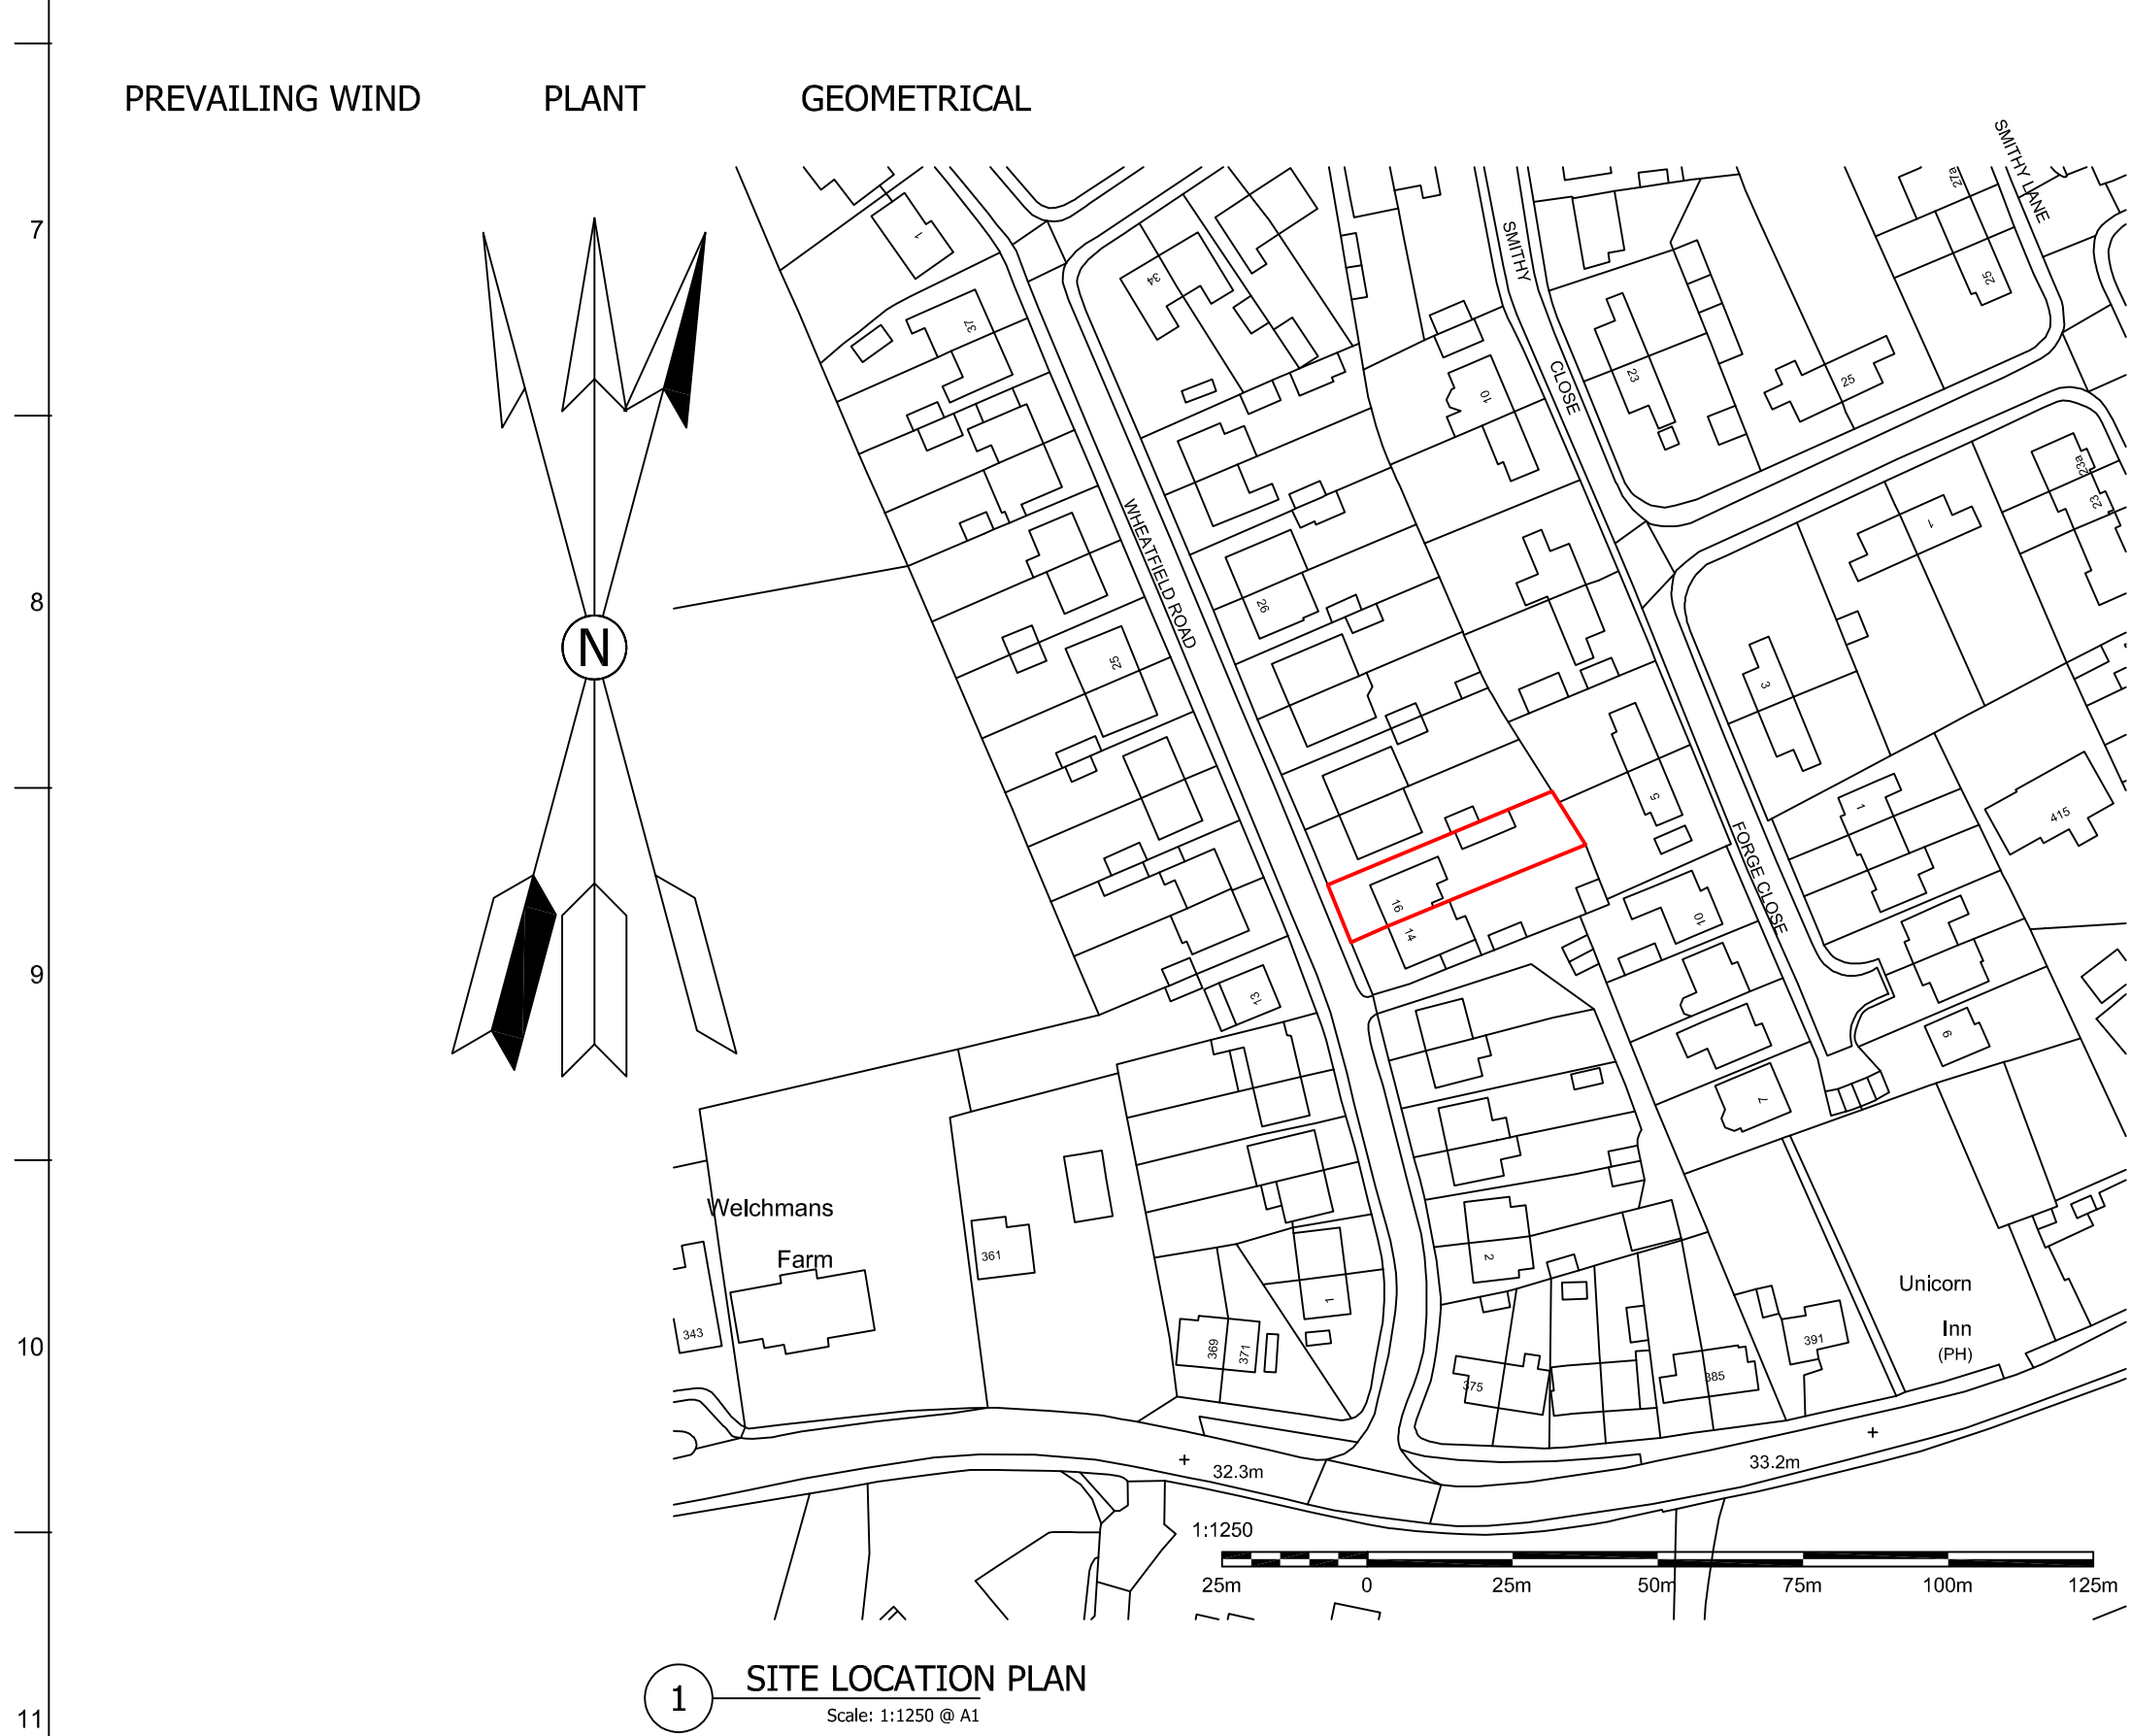
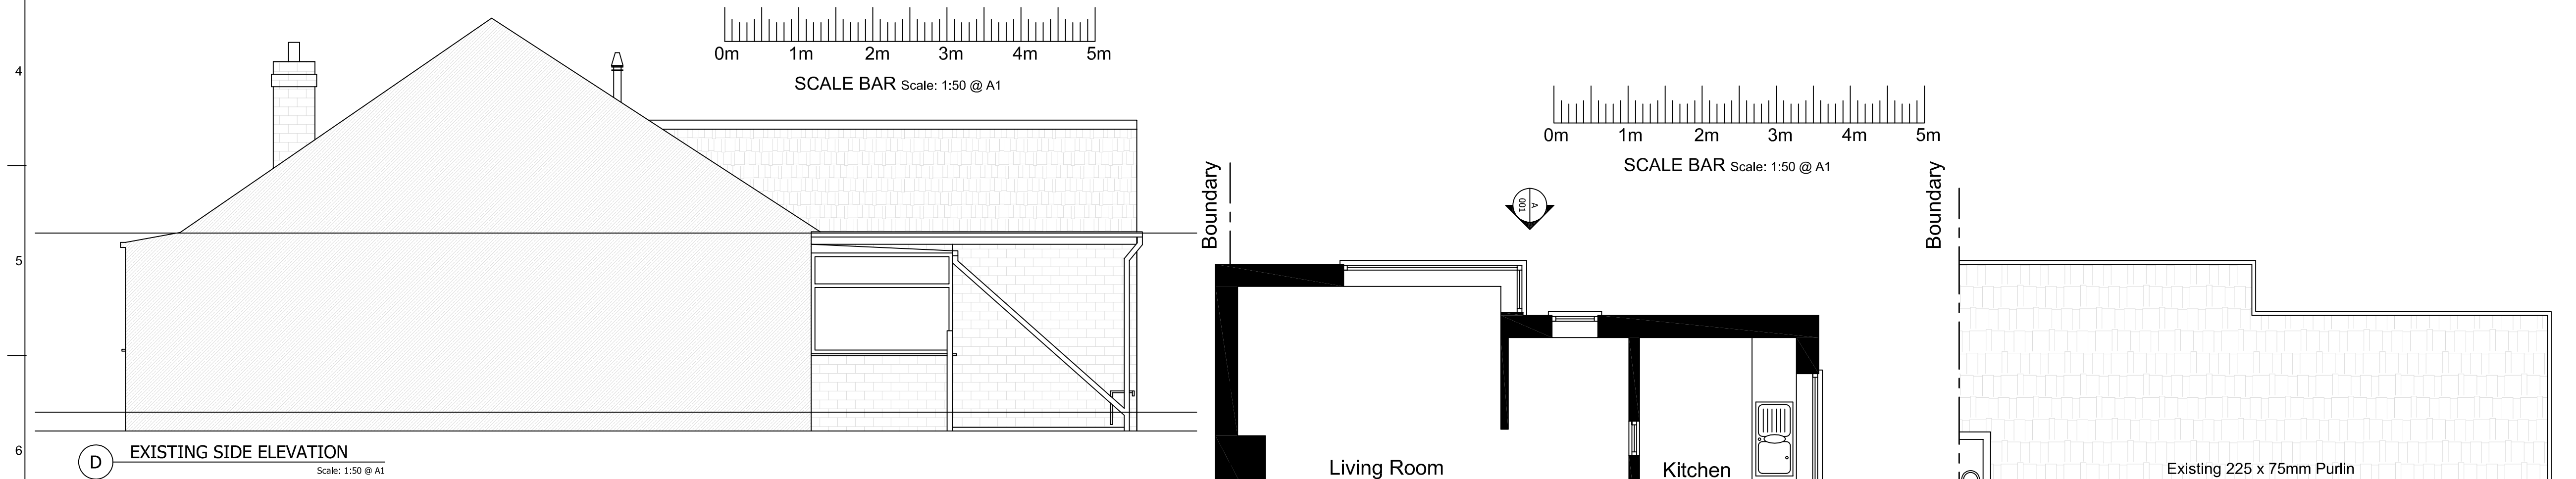


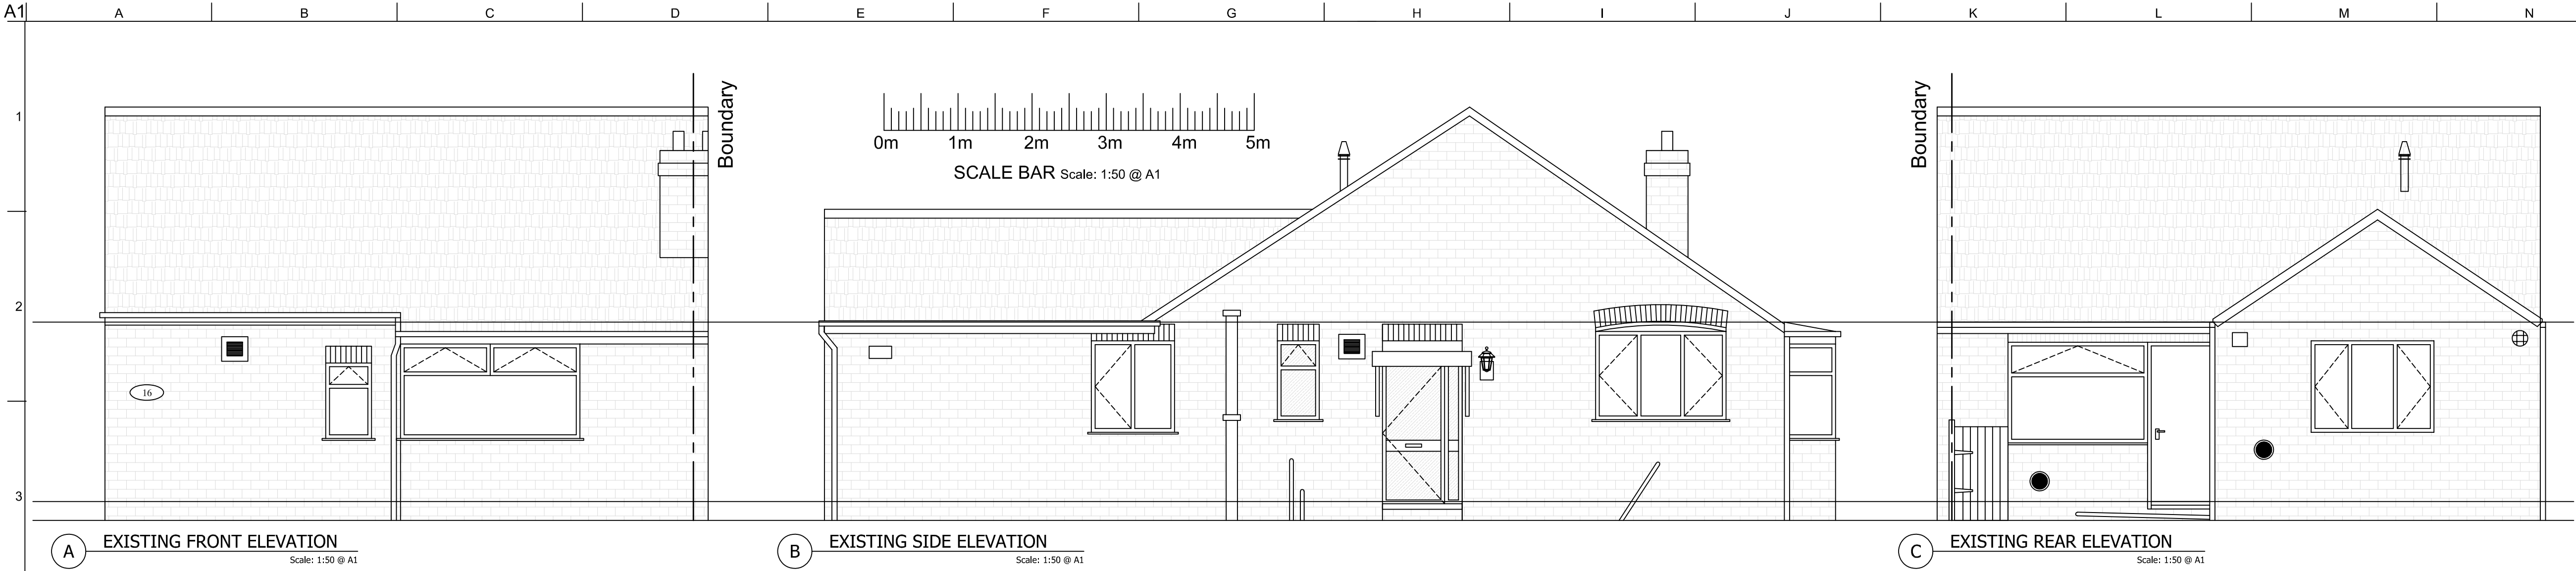

Issue	Date	By	Chkd	Appd
REV A - Added linear scale bar to site location plan				
Client				
Job Title				
16 WHEATFIELD ROAD, WIDNES, CHESHIRE, WA8 5BU				
Drawing Title				
EXISTING PLANS, EXISTING ELEVATIONS & SITE LOCATION PLAN				
Scale at A1 1/50 & 1/1250				
Plot ID				
Drawing Status				
FOR APPROVAL				
Job No	Drawing No	Issue		
WR-001	WR-001	REV A		