
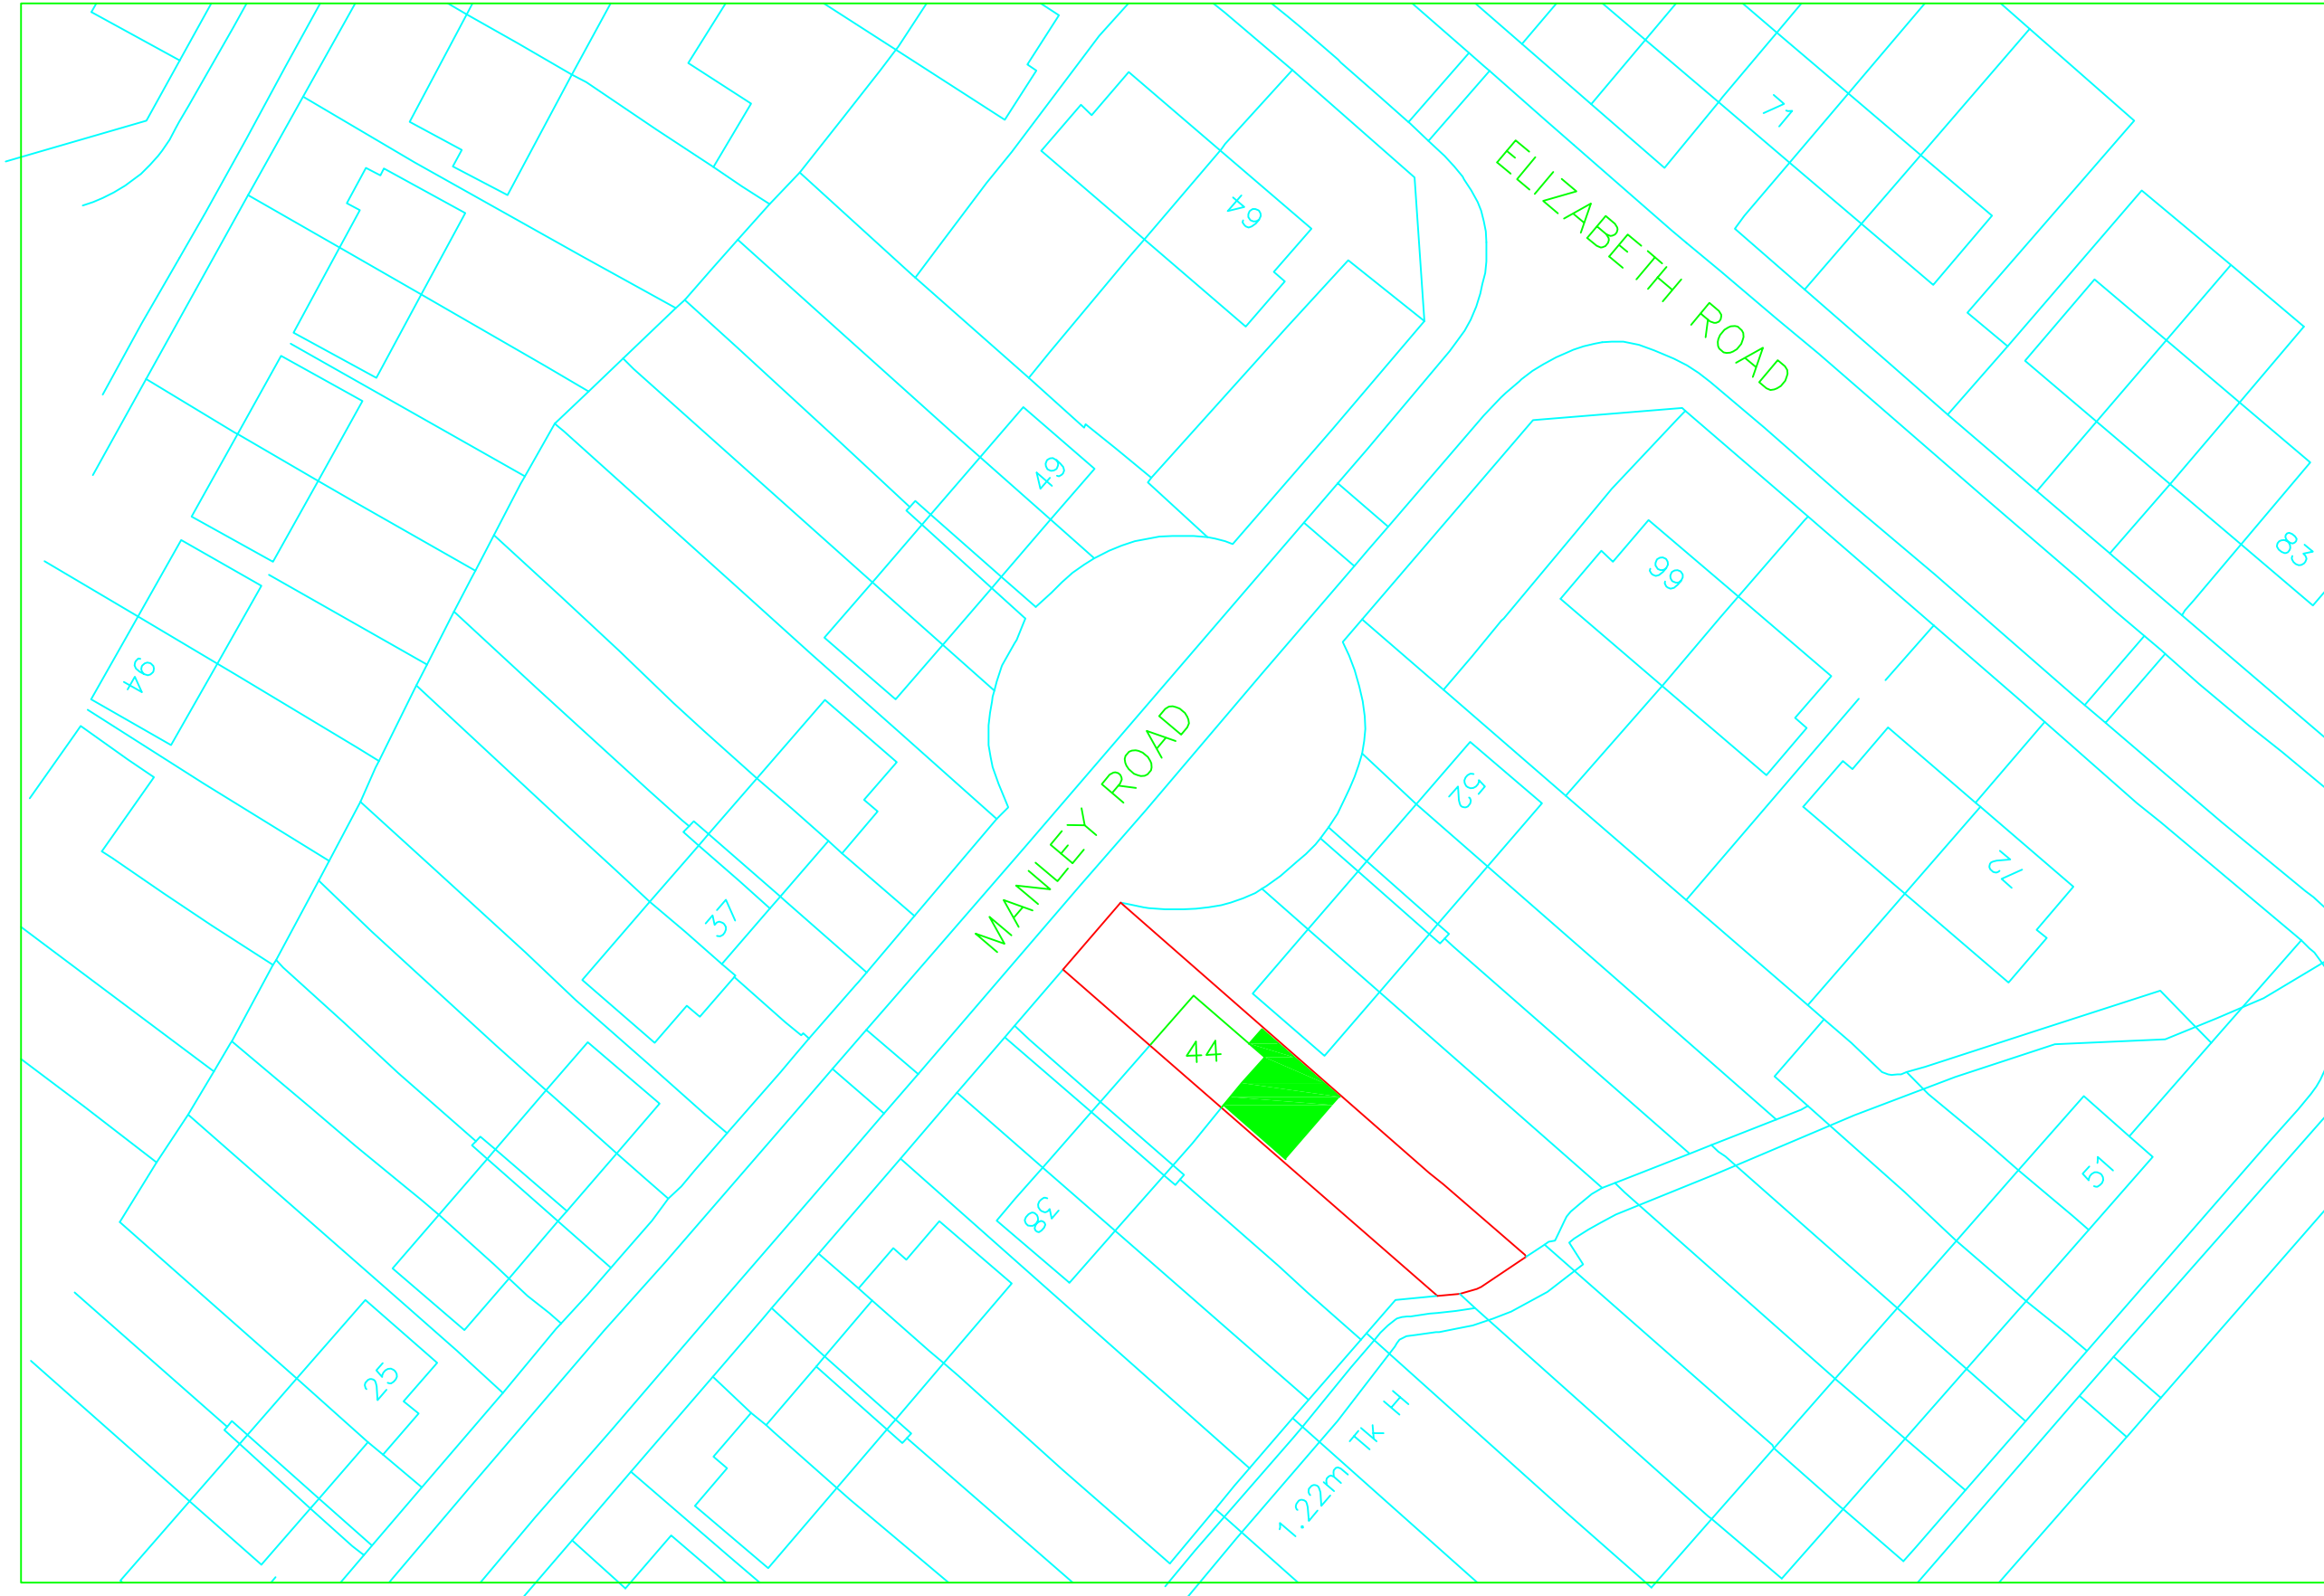


LOCATION PLAN

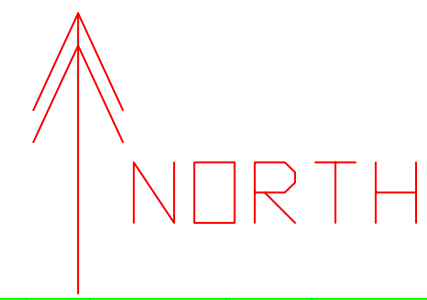

44 manley road L36 DTL 1:500 @ A3