



PROPOSED PERFORMANCE CANOPY ELEVATIONS 1:20

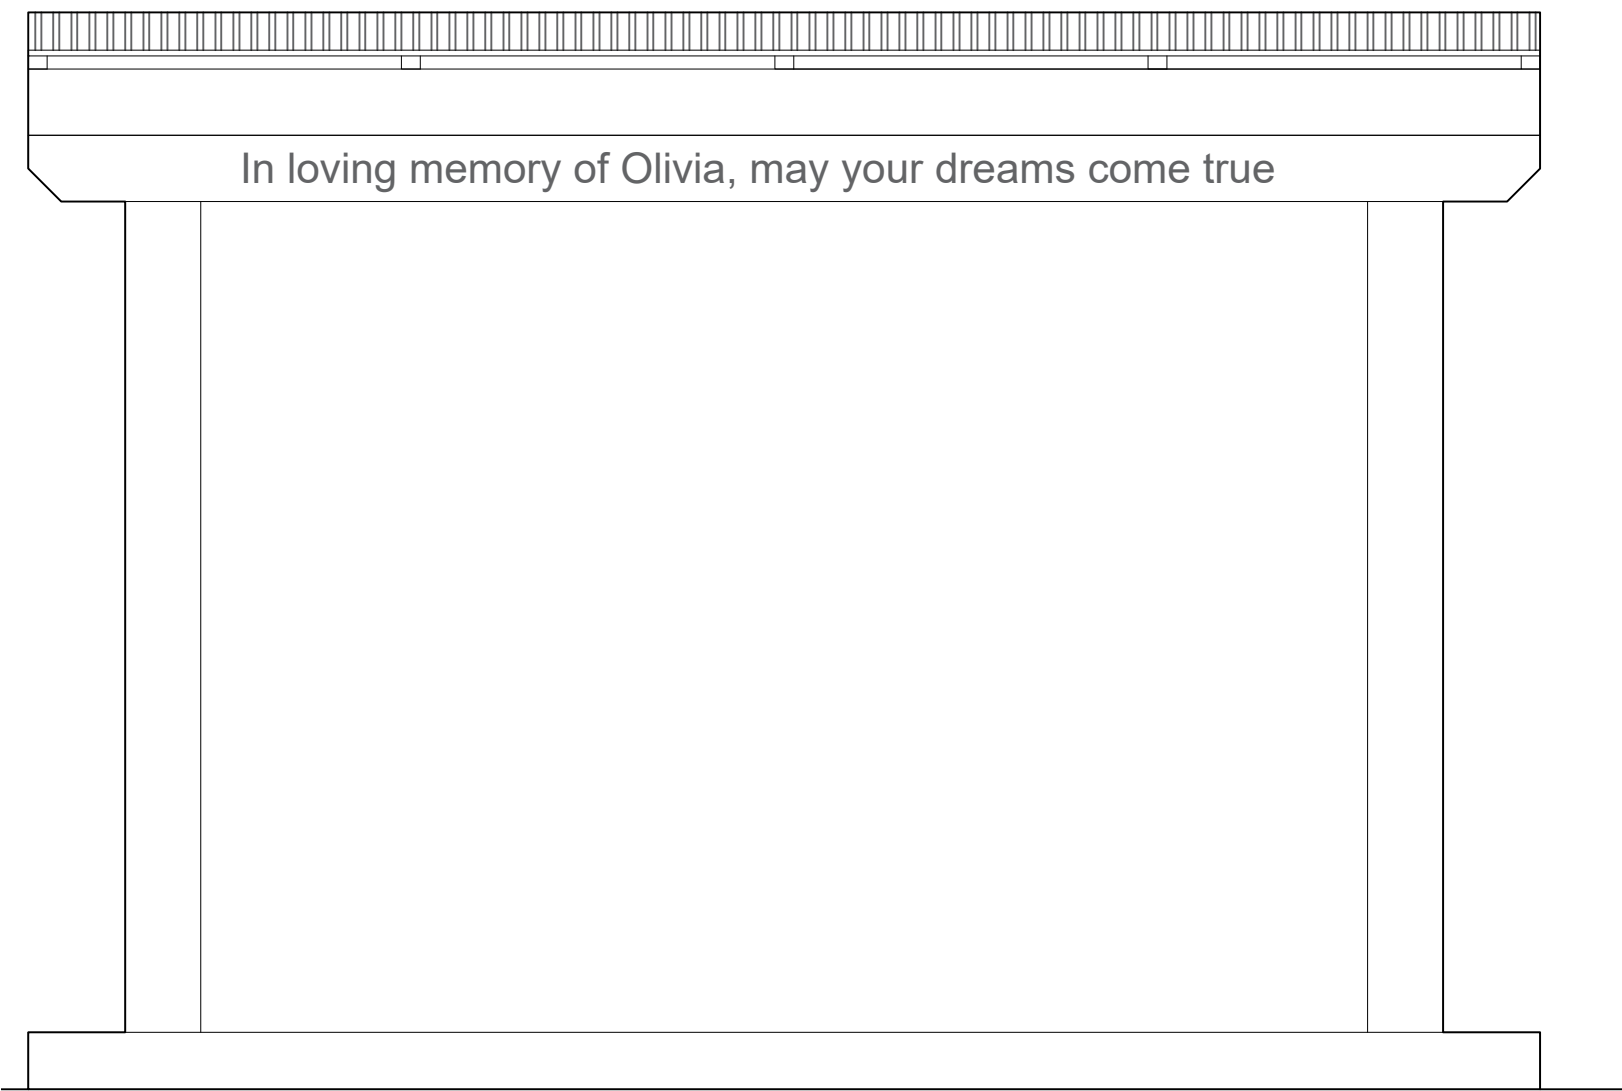


ELEVATION A-A



ELEVATION C-C

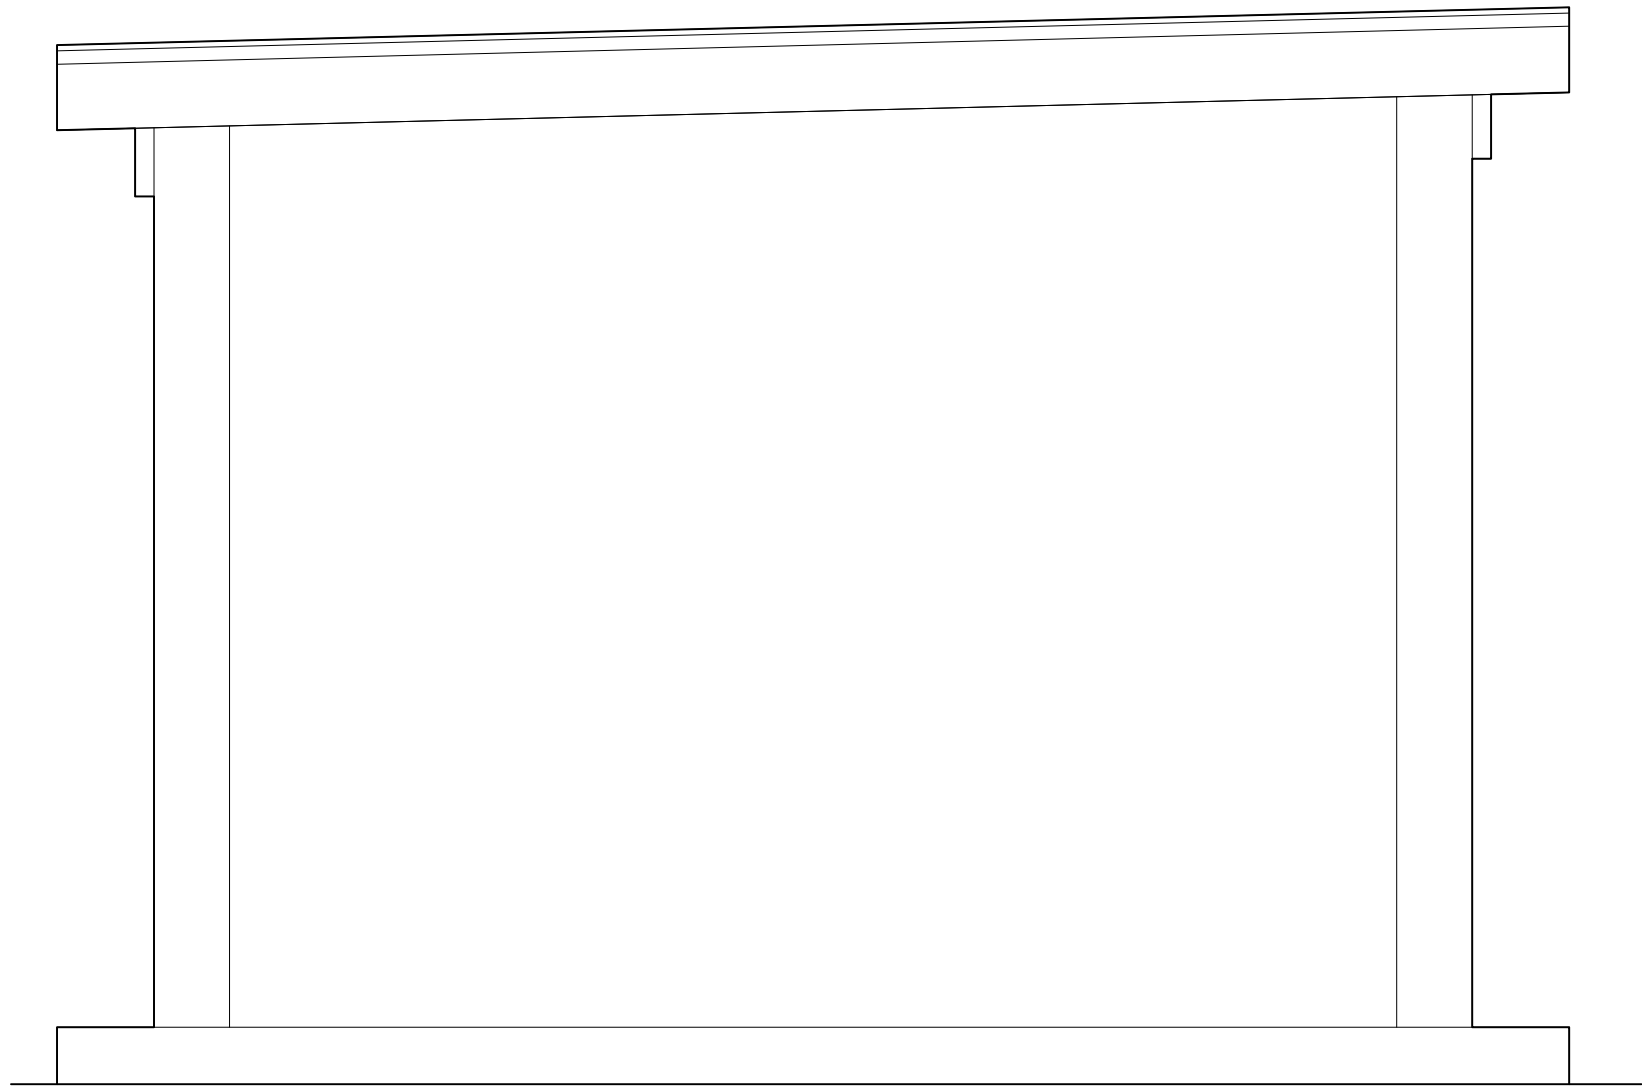


ELEVATION B-B

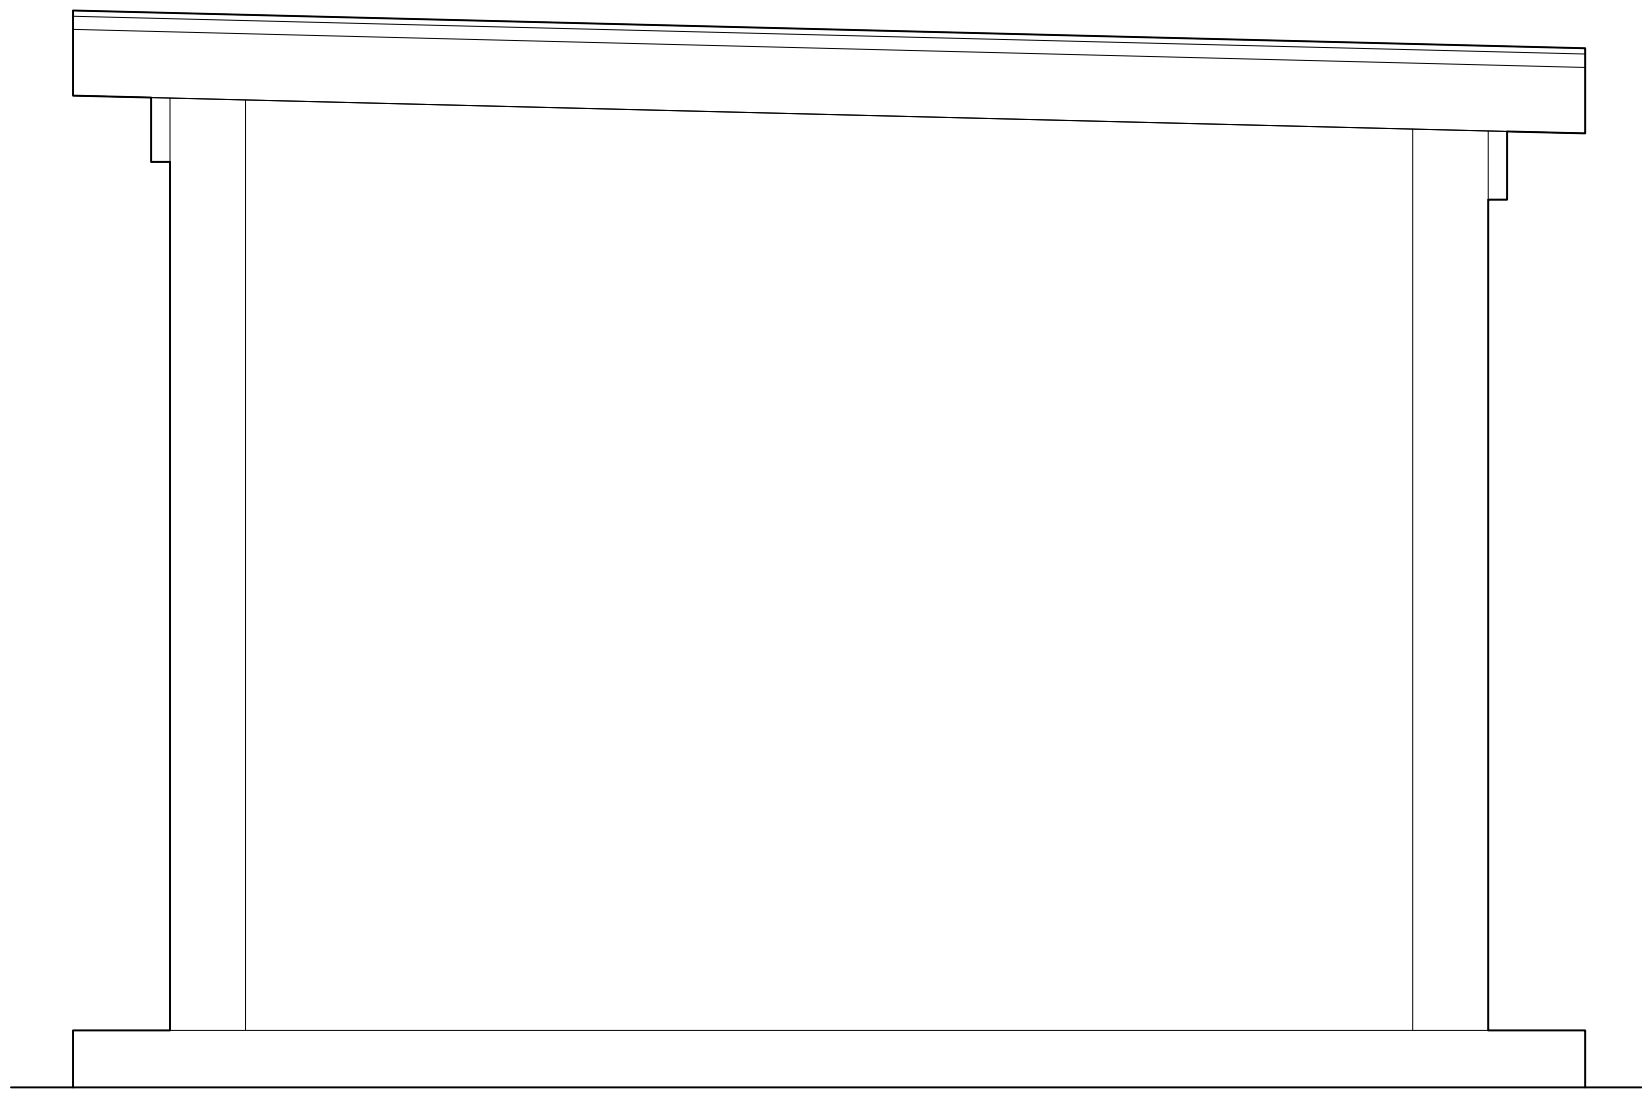


ELEVATION D-D


PROPOSED TUNNEL ELEVATIONS 1:20

 


ELEVATIONS A-A & C-C

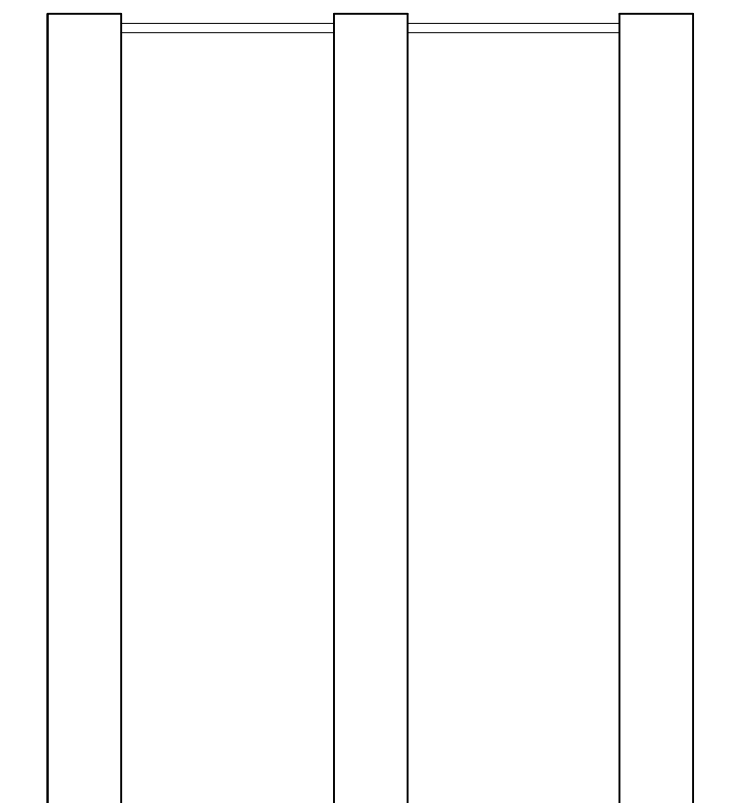

ELEVATIONS B-B & D-D

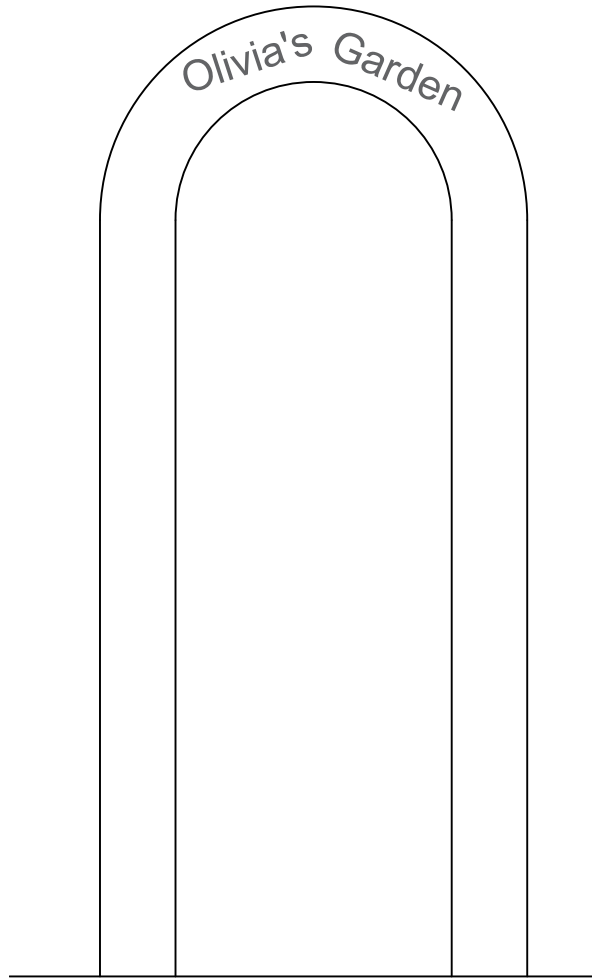


ELEVATIONS AA & C-C

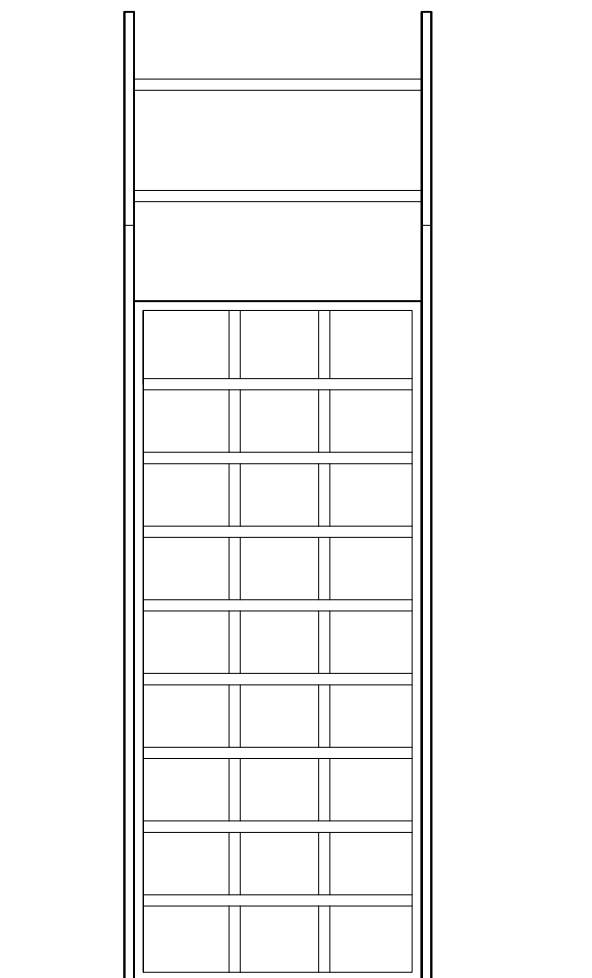


ELEVATIONS B-B & D-D


PROPOSED ELEVATION KEY 1:50

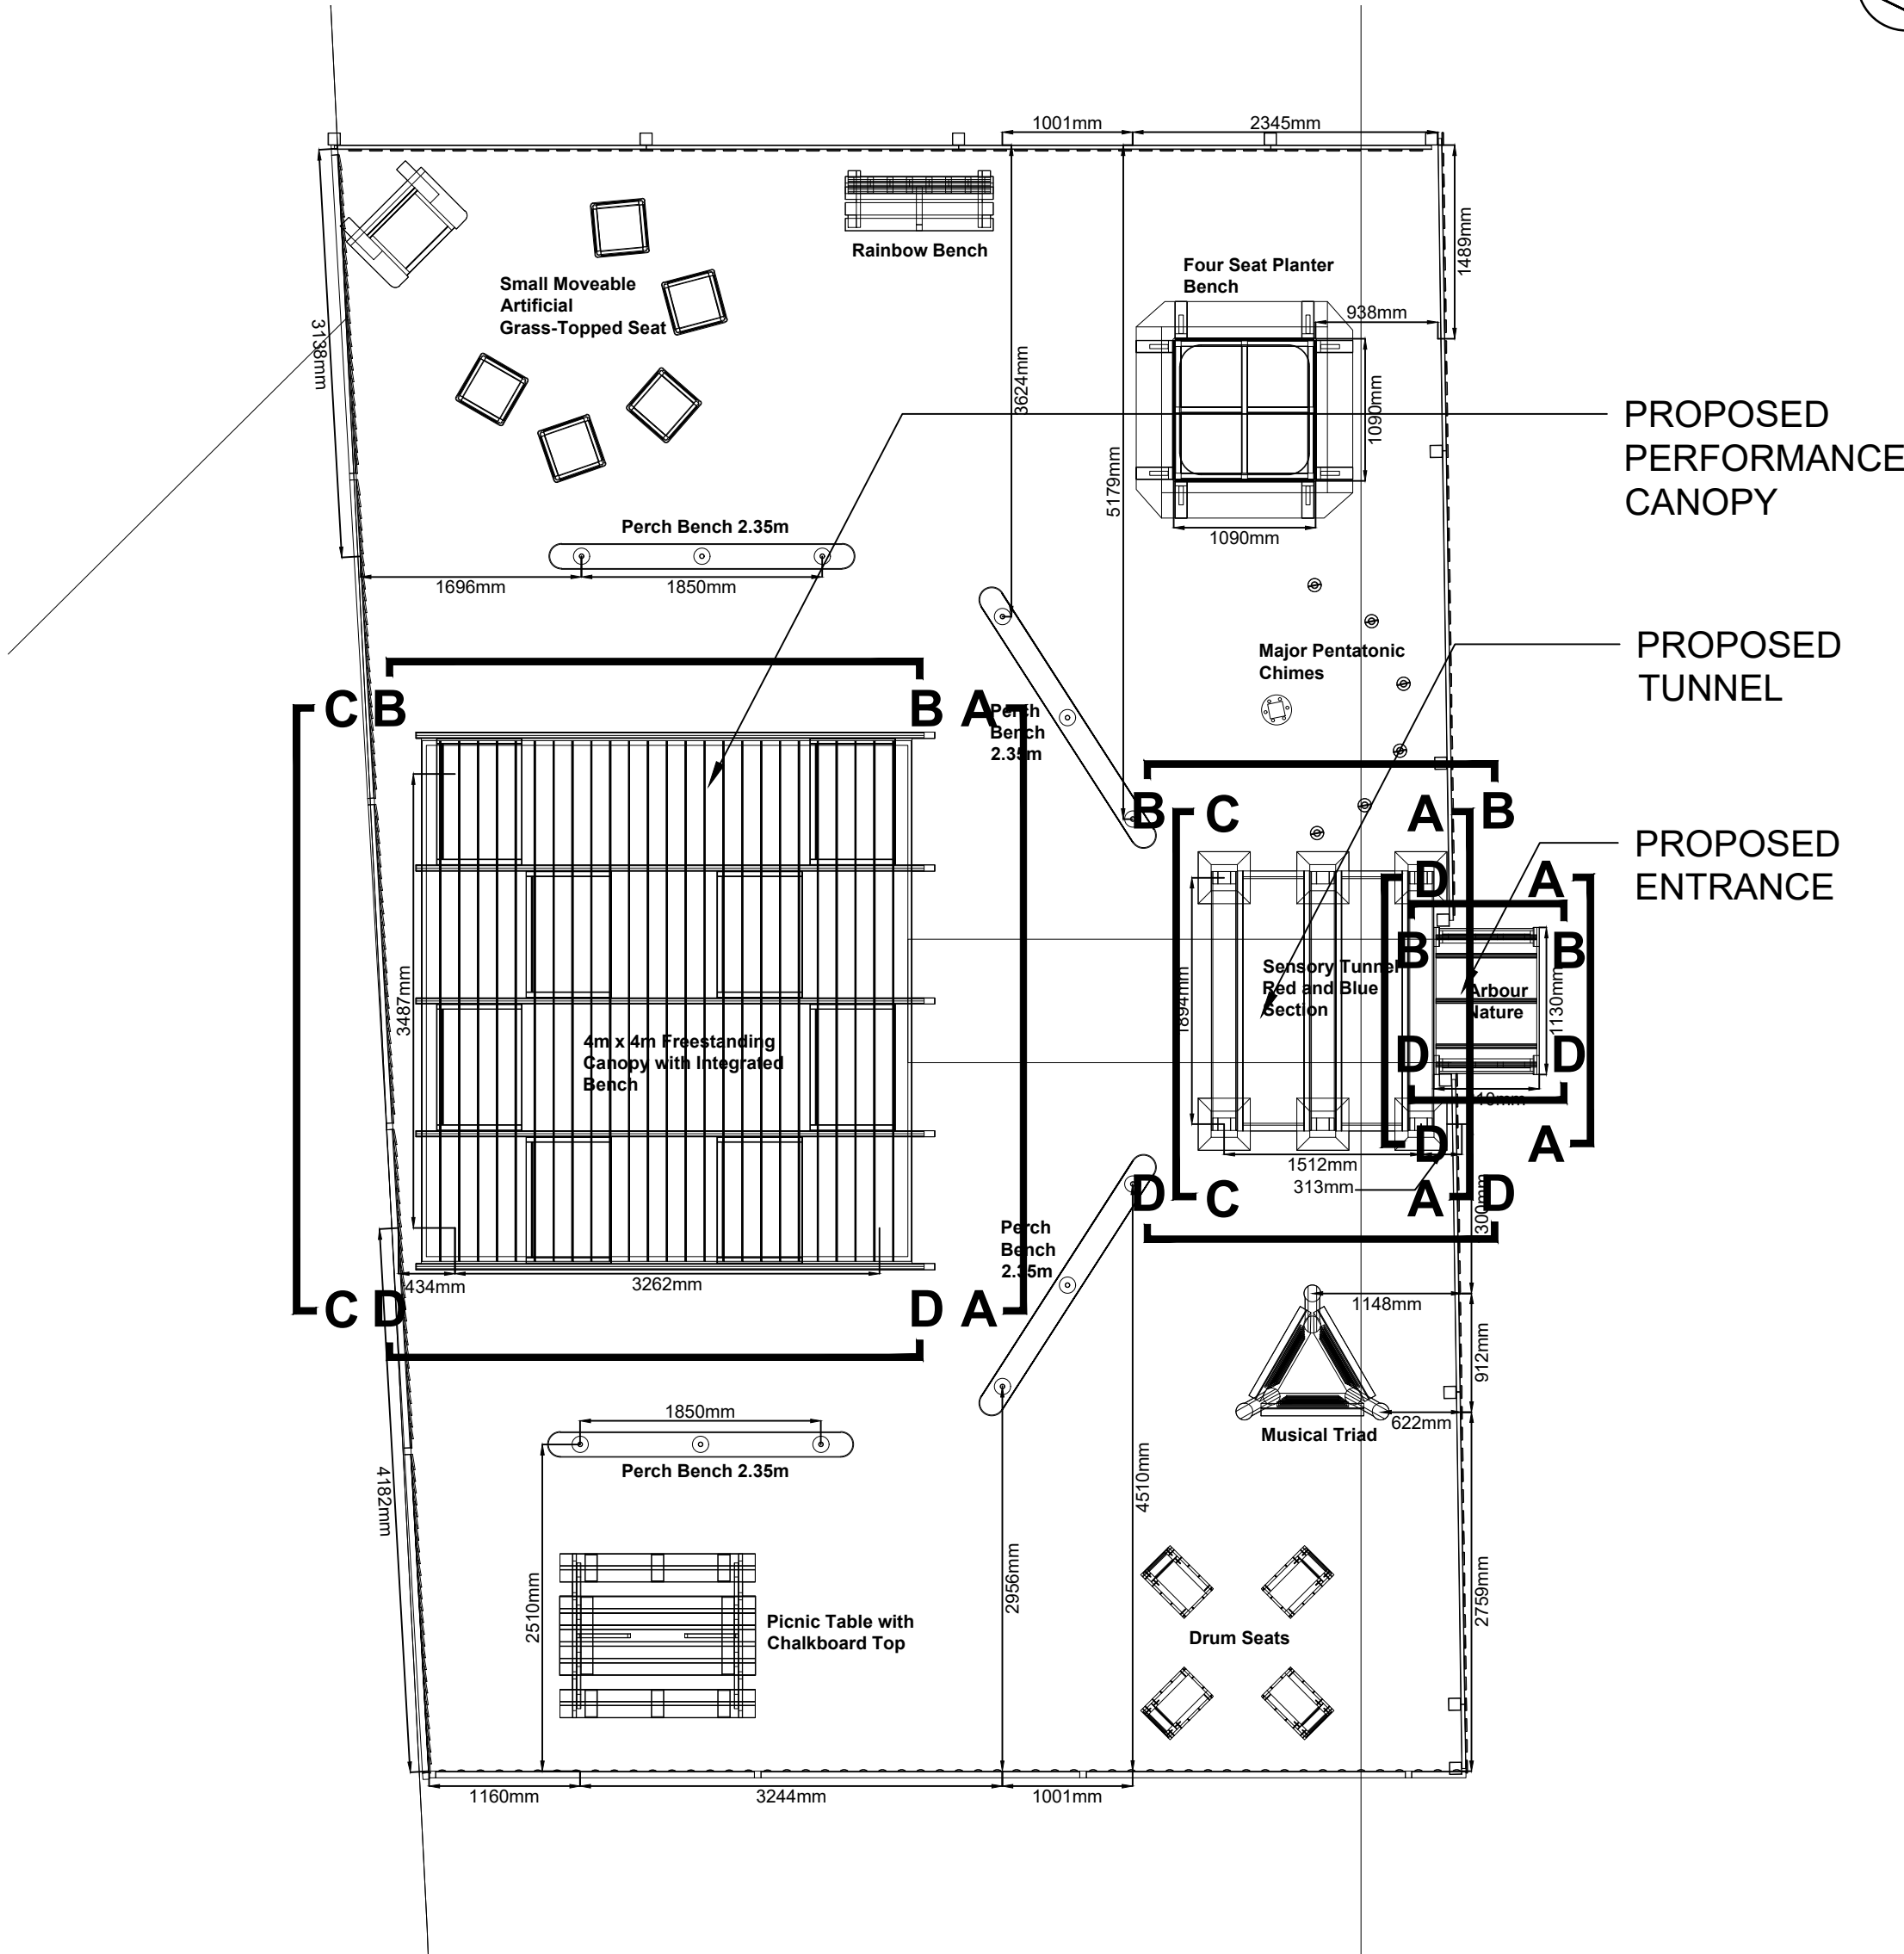

PROPOSED PERIMETER BOW-TOP FENCE 1:20

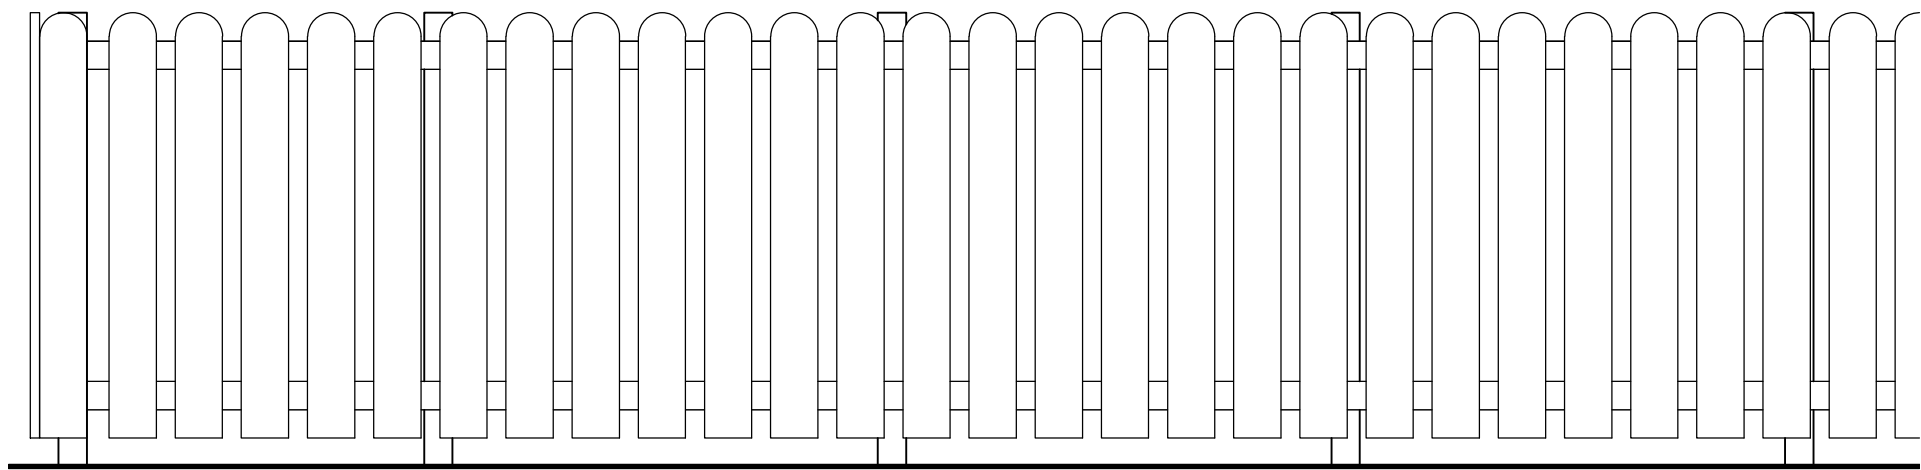

TYPICAL ELEVATION

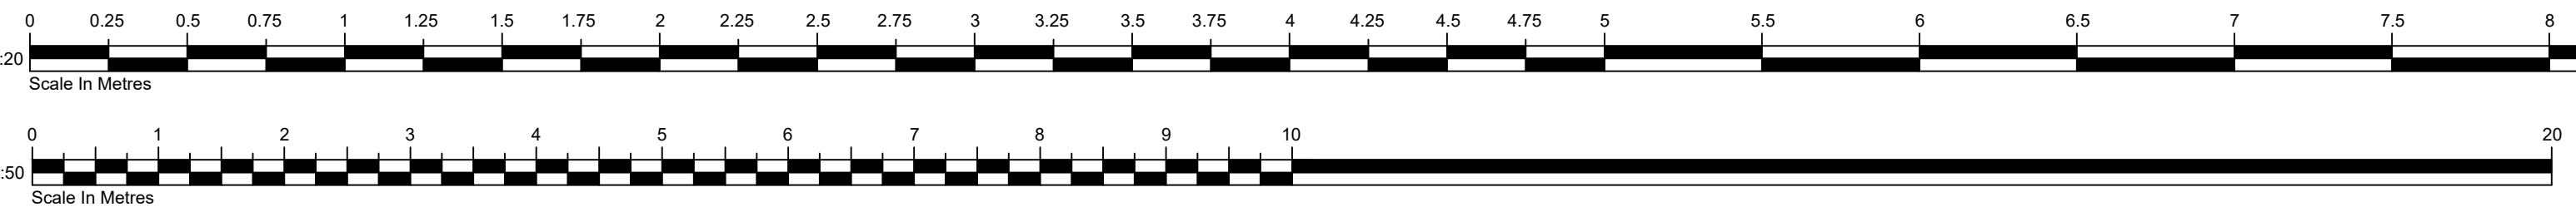

Rev	Amendments	Date		
PLANNING				
 Claire Court Oriel Road Boothle Liverpool L20 7AD  Chartered Practico Tel No: (0151) 944 2030 Fax No: (0151) 944 1625 E-mail: cs@cunliffes.com		Client Tuneside Ltd		
		Drawing Title Proposed Elevations		
		Drawn	Date	Checked
		JO	Jan 2023	
		Project Title St Margaret Marys Pilch Lane, Huyton, L14 0JG		
SCALE	1:20 / 1:50 @ A1			
DWG No.	7137 - P06			