




 

Roof Plan

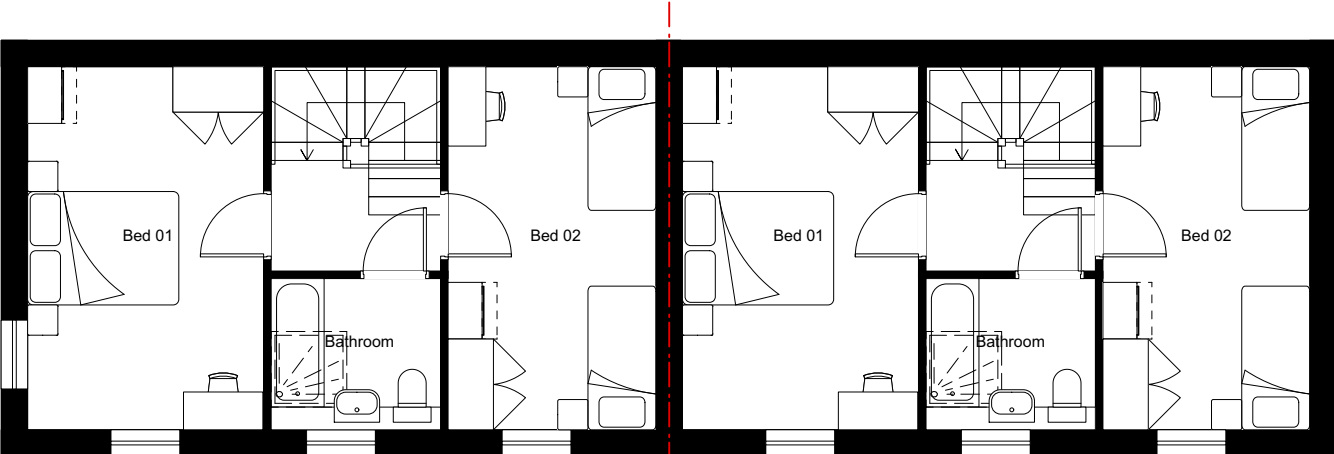


First Floor

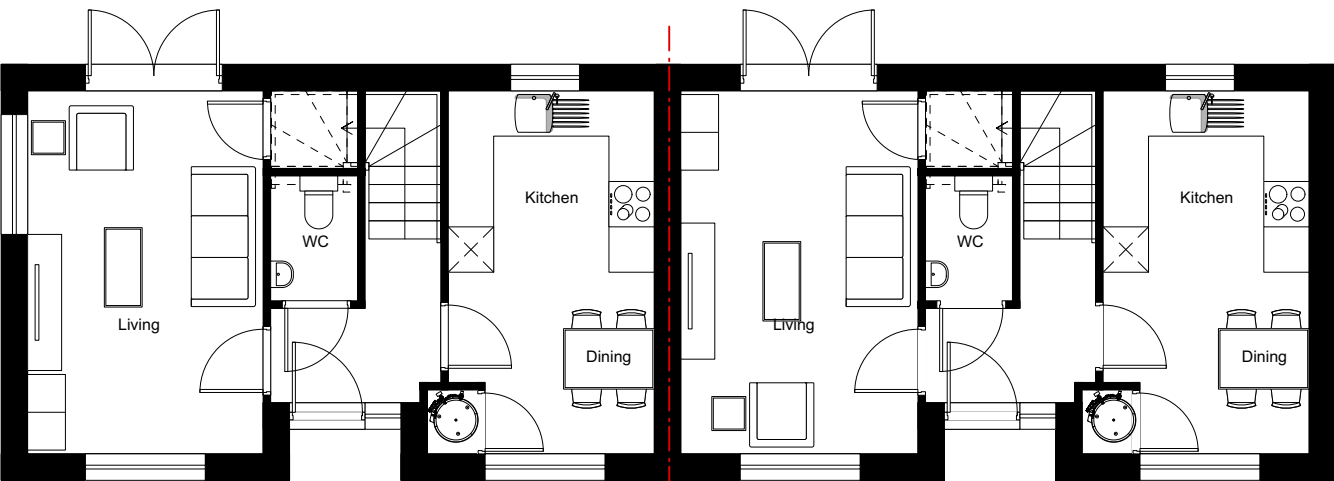


Ground Floor




Front Elevation

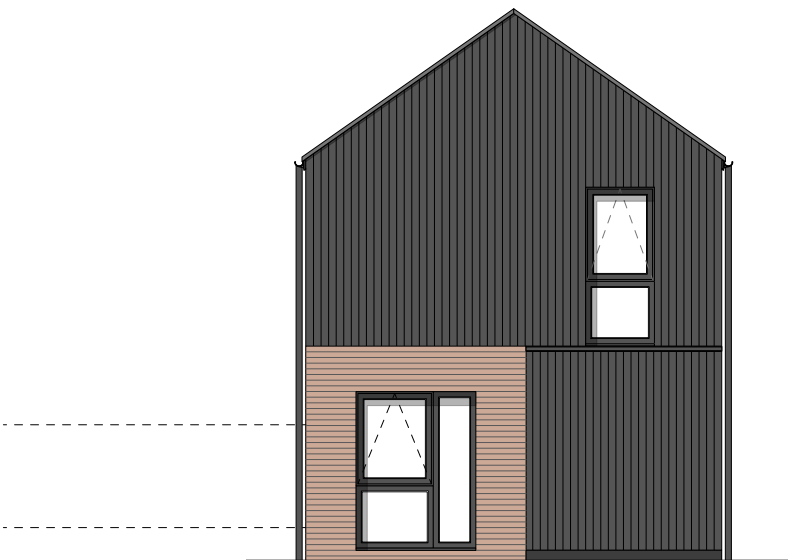

Side Elevation

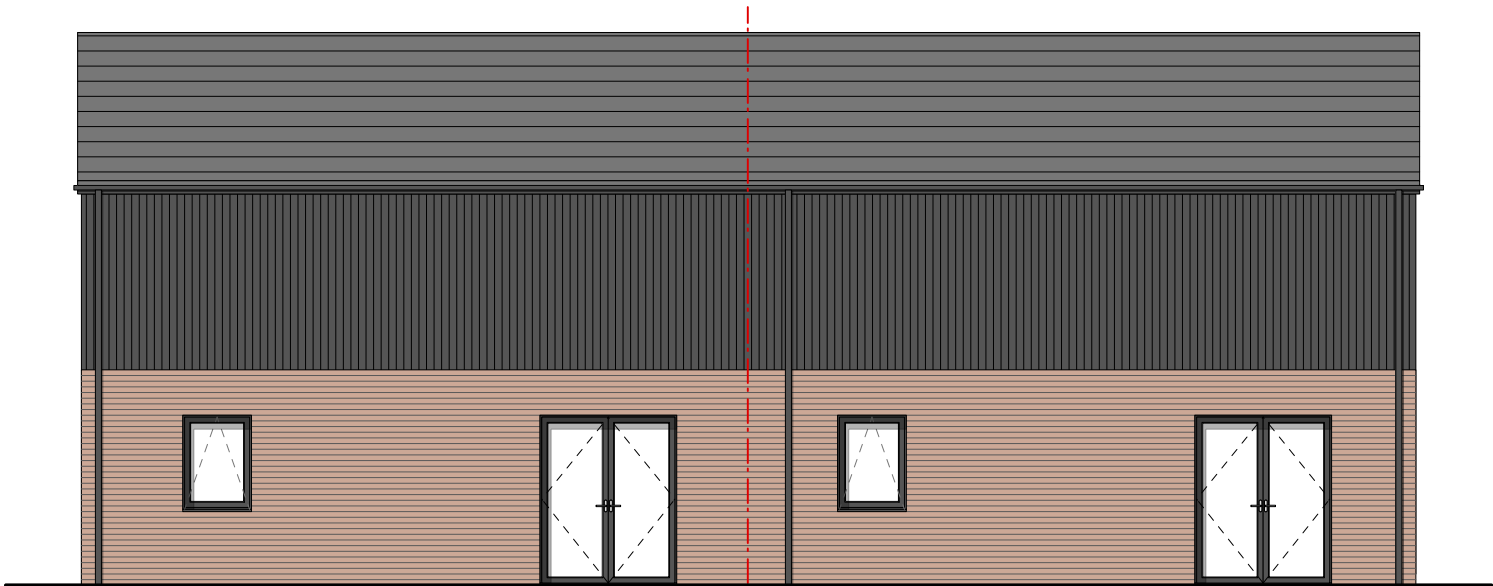

Rear Elevation

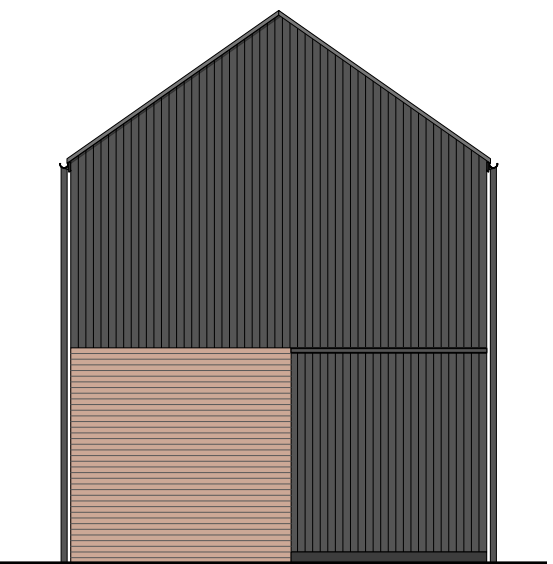

Side Elevation