




 

Roof Plan

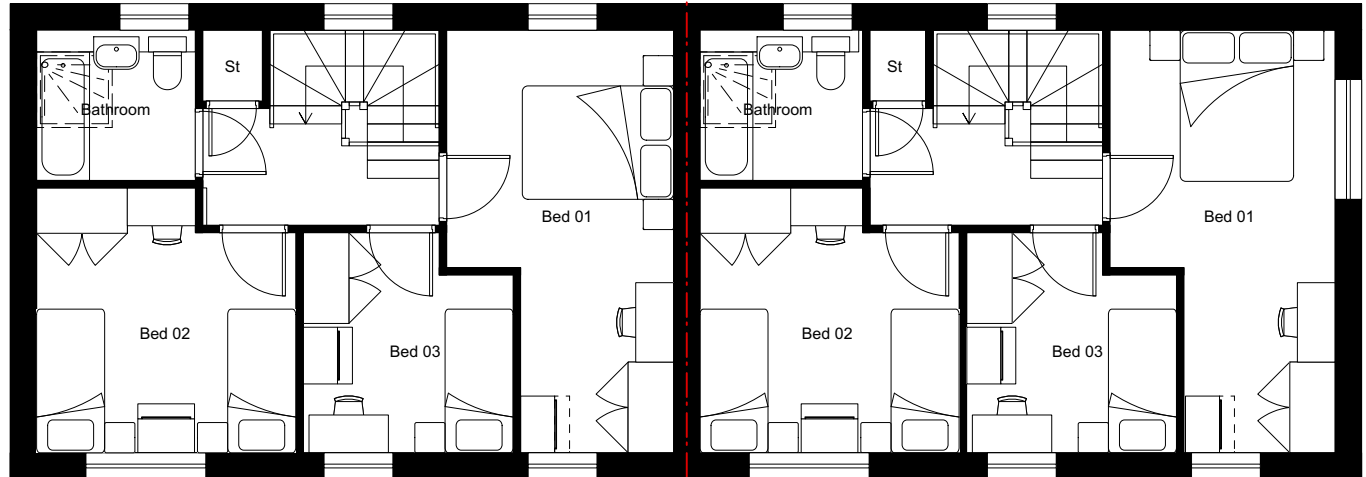

First Floor

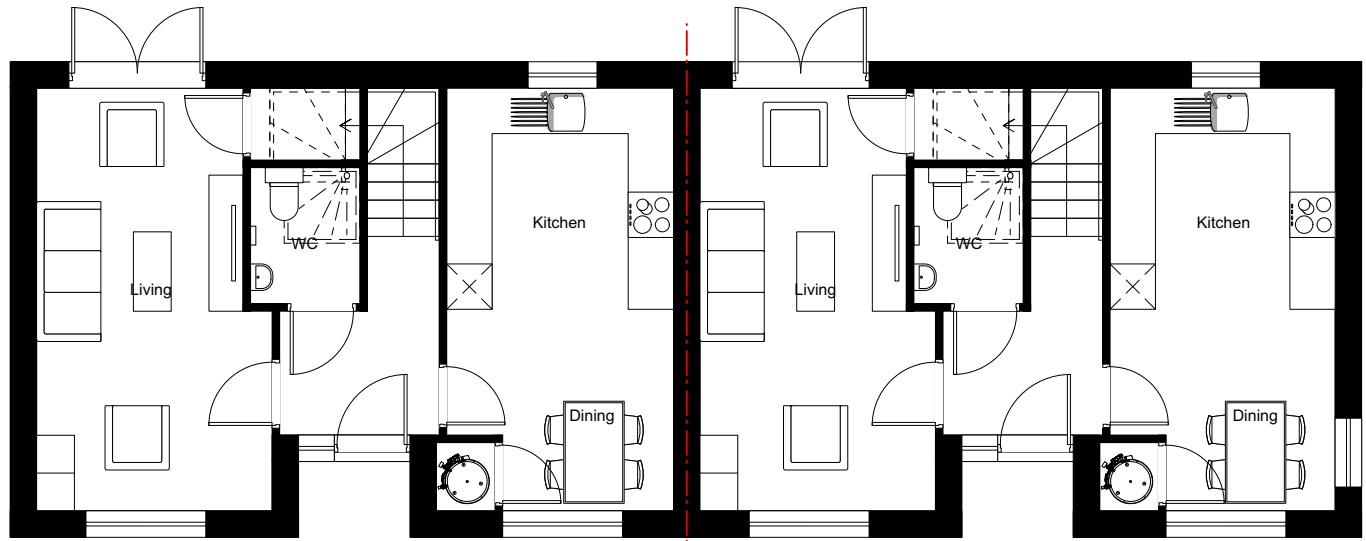

Ground Floor




Front Elevation




refer to street scenes for linking boundary walls

Side Elevation

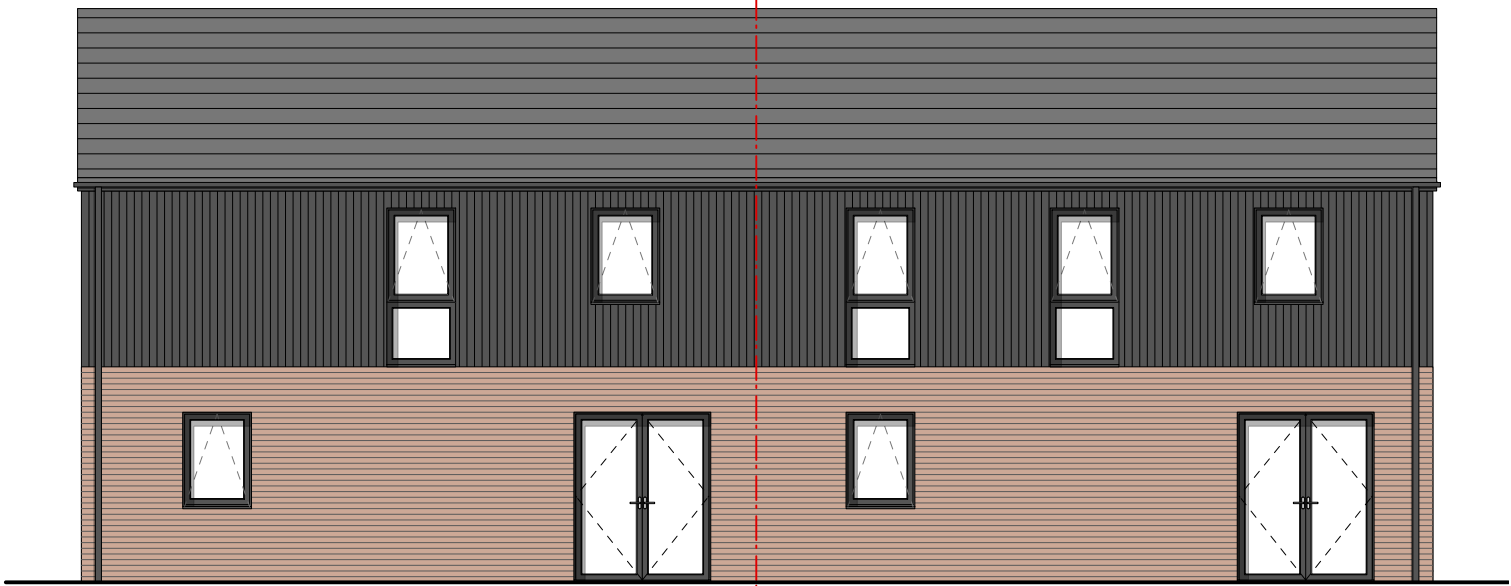

Rear Elevation

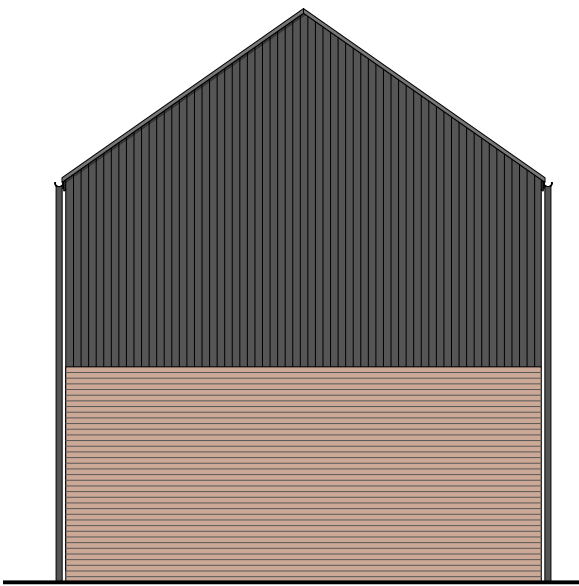

Side Elevation