





Roof Plan

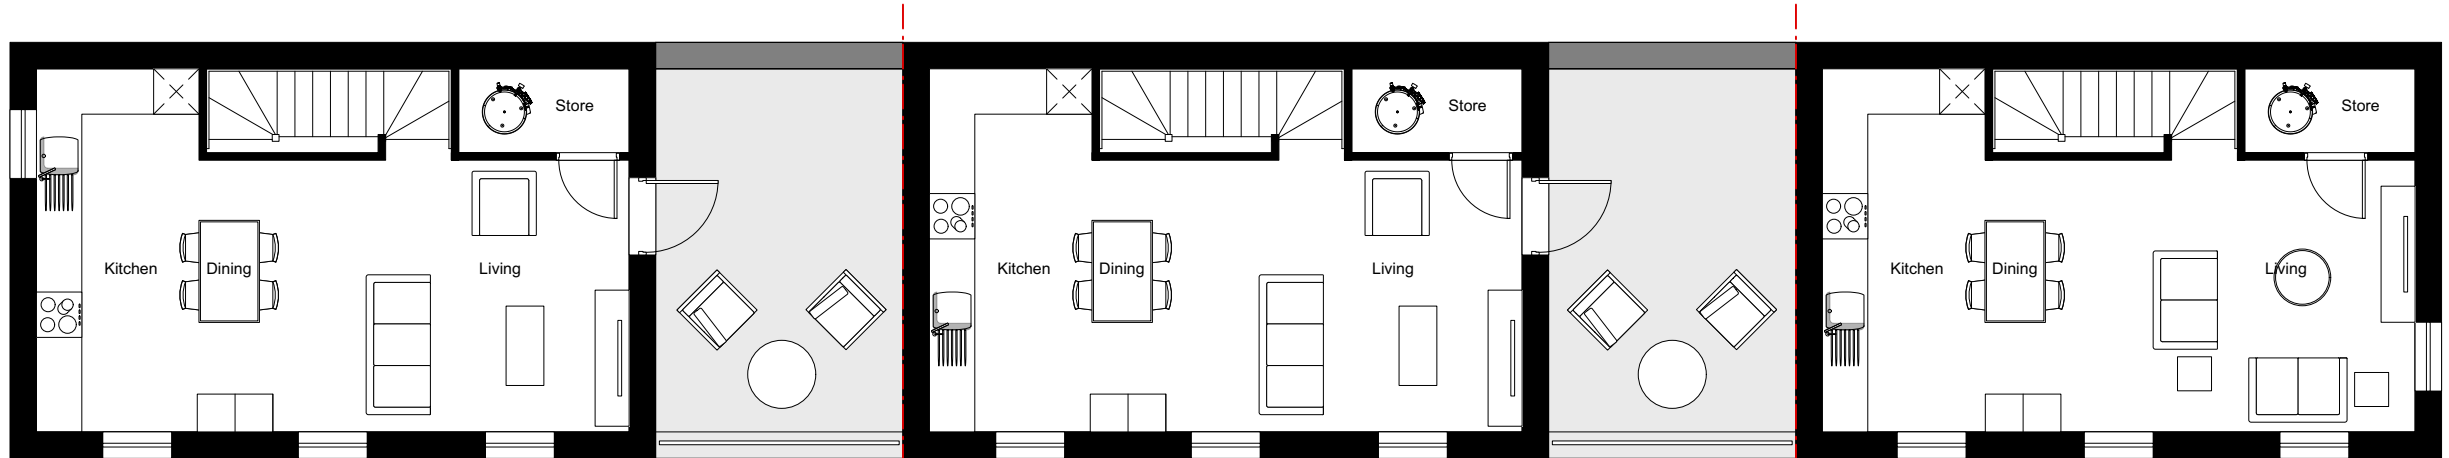

First Floor

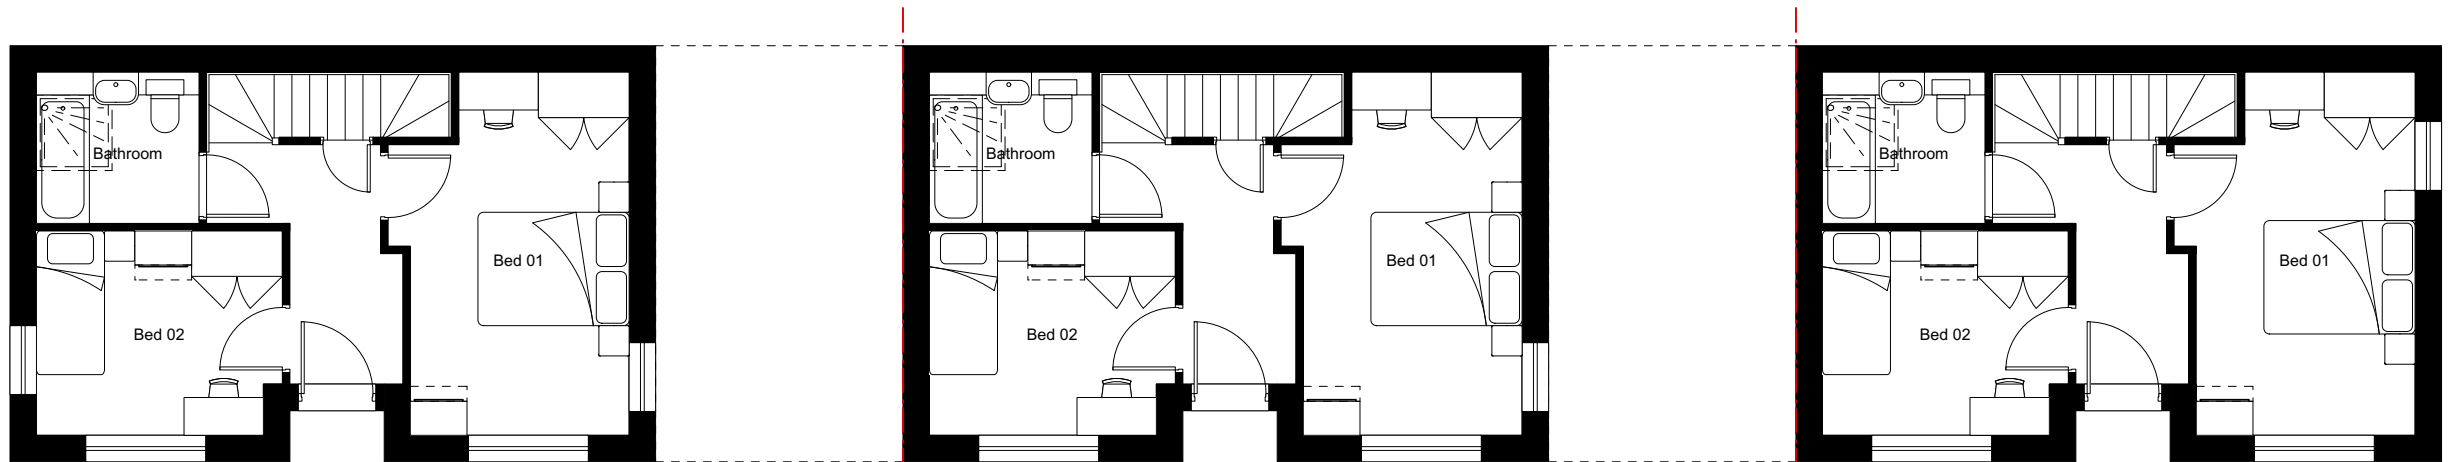

Ground Floor