


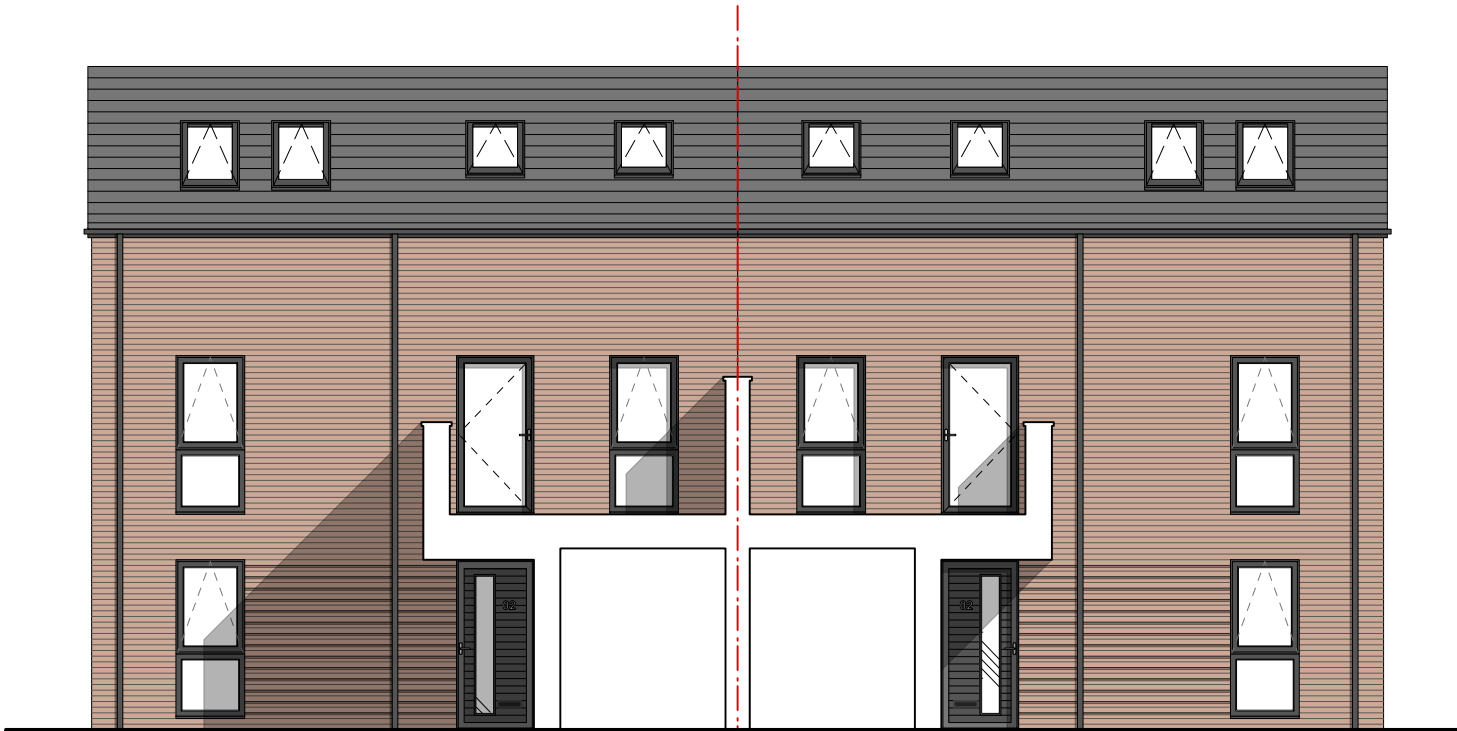


Front and Rear Elevation - view behind boundary wall



Side Elevation



Front and Rear Elevation - including boundary wall

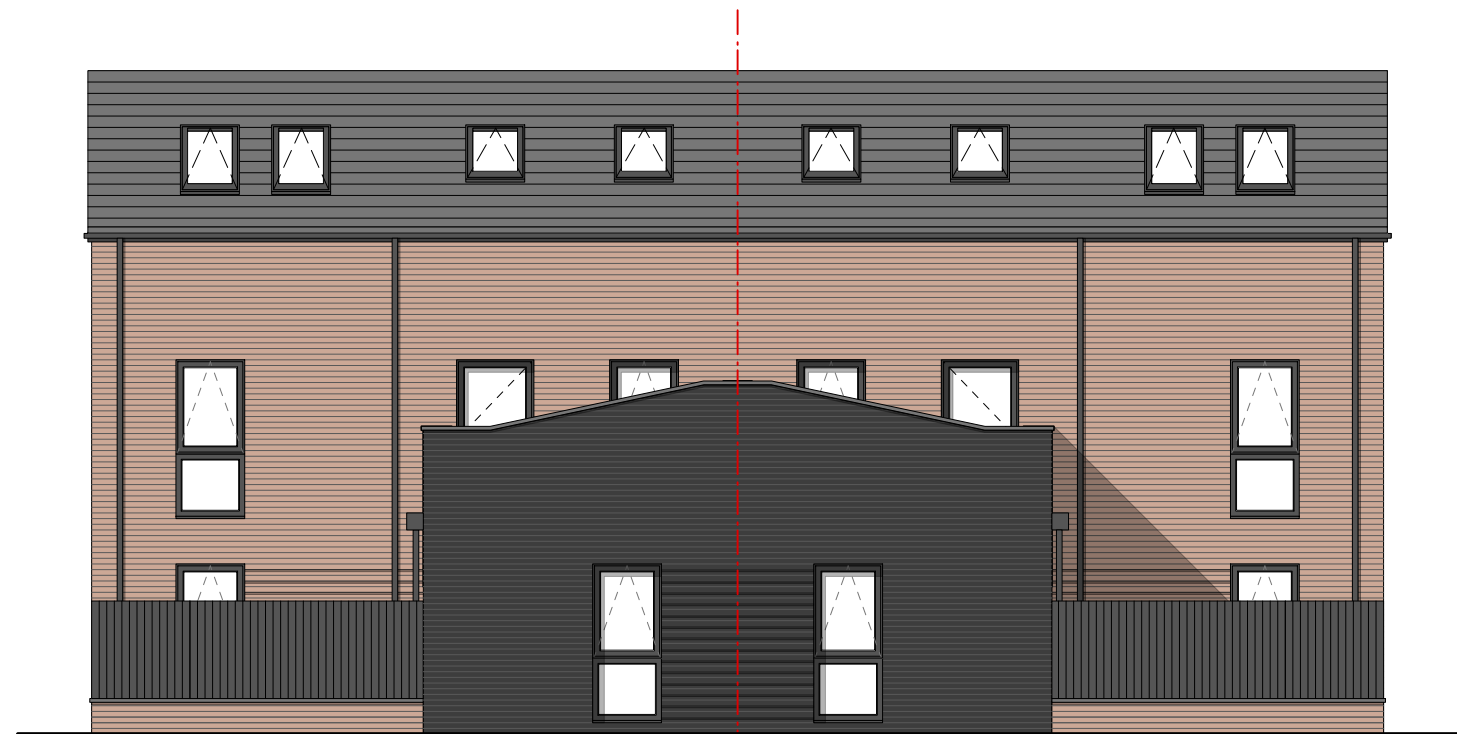

Side Elevation - End Terrace - including boundary wall