




 


Roof Plan

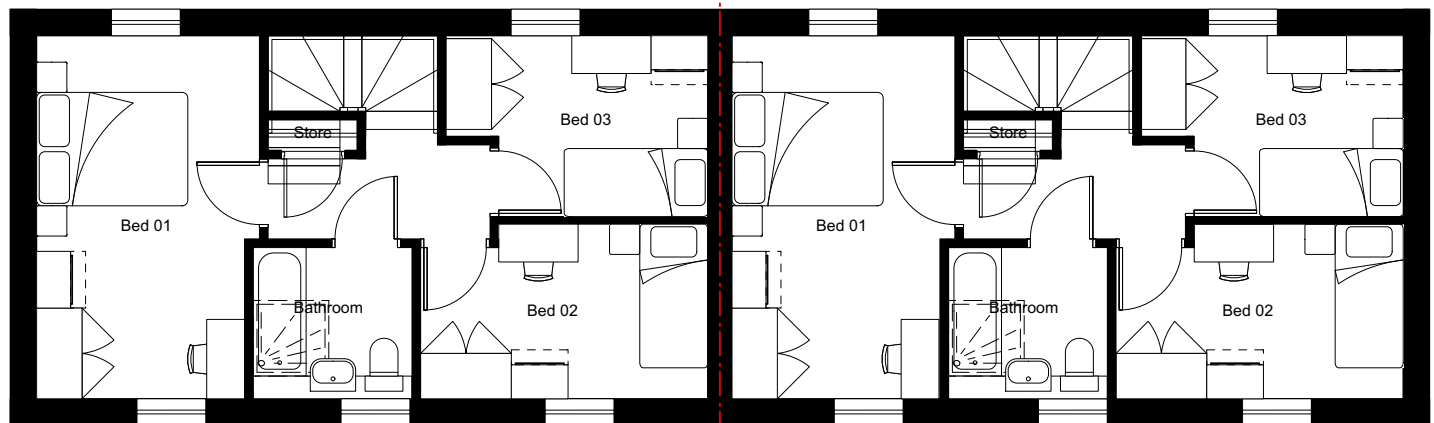


First Floor

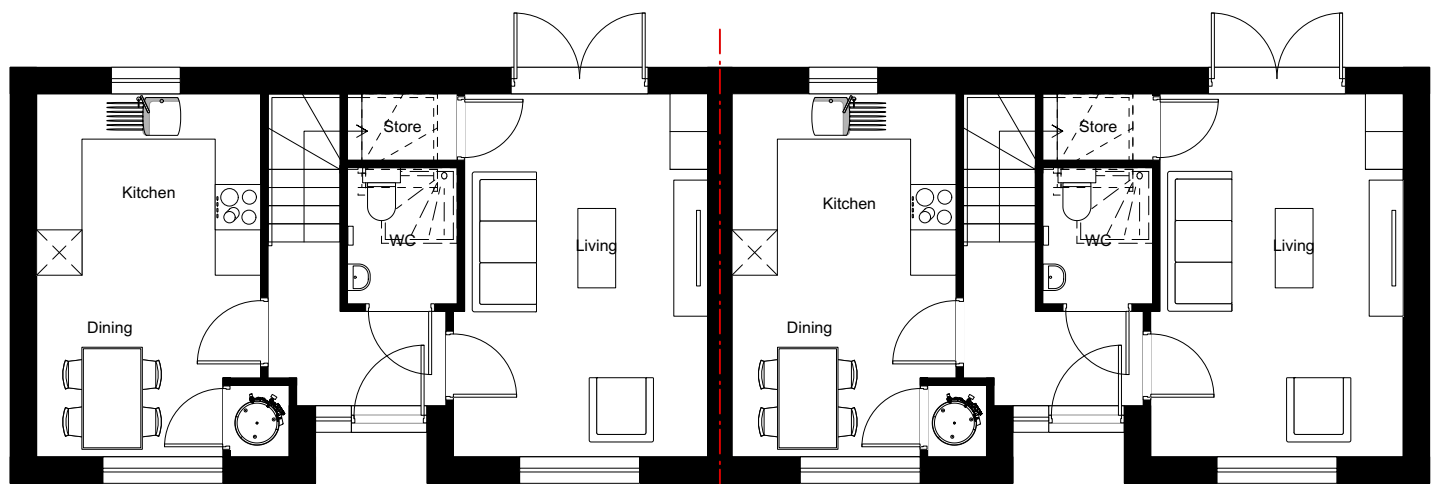

Ground Floor

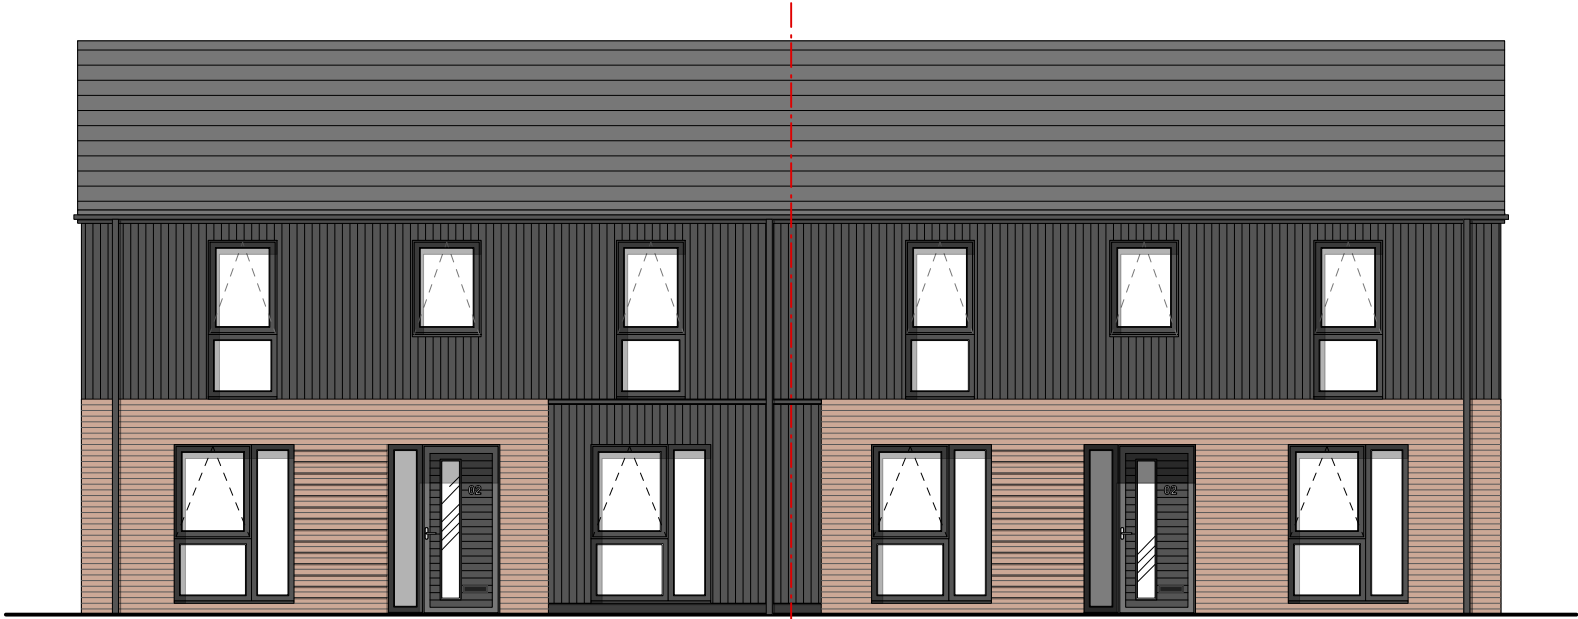


Front Elevation

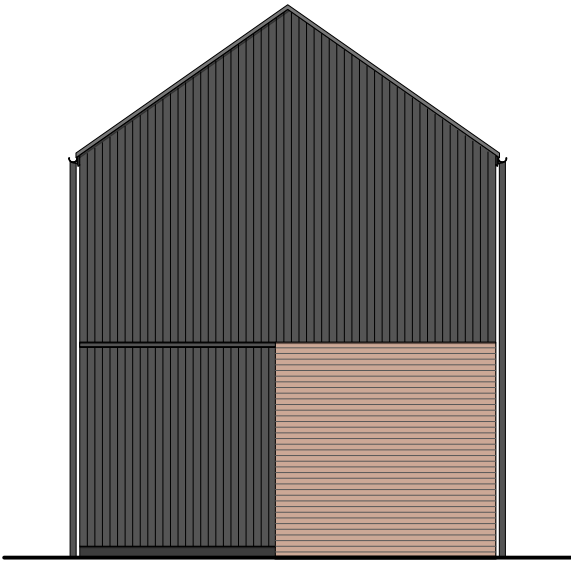

Side Elevation



Rear Elevation

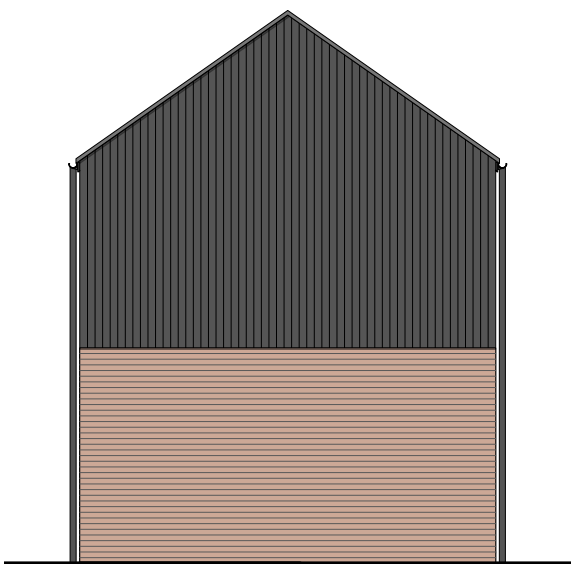

Side Elevation