


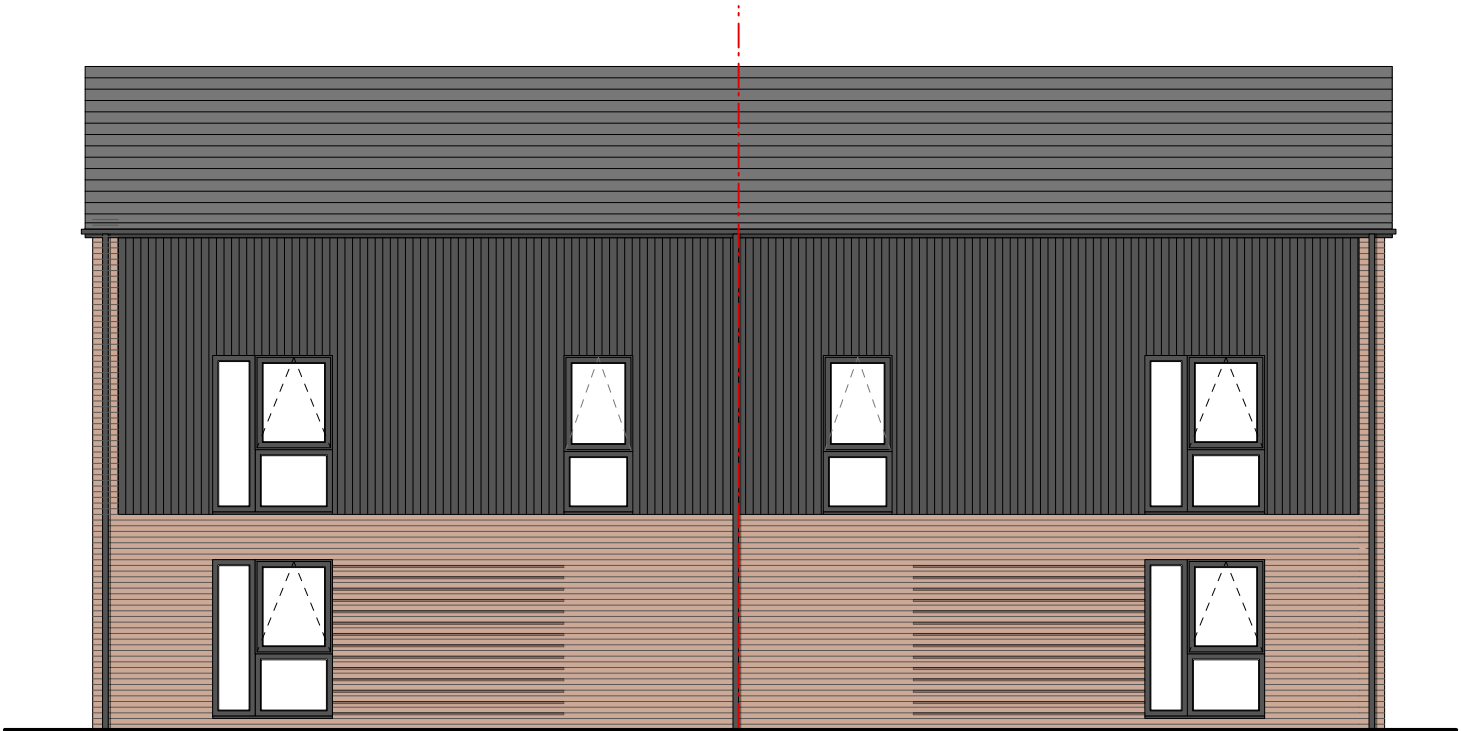


Front and Rear Elevation - view behind boundary wall



Side Elevation - End Terrace



Front and Rear Elevation - including boundary wall

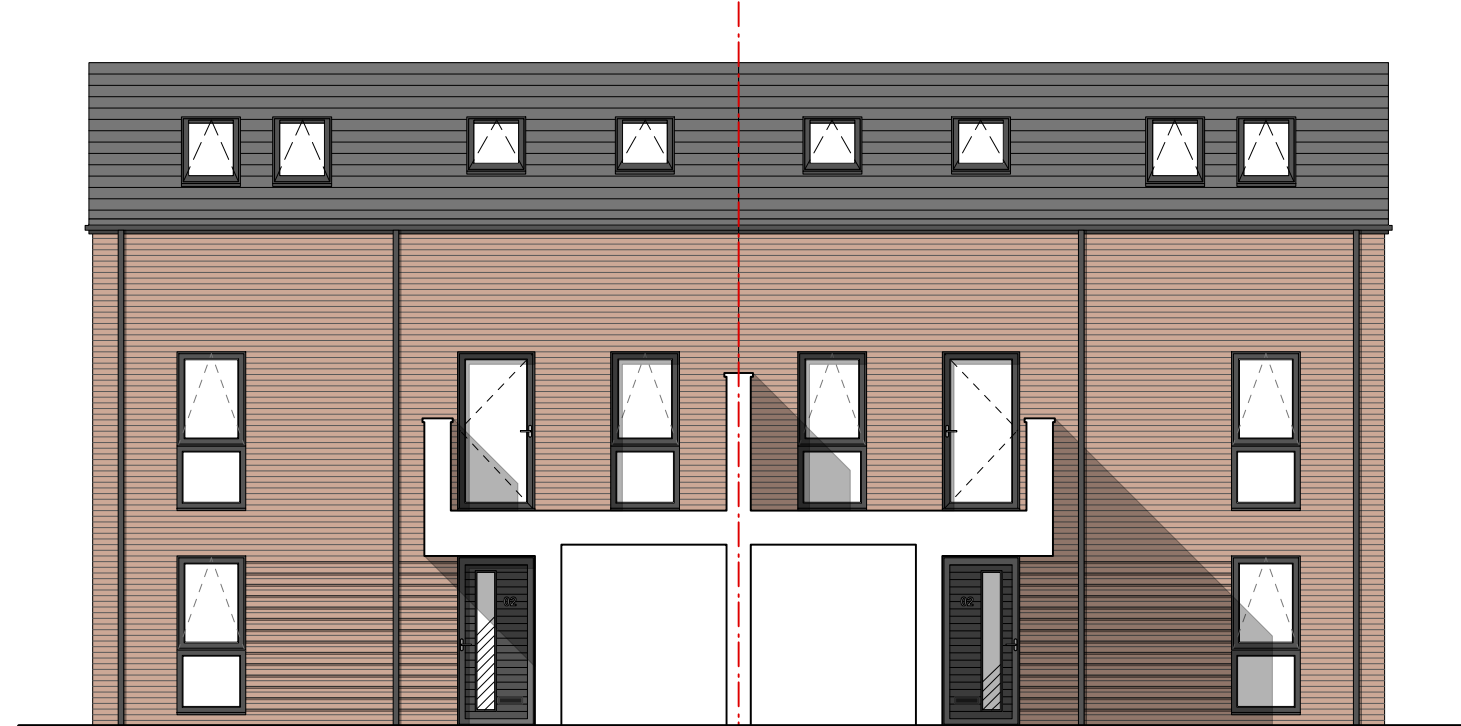

Side Elevation - Courtyard view