



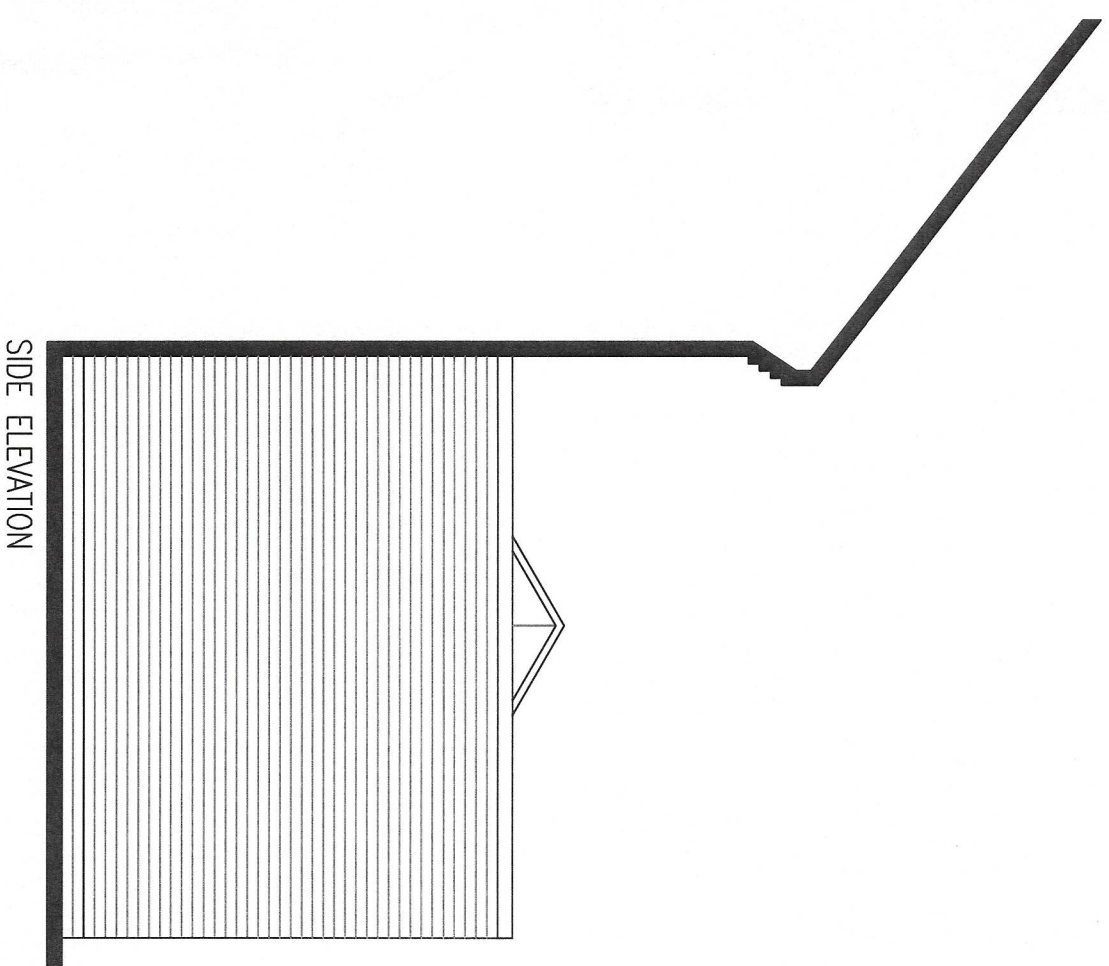

PROPOSED

Proposed domestic extension at :
52 TAVINGTON ROAD
HALEWOOD
L26 6BA
tel : 07736 679350
E-mail : scwright74@icloud.com
Feb. 2021 Scale 1:50 @ A3
MR S WRIGHT
Drawing No : WGT/02.22/021

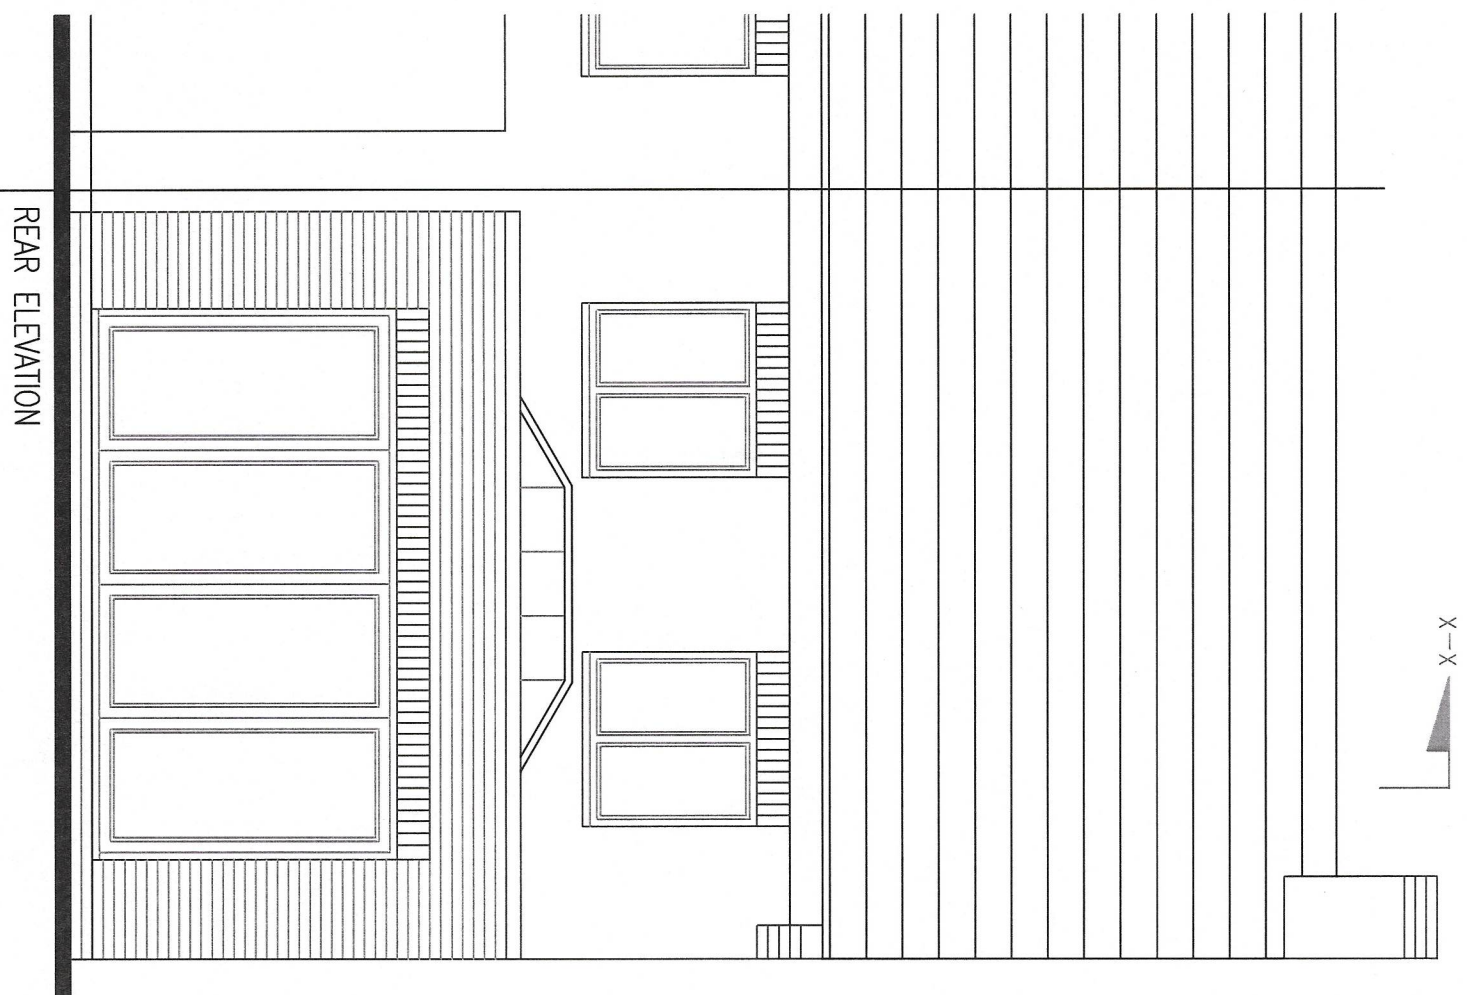