




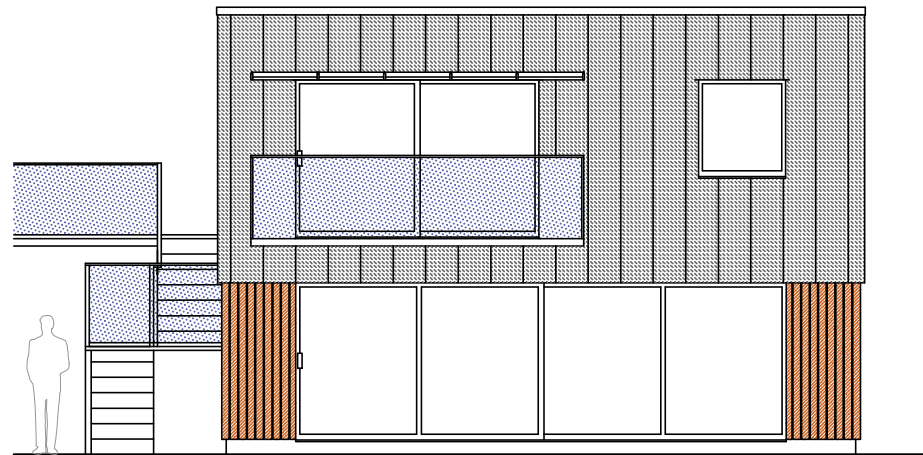


PROPOSED FRONT
(SOUTH EAST) ELEVATION

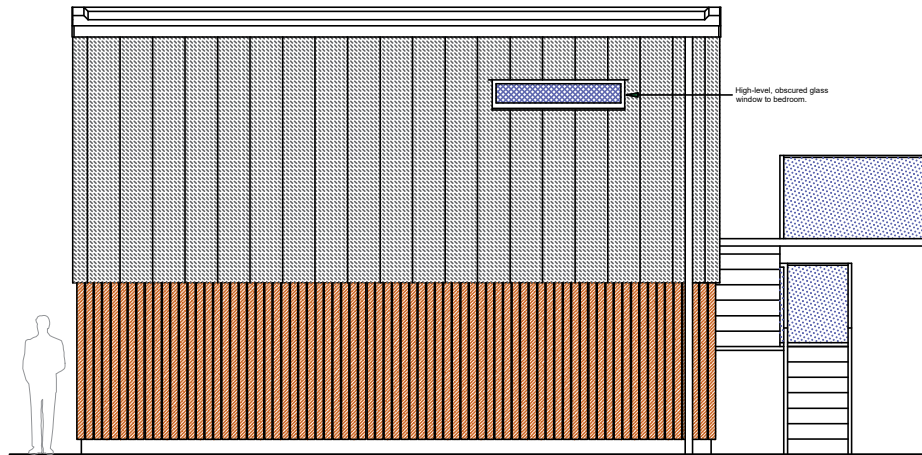

PROPOSED REAR
(NORTH WEST) ELEVATION

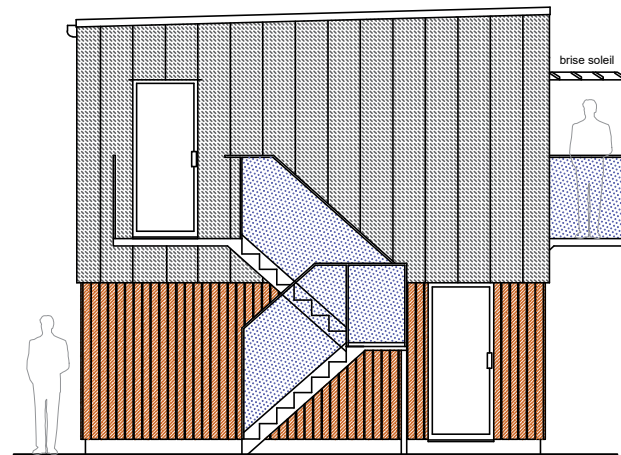


PROPOSED SIDE
(SOUTH WEST) ELEVATION

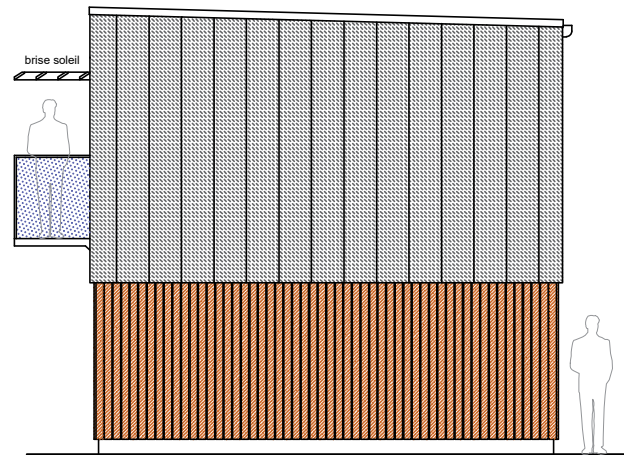

PROPOSED SIDE
(NORTH EAST) ELEVATION

NOTES:

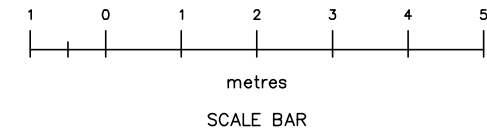

CLIENT: CAROLINE HICKS & BEN THOMPSON The Coach House, Gerrard's Lane, Liverpool, L26 5QA	
PROJECT: PROPOSED OUTBUILDING The Coach House, Gerrard's Lane, Liverpool, L26 5QA	
TITLE: PROPOSED Outbuilding Elevations	
SCALE: 1:100 @ A3 1:50 @ A1	DRAWN: CJC
DATE: October 2025	CHECKED: -
DRAWING No.: 022-001-GLL-CH NMA 007	REV -

© Lynwoods Building Consultancy

Web: www.lynwoods.com
Email: info@lynwoods.com
Tel: +44(0)7913 238 176

