




1 Existing Plan
Scale: 1:200

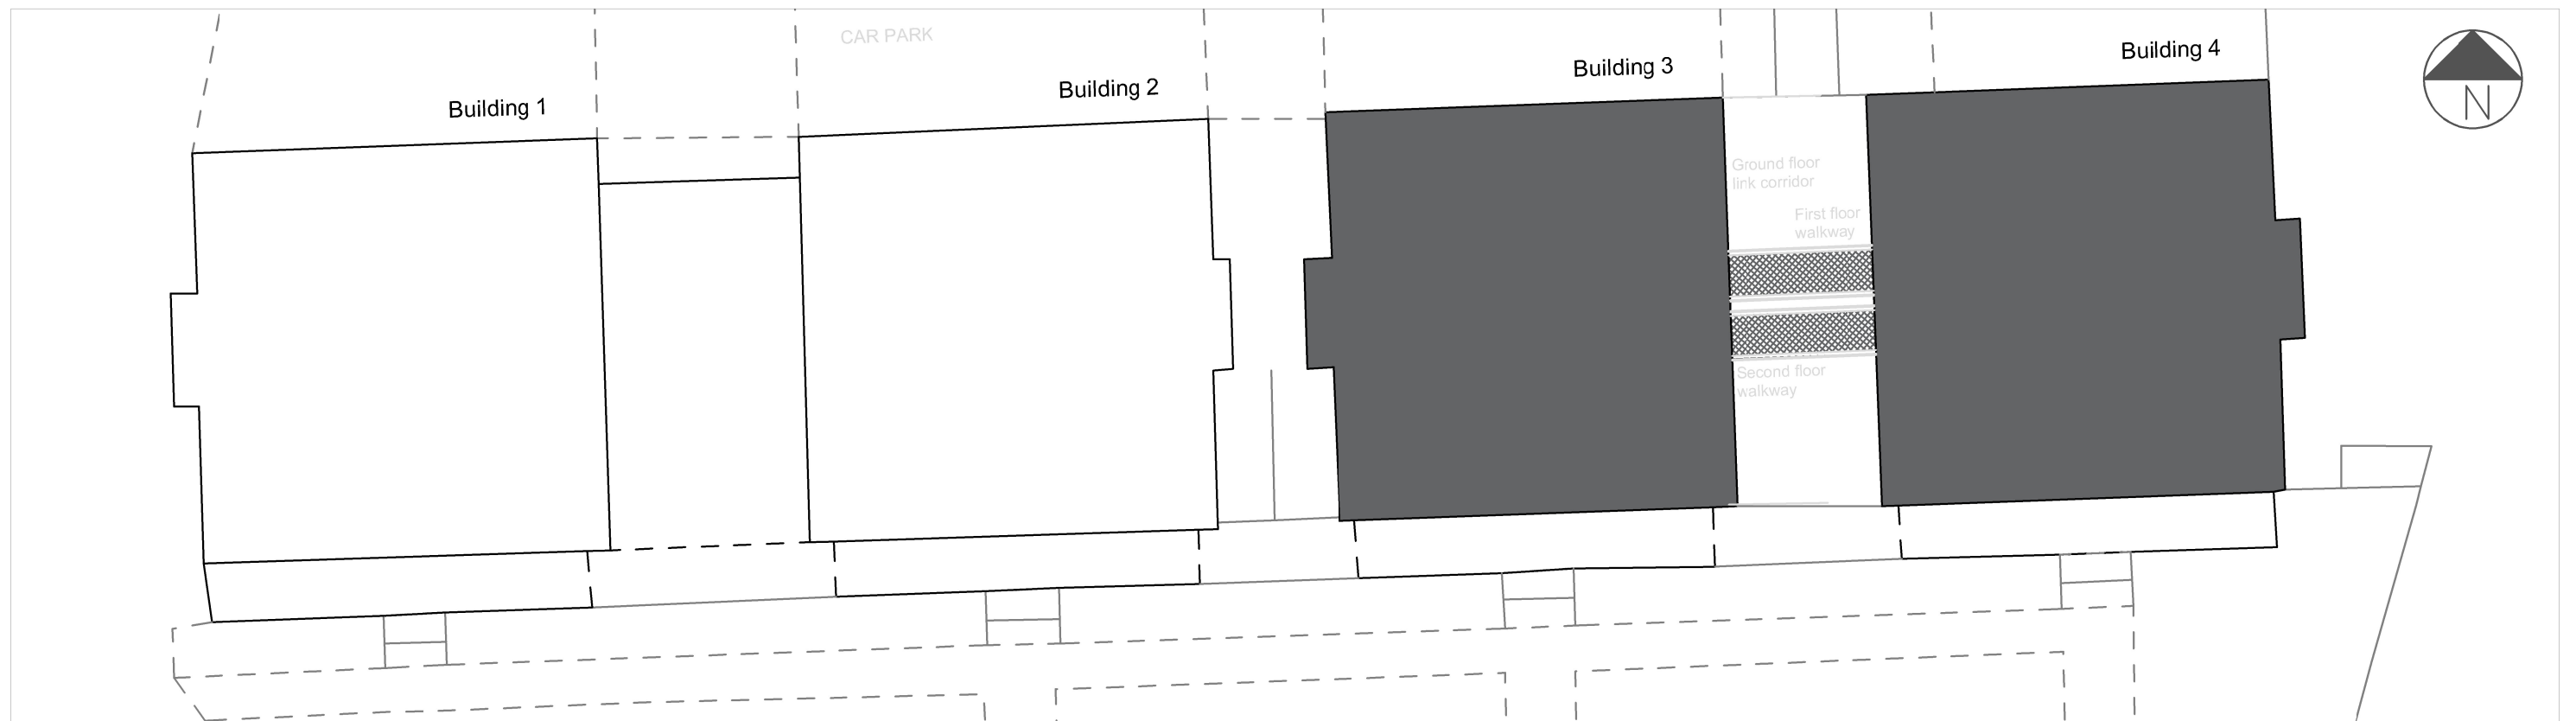

2 Proposed Plan
Scale: 1:200

Project	The Orchards Care Home St Mary's Road, Huyton, Liverpool L36 5UY		
Client	WeCare Ltd		
Designer	I.Q.S Limited 158-162 Bury New Road, Whitefield M45 6AD ① 0161 767 9862 Web: www.igs.co.uk		
Phase	Planning		
Title	Existing & Proposed Layouts		
No.	0047/0072/002		Size: A3
Drawn By	Lynsey Taylor-Watson		
Approved By	Tony Mason		
Rev	A	Date:	17/11/2025
01:20010m			