
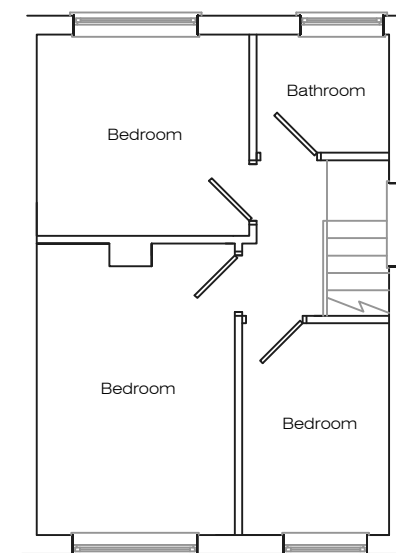
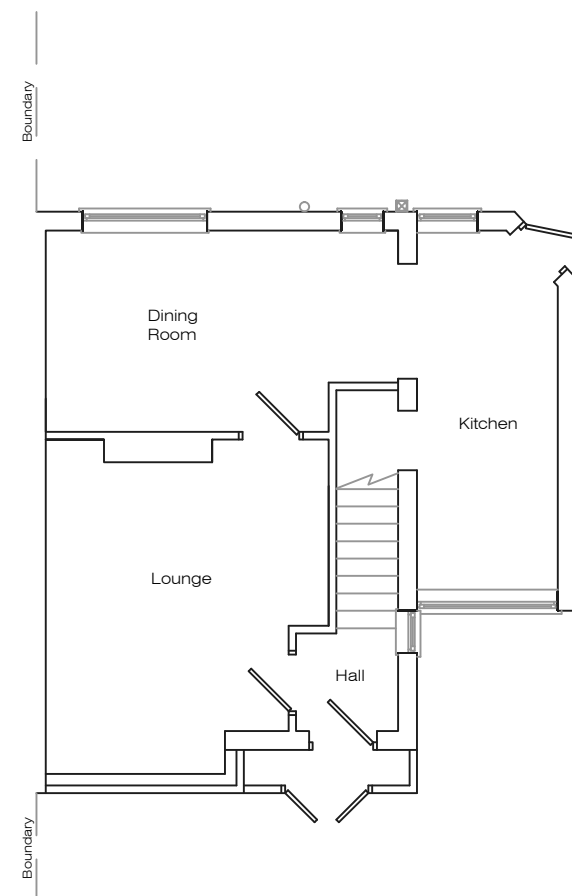


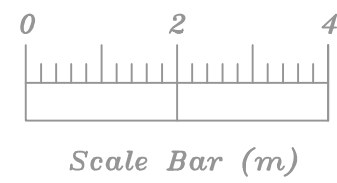

Address 42 Poplar Grove, L35				
Job Title First floor extension to side and C2 conversion				
Drawing title Existing Plans				
Chkd	Appvd	date Oct '23	scale 1:100 @ A2	Dwg No. 001