

IMPORTANT NOTE:

ALL DIMENSIONS AND LEVELS SHOWN ON THIS DRAWING ARE TO BE CHECKED BY THE CONTRACTOR/ MANUFACTURER PRIOR TO THE COMMENCEMENT OF ANY WORKS ON SITE OR THE MANUFACTURE OF ANY SITE COMPONENTS.


THIS DRAWING IS NOT TO BE SCALED.

DIMENSIONS ARE INDICATED IN MILLIMETRES UNLESS CLEARLY STATED OTHERWISE.

COPYRIGHT OF THIS DRAWING BELONGS SOLELY TO BALDWIN DESIGN CONSULTANCY LTD.



STREET SCENE A-A

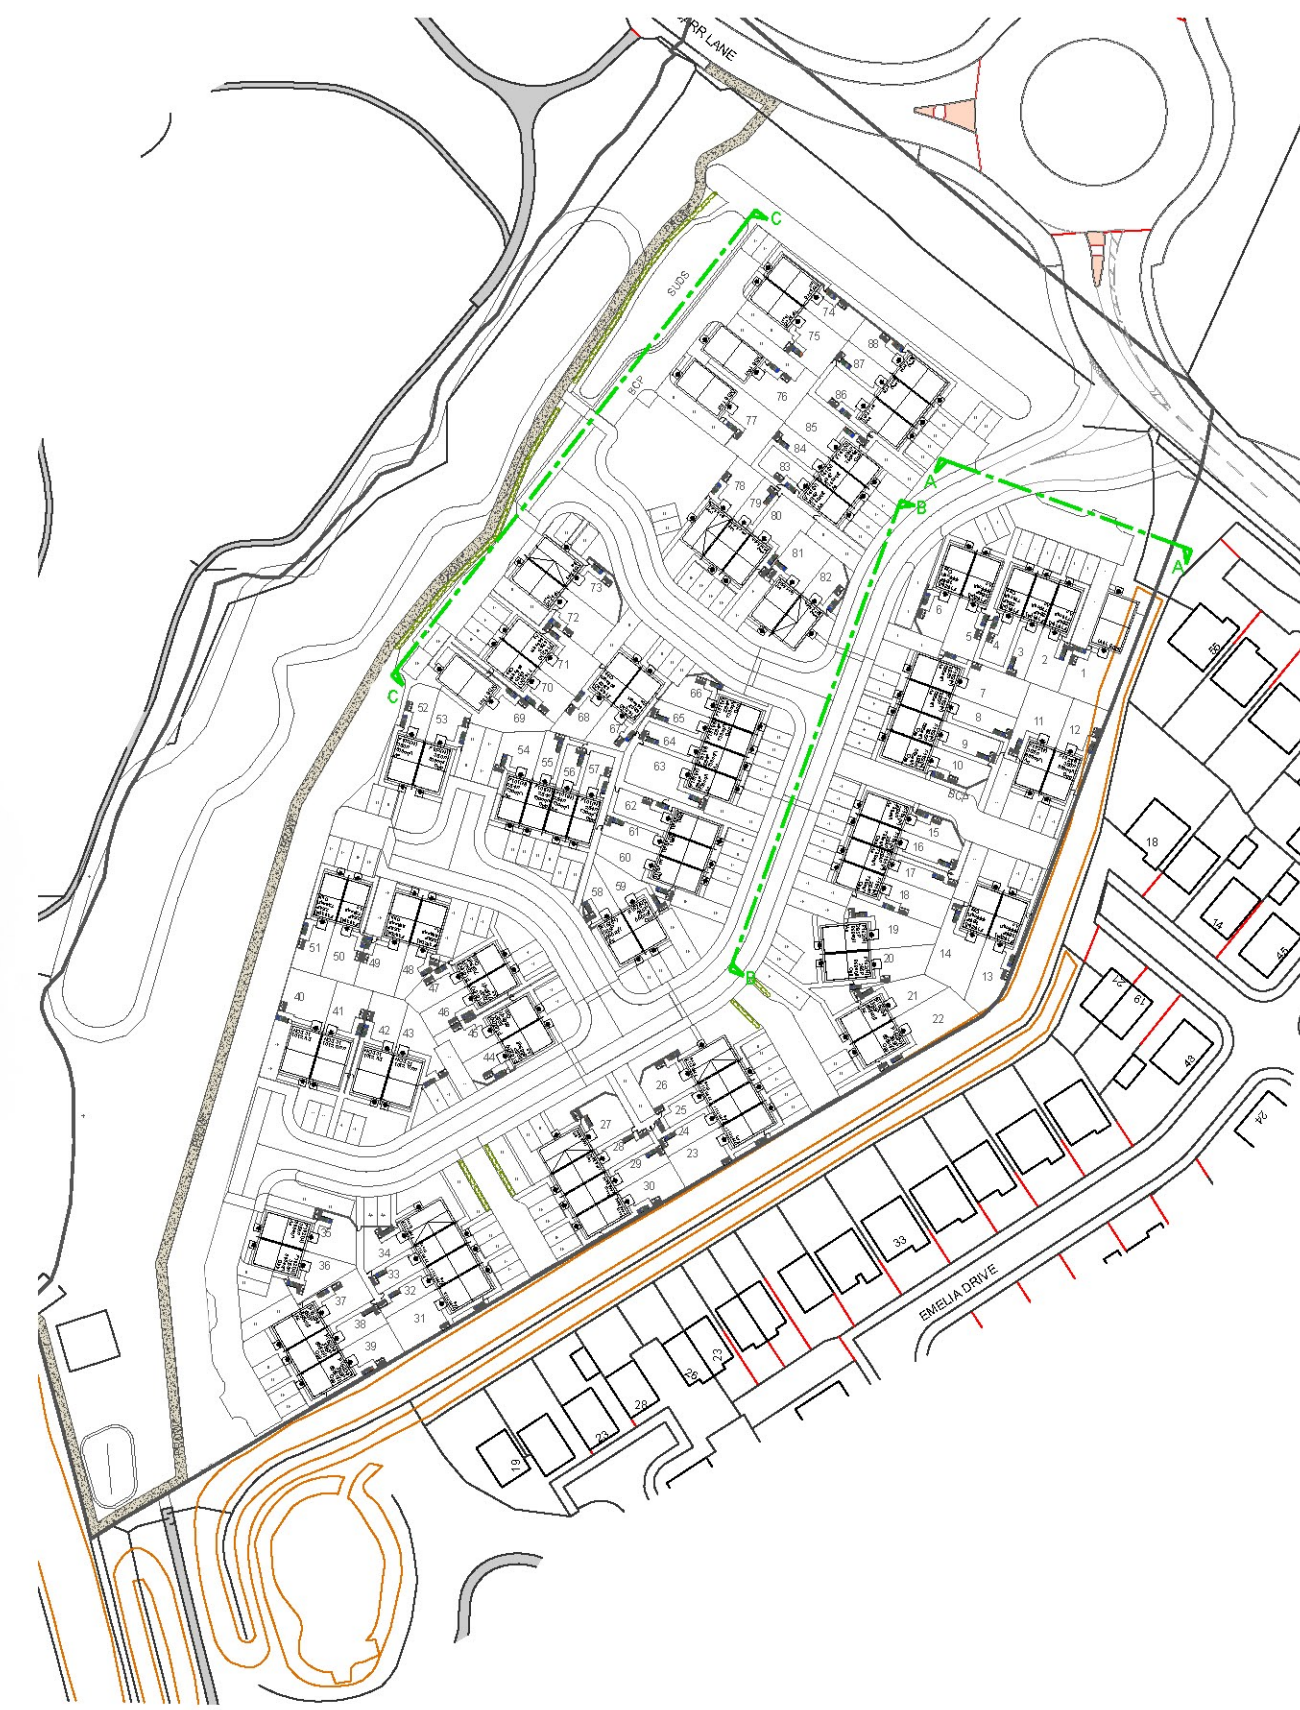

LOCATOR PLAN

scale : N.T.S



STREET SCENE B-B



STREET SCENE C-C

[illegible]

Baldwin

Design

14 Morris Walk, Portsmouth Wharf, Portsmouth, LEIGH, W17 4EZ
Tel: 01925 747615

e-mail: enquiries@baldwindesign.net
www.baldwindesign.net

Client:

Partner

CONSTRUCTION LTD

Project Title:

Residential Development

Address:

Land off
Carr Lane,
Prescott,
Knowsley

Drawing Title:

Street Scenes

Drawing No:

UL/CL/SS/02

Dwn:
SQ

Kcd:
ST

Date:
21/08/2023

Scale:
1:2000

Paper Size:
A1

Rev:
B