




IMPORTANT NOTE:
ALL DIMENSIONS AND LEVELS SHOWN ON THIS DRAWING ARE TO BE CHECKED BY THE CONTRACTOR/ MANUFACTURER PRIOR TO THE COMMENCEMENT OF ANY WORKS ON SITE OR THE MANUFACTURE OF ANY SITE COMPONENTS.
THIS DRAWING IS NOT TO BE SCALED.
DIMENSIONS ARE INDICATED IN MILLIMETRES UNLESS CLEARLY STATED OTHERWISE.
COPYRIGHT OF THIS DRAWING BELONGS SOLELY TO BALDWIN DESIGN CONSULTANCY LTD.

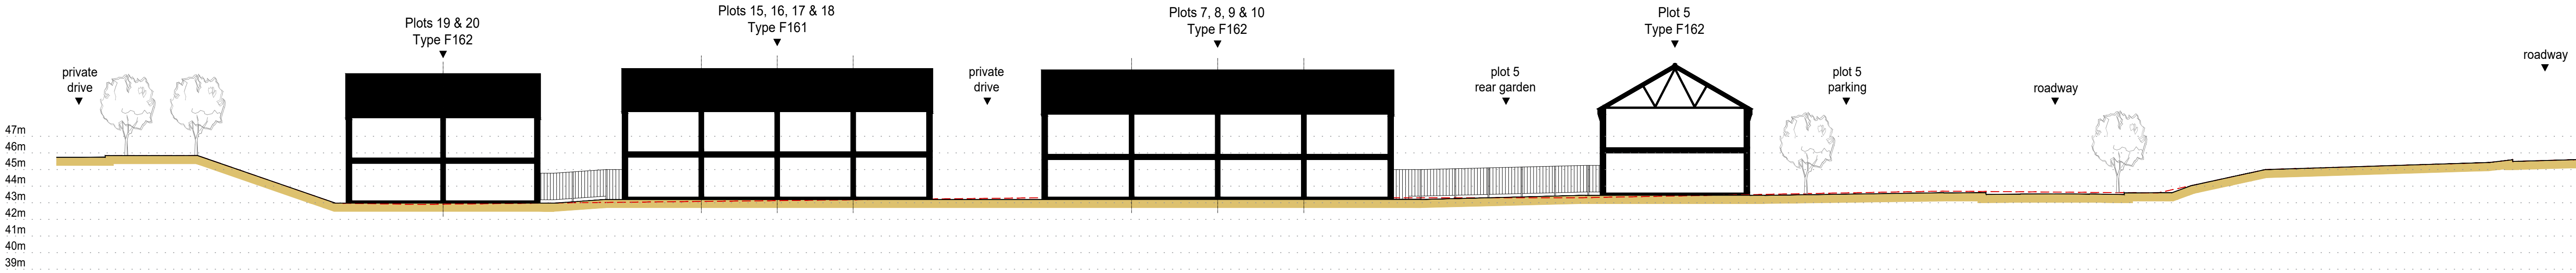

SECTION 1-1

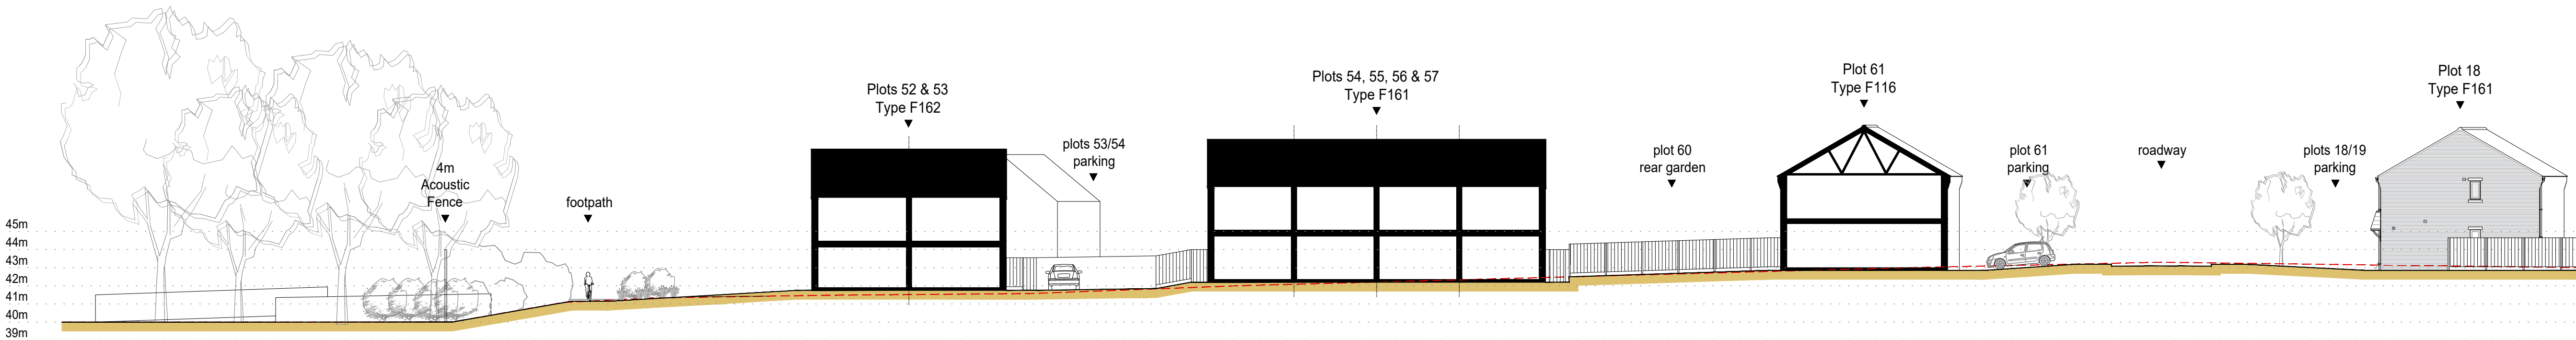


SECTION 2-2

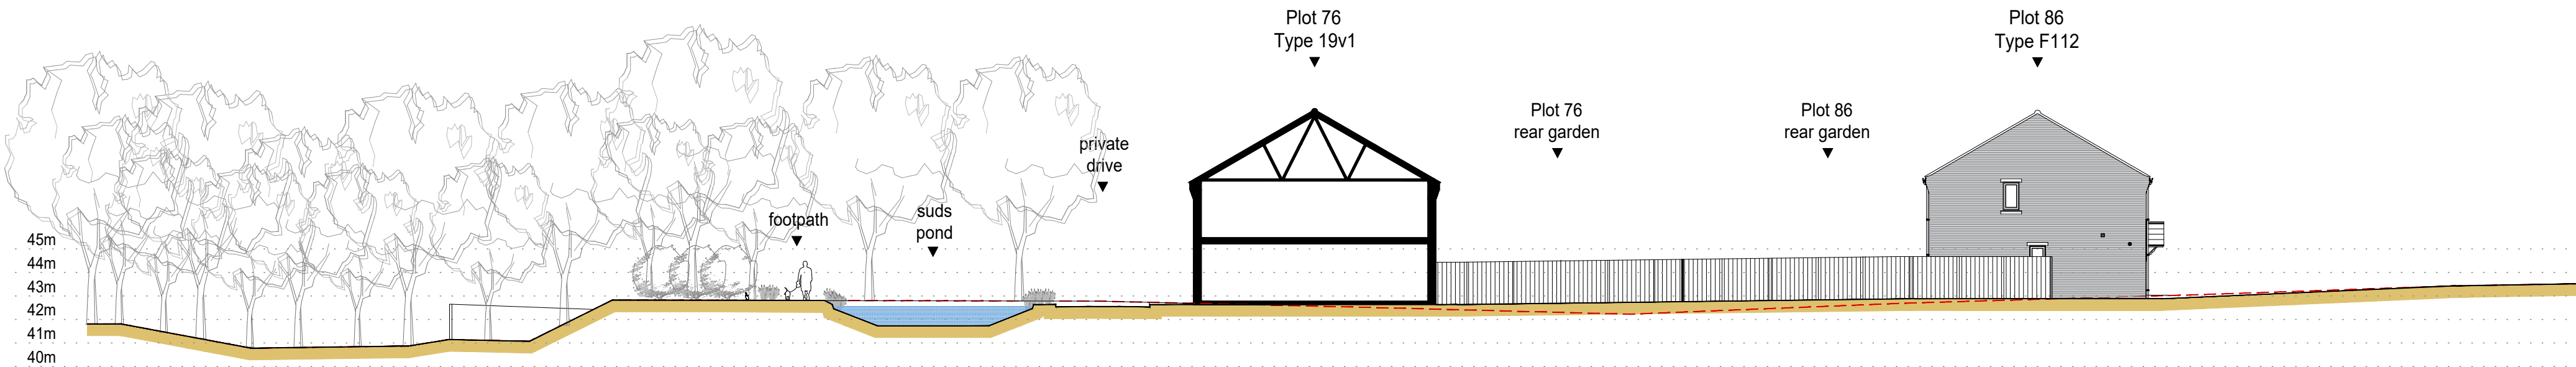

SECTION 3-3



LOCATOR PLAN
scale : N.T.S

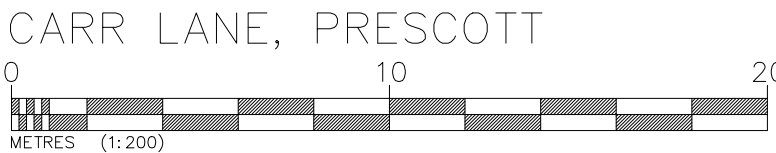

Revision:	By:	Date:
A - Updated to noise constraints.	ST	02.10.23

Client:	Partner CONSTRUCTION LTD		
Project Title:	Residential Development		
Address:	Land off Carr Lane, Prescott, Knowsley		
Drawing Title:	Site Sections		
Drawing No:	UL/CL/SS/01		
Dwn: SQ	Ckd: ST	Date: 17/08/2023	Rev: A
Scale: 1:200	Paper Size: A1		