


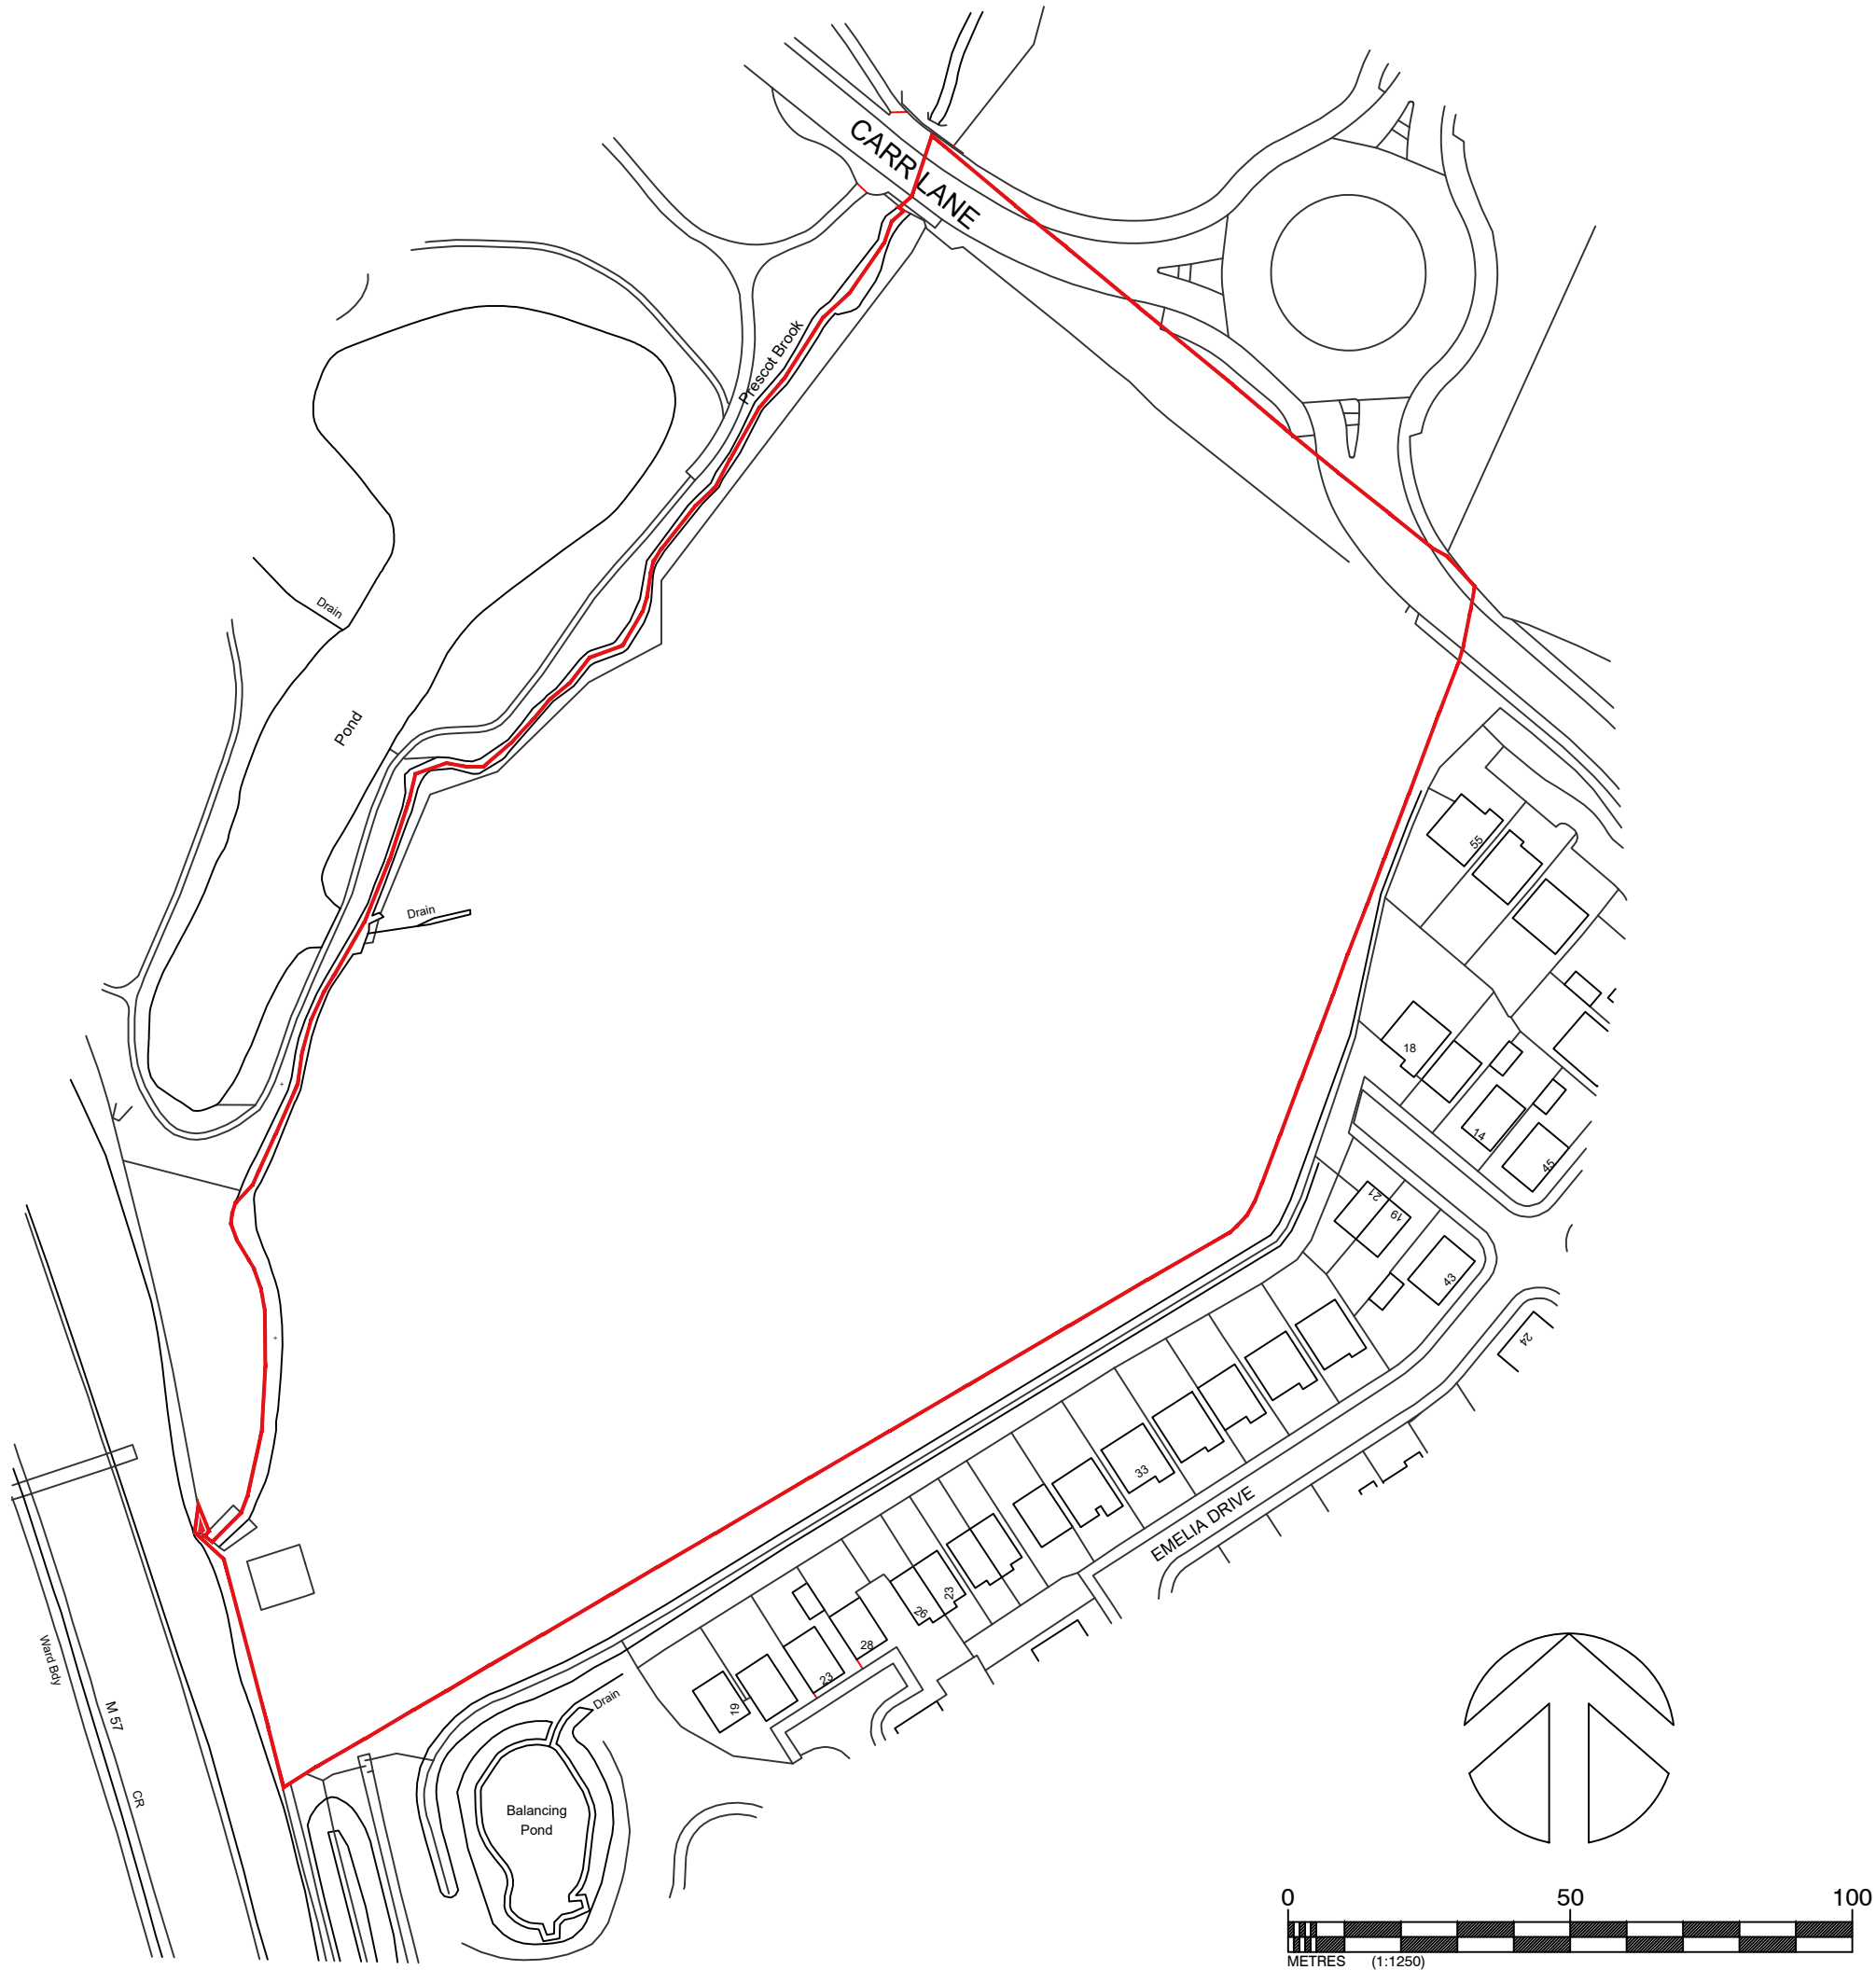

IMPORTANT NOTE:

ALL DIMENSIONS AND LEVELS SHOWN ON THIS DRAWING ARE TO BE CHECKED BY THE CONTRACTOR/ MANUFACTURER PRIOR TO THE COMMENCEMENT OF ANY WORKS ON SITE OR THE MANUFACTURE OF ANY SITE COMPONENTS.

THIS DRAWING IS NOT TO BE SCALED.

DIMENSIONS ARE INDICATED IN MILLIMETRES UNLESS CLEARLY STATED OTHERWISE.

COPYRIGHT OF THIS DRAWING BELONGS SOLELY TO BALDWIN DESIGN CONSULTANCY LTD.

Revision:	By:	Date:
Rev A - Scale bar added.	IF	04.10.23

Partner
CONSTRUCTION LTD

Project Title:
Residential Development

Address:
Carr Lane
Prescot
Knowsley

Drawing Title:
Location Plan

Drawing No:
UL/CL/LP/01

Dwn:
BG

Ckd:
ST

Date:
17/08/23

Scale:
1:1250

Paper Size:
A3

Rev:
A

Client:

4 Marina Walk, Pennington Wharf, Plank Lane, Leigh, WN7 4EZ
Tel: 01925 747615

e-mail: enquiries@baldwindesign.net
www.baldwindesign.net