



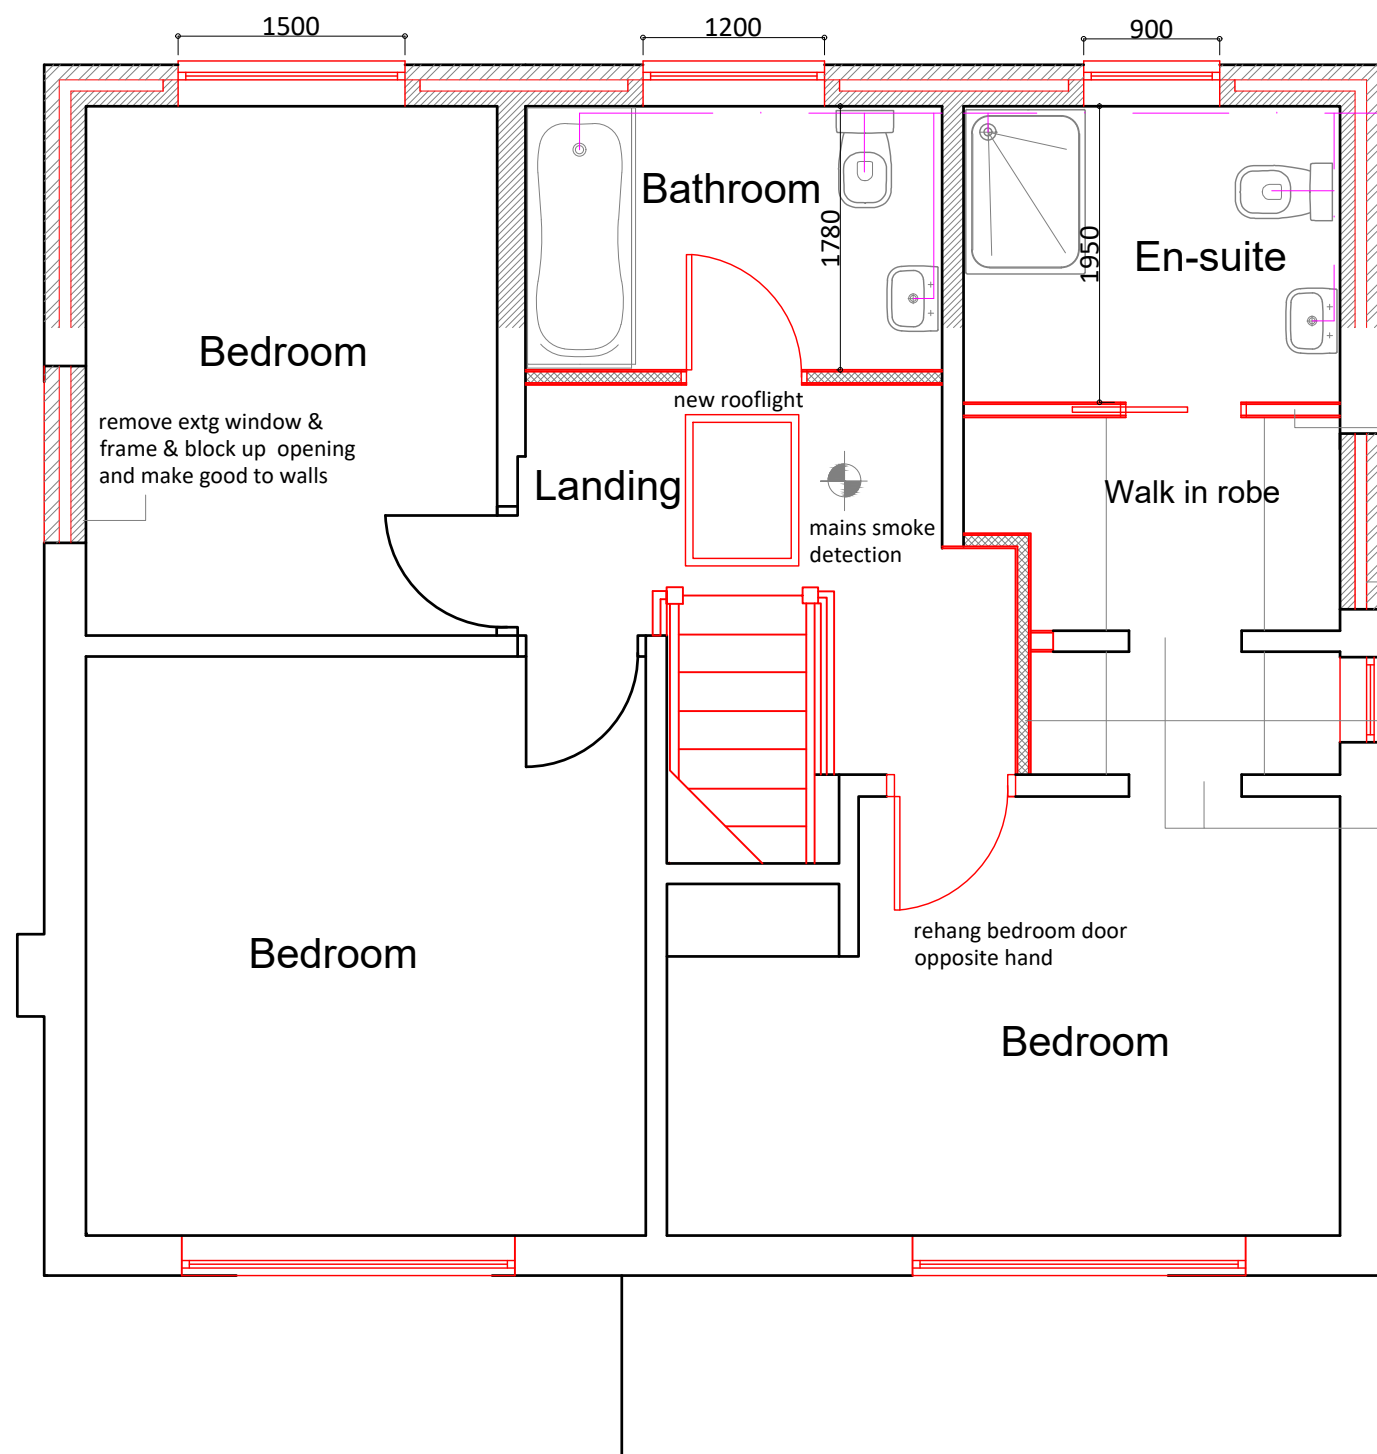

Proposed first floor layout

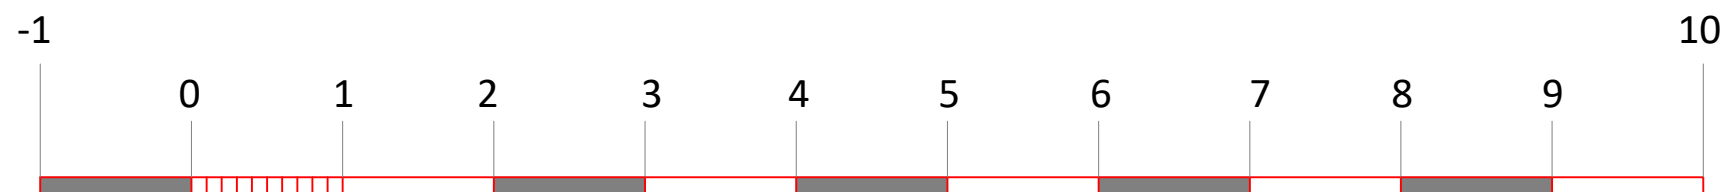

form new stud partition to
form en-suite, exact position
agreed with client

remove extg window &
frame & block up opening
and make good to walls

form new stud partition to
form walk in wardrobe

form new openings with RC
lintol over

REV:	DESCRIPTION:	BY:	DATE:
STATUS: Planning & building regs			

CLIENT:
Mr & Mrs Declan & Ann Greally
ARCHITECT:

SITE:			
56 Rimmer Avenue, Huyton			
TITLE:			
Construct new single storey front extension, part 1st floor rear extension & internal alterations.			
SCALE AT A3: 1:50	DATE: July 23	DRAWN:	CHECKED:
PROJECT NO:	DRAWING NO: 03/07/56	REVISION:	