

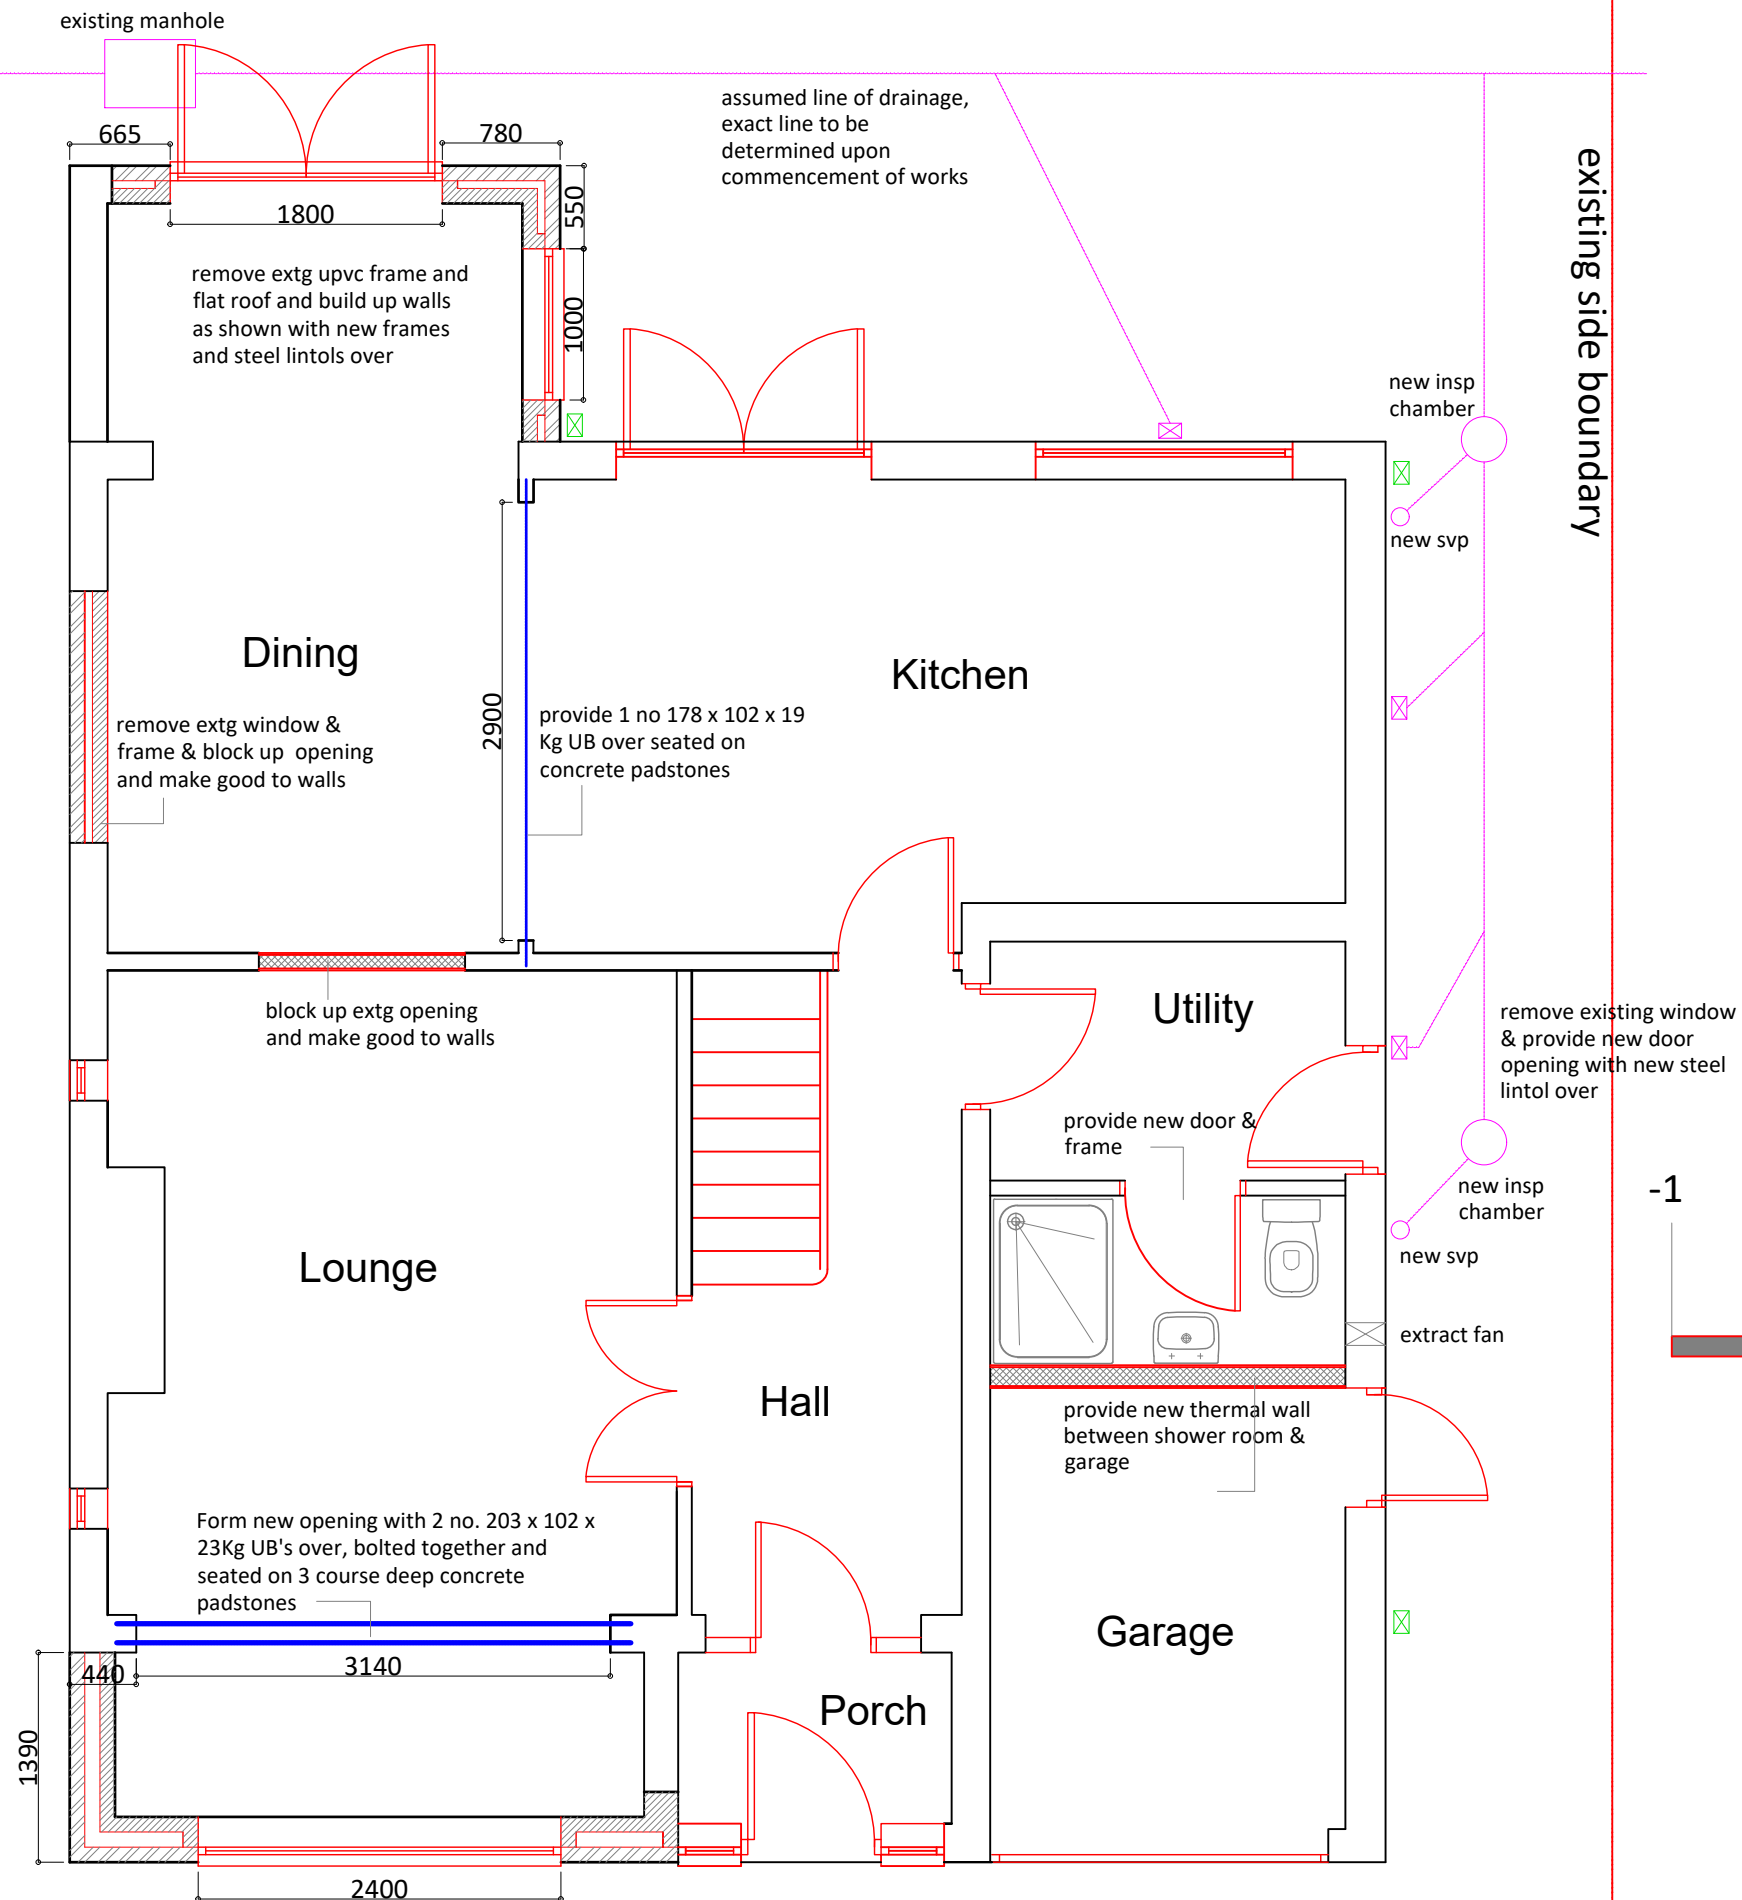


oundary

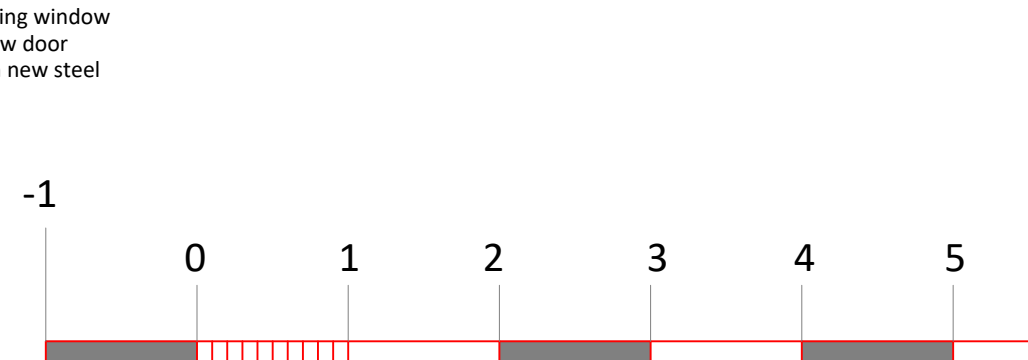

Proposed ground floor layout

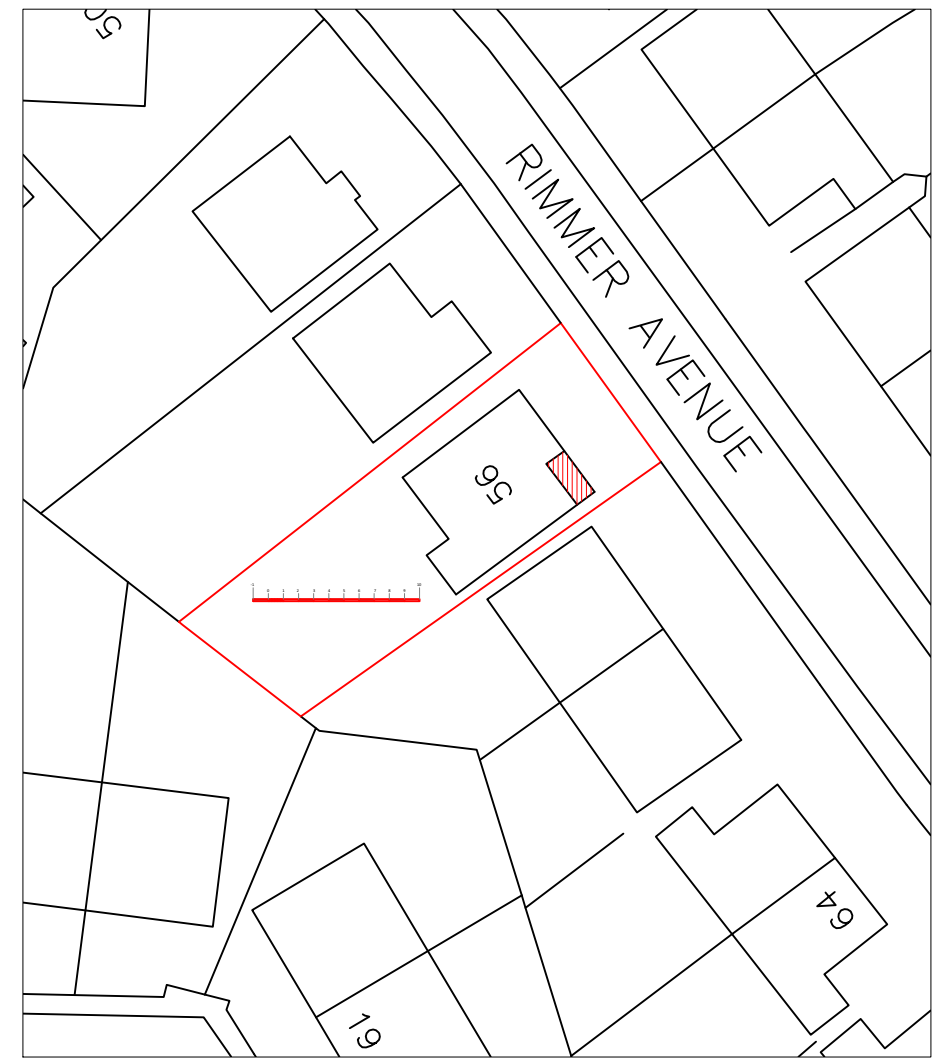

REV:	DESCRIPTION:	BY:	DATE:
STATUS: Planning & building regs			
CLIENT: Mr & Mrs Declan & Ann Greally			
ARCHITECT:			
SITE: 56 Rimmer Avenue, Huyton			
TITLE: Construct new single storey front extension, part 1st floor rear extension & internal alterations.			
SCALE AT A3: 1:50 & 1:500	DATE: July 23	DRAWN:	CHECKED:
PROJECT NO:	DRAWING NO: 02/07/56	REVISION:	