




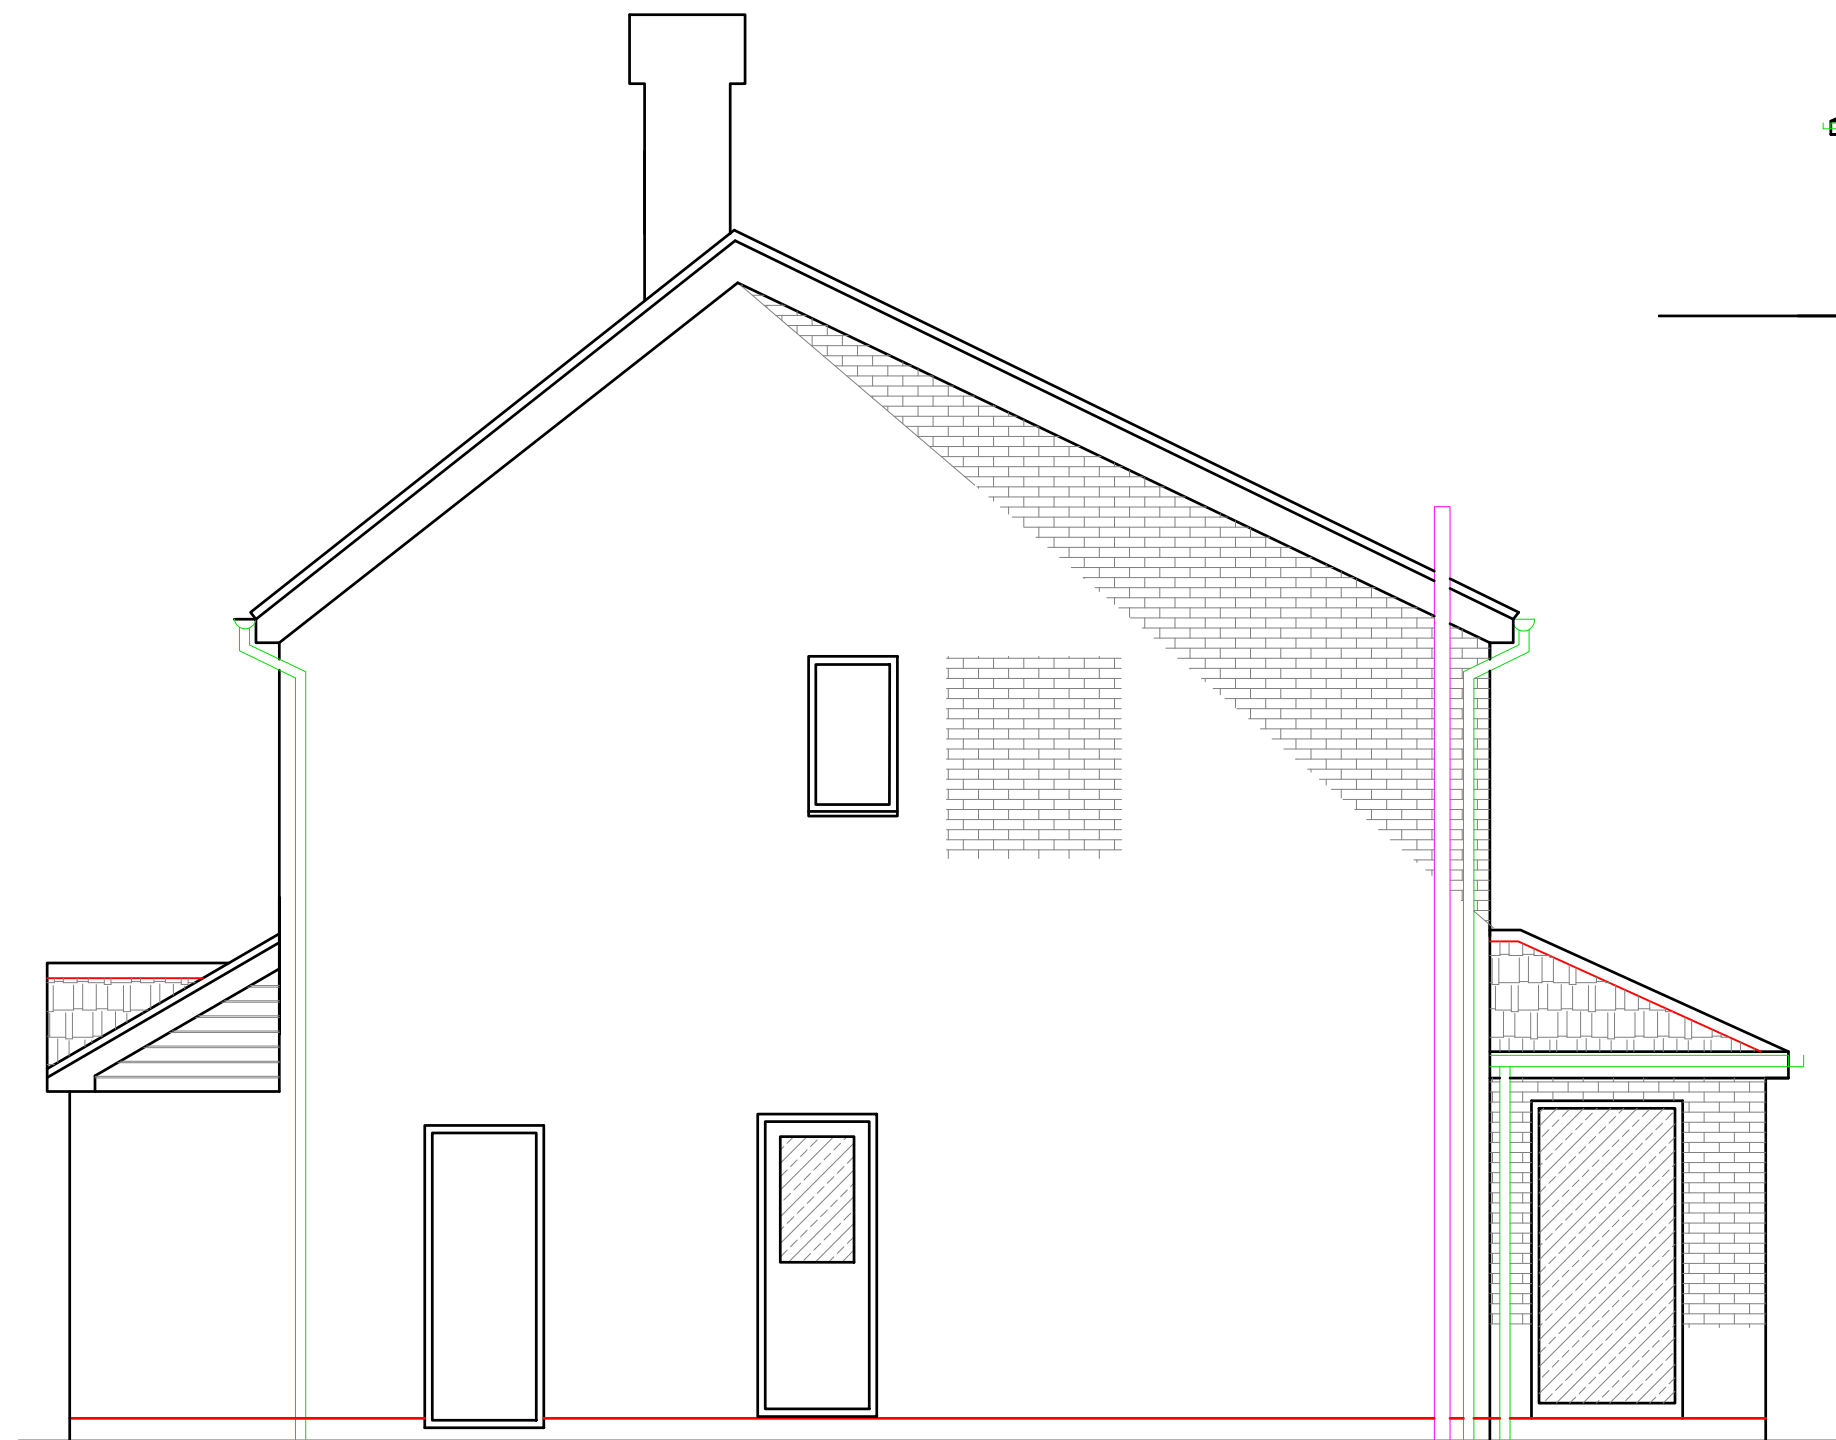

Proposed side elevation

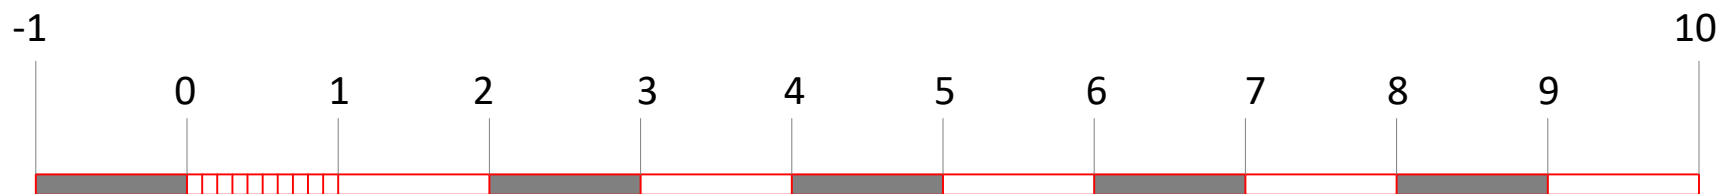

Proposed side elevation

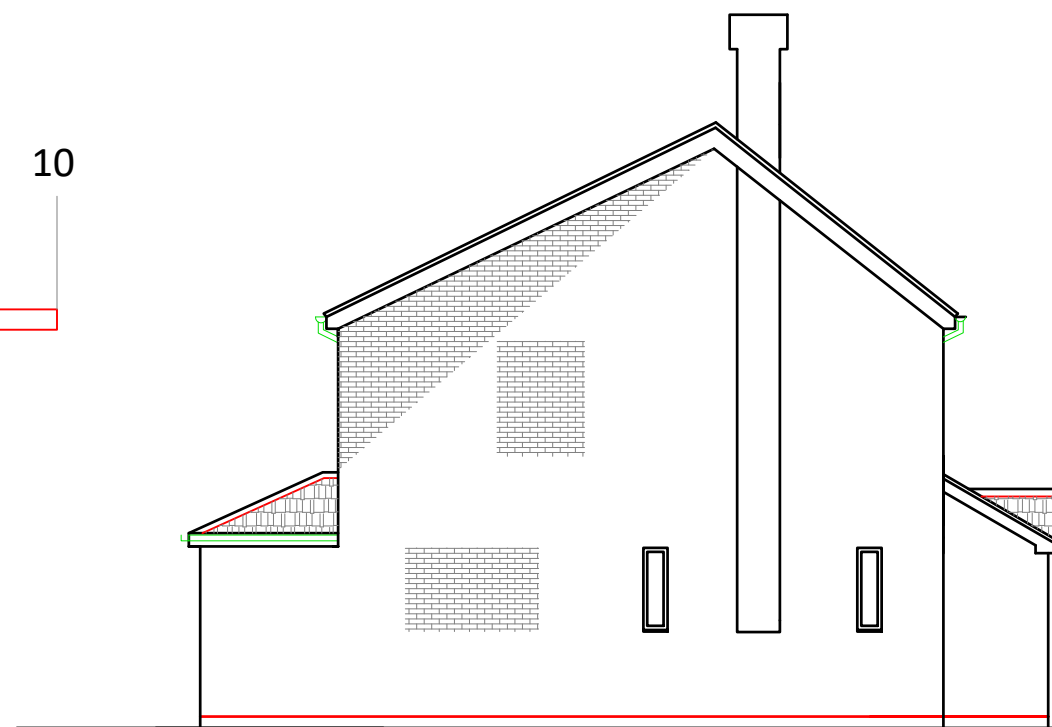

REV:	DESCRIPTION:	BY:	DATE:
STATUS:		Planning & building regs	
CLIENT:			
Mr & Mrs Declan & Ann Greally			
ARCHITECT:			
SITE:			
56 Rimmer Avenue, Huyton			
TITLE:			
Construct new single storey front extension, part 1st floor rear extension & internal alterations.			
SCALE AT A3:	DATE:	DRAWN:	CHECKED:
1:50 & 1:100	July 23		
PROJECT NO:	DRAWING NO:	REVISION:	
	05/07/56		