
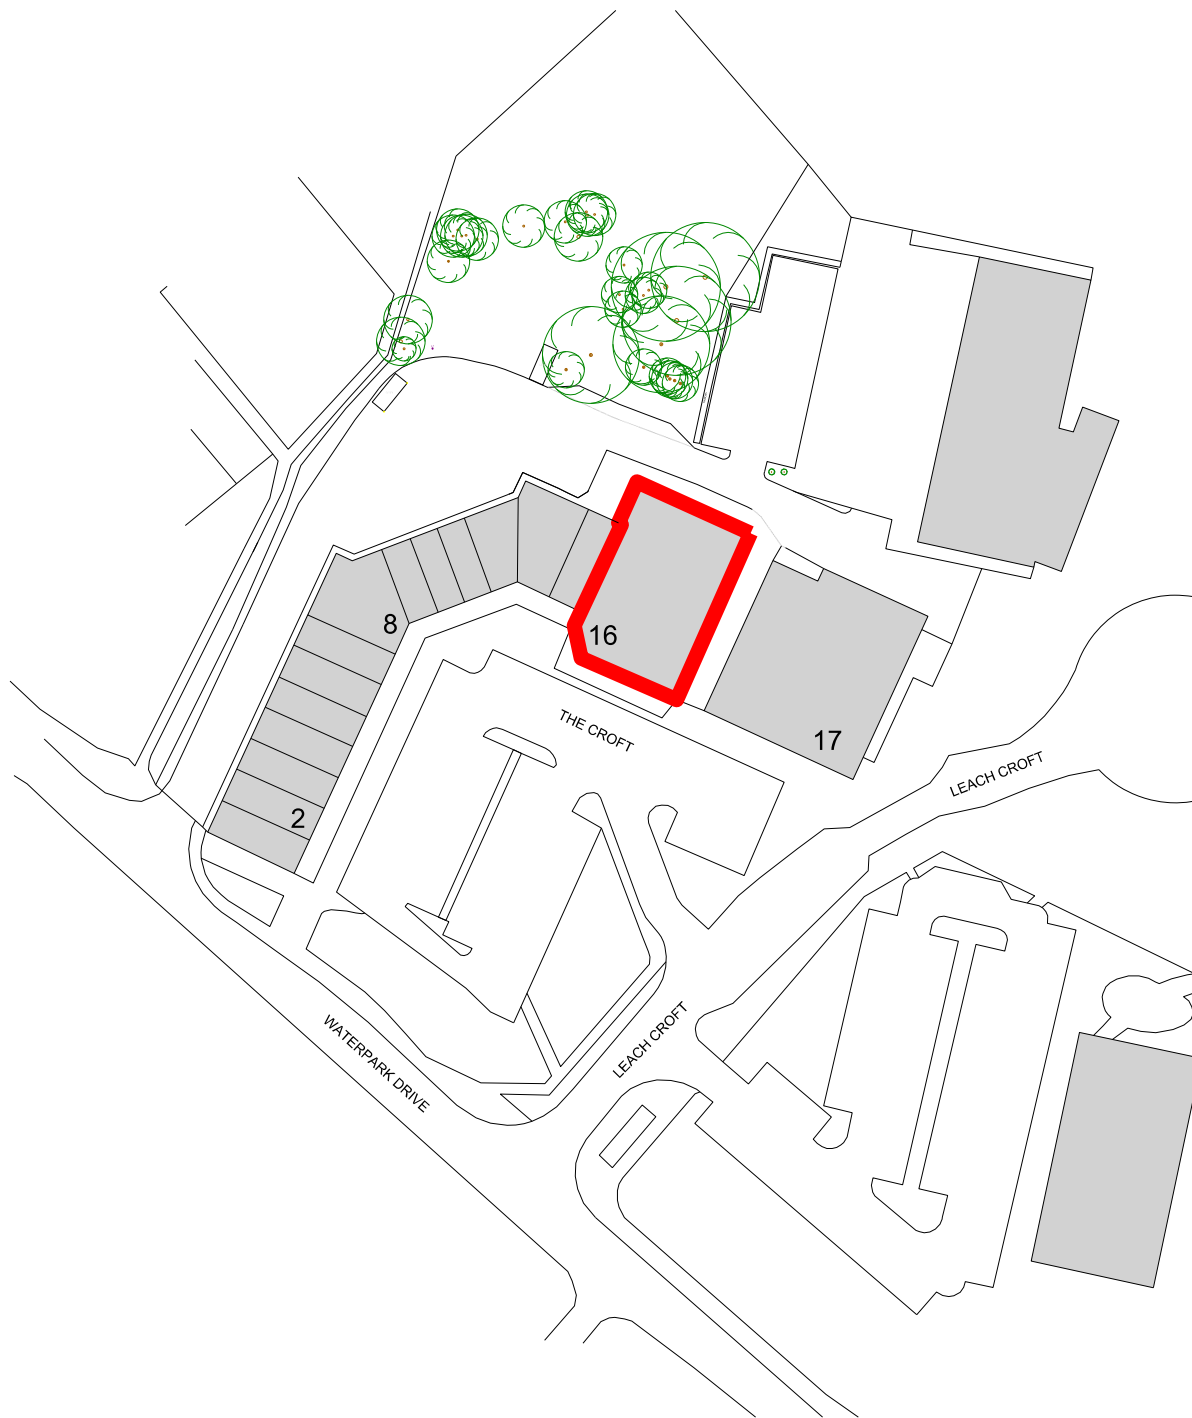


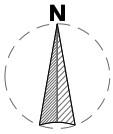

PROJECT

Unit 16, The Croft
L28 1NR

TITLE

Location Plan
...

SIZE

A4

STATUS

PLANNING

PROJECT No

PP21

DRAWING No

L00

DRAWN by

AB

CHECKED

JM

DATE

AUG 21

SCALE (u.n.o)

1:1250

JOHN MCCALL ARCHITECTS LTD

No .1 Arts Village, Henry Street, Liverpool L1 5BS Tel: 0151 707 1818 Fax: 707 1819

Old Coop Building, Church Street, Hayfield, SK22 2JE e-mail: admin@johnmccall.co.uk