




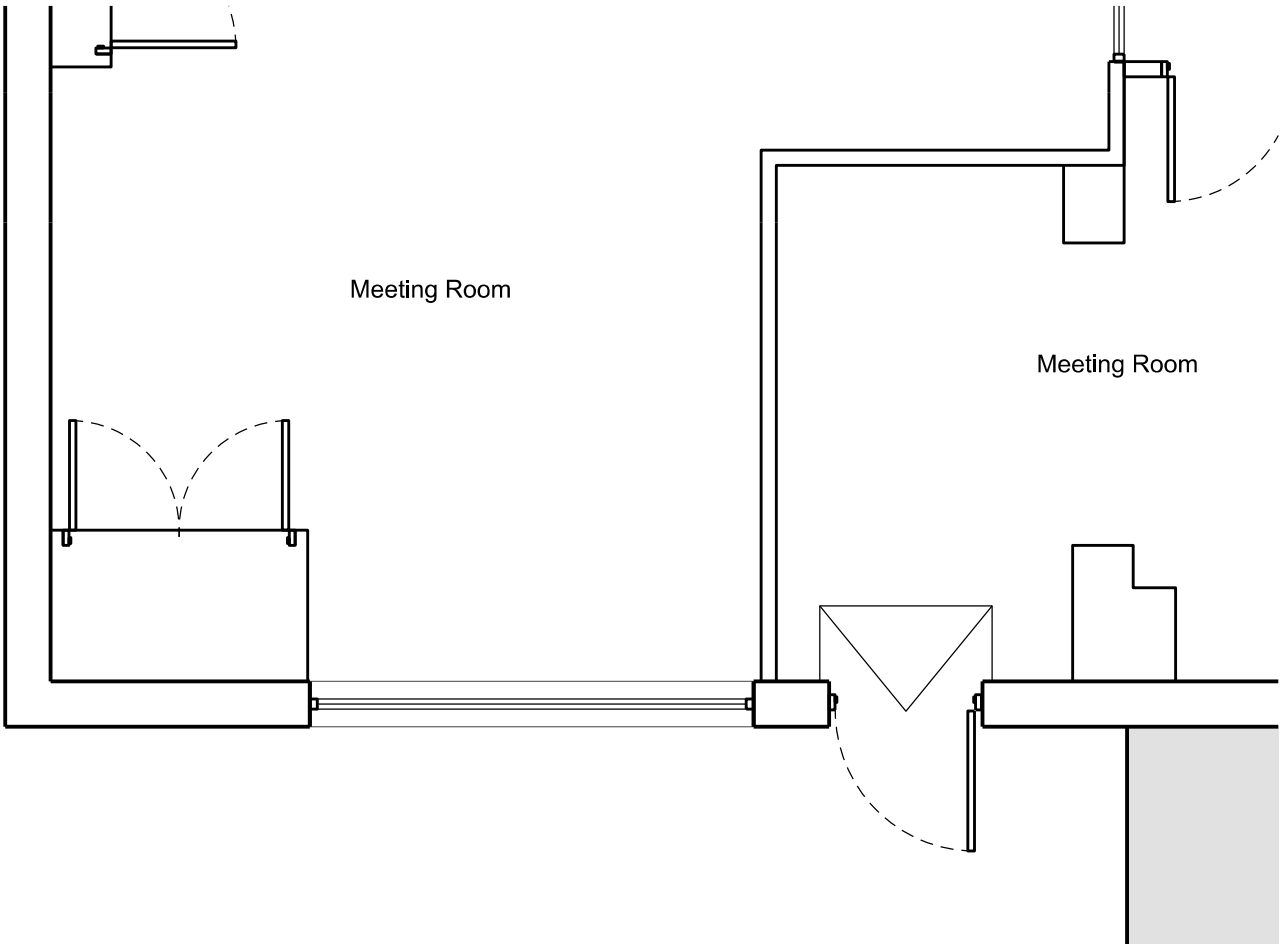


Existing Rear Block Plan

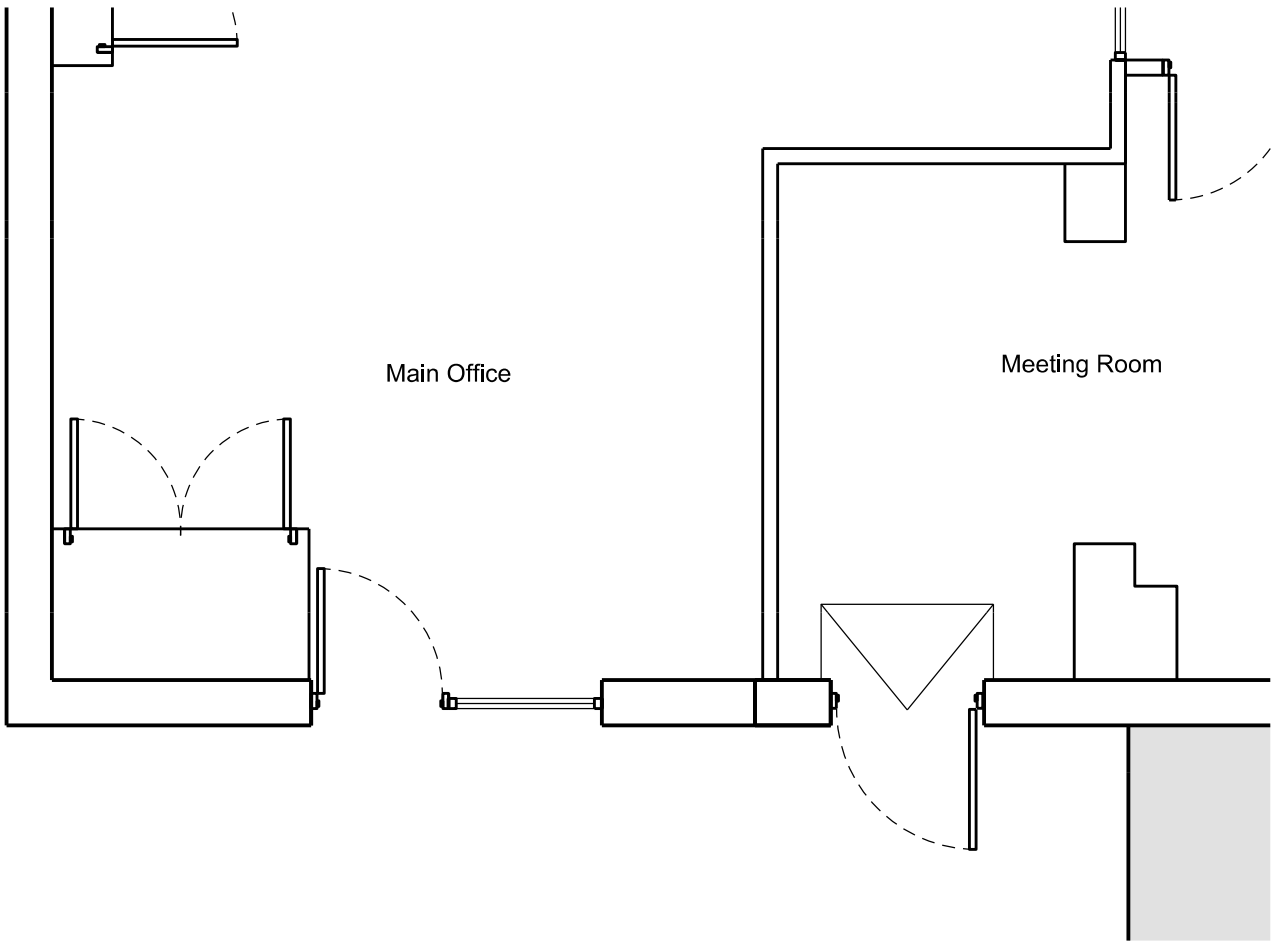

Proposed Rear Block Plan

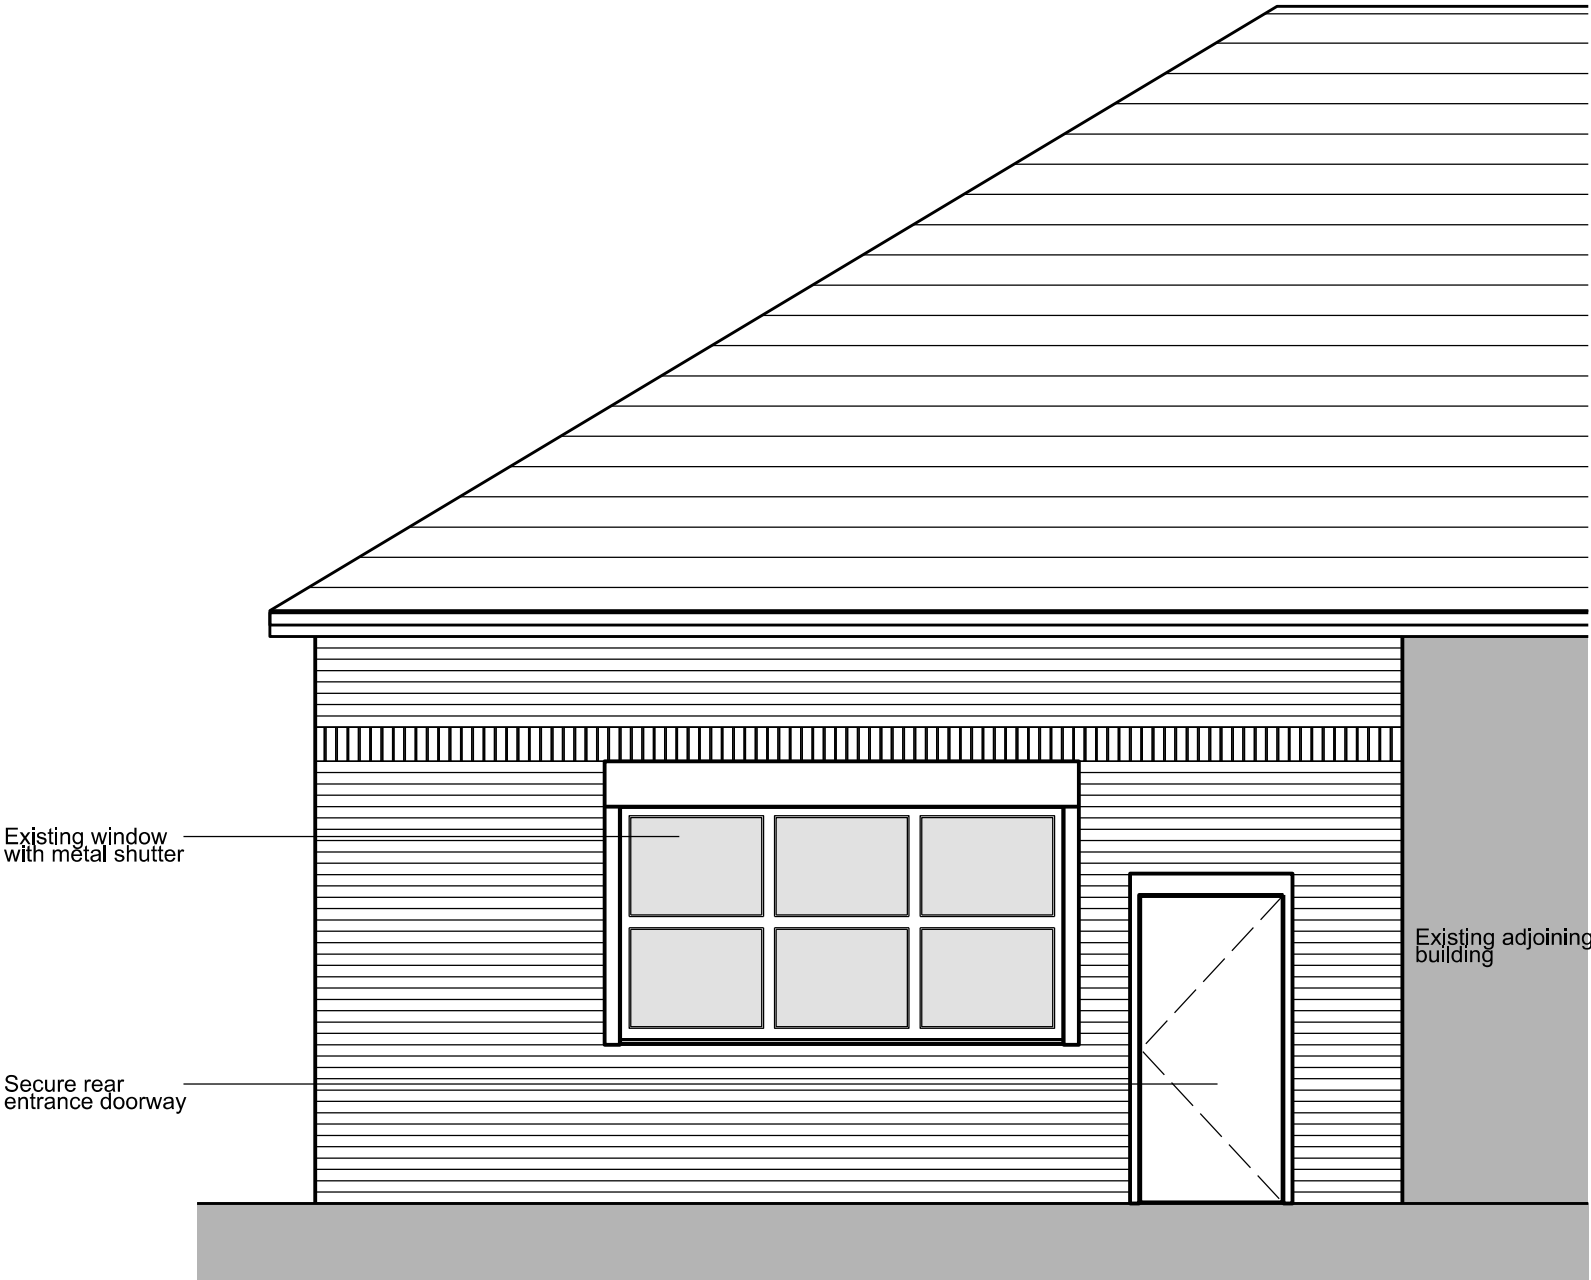

Existing Rear Elevation

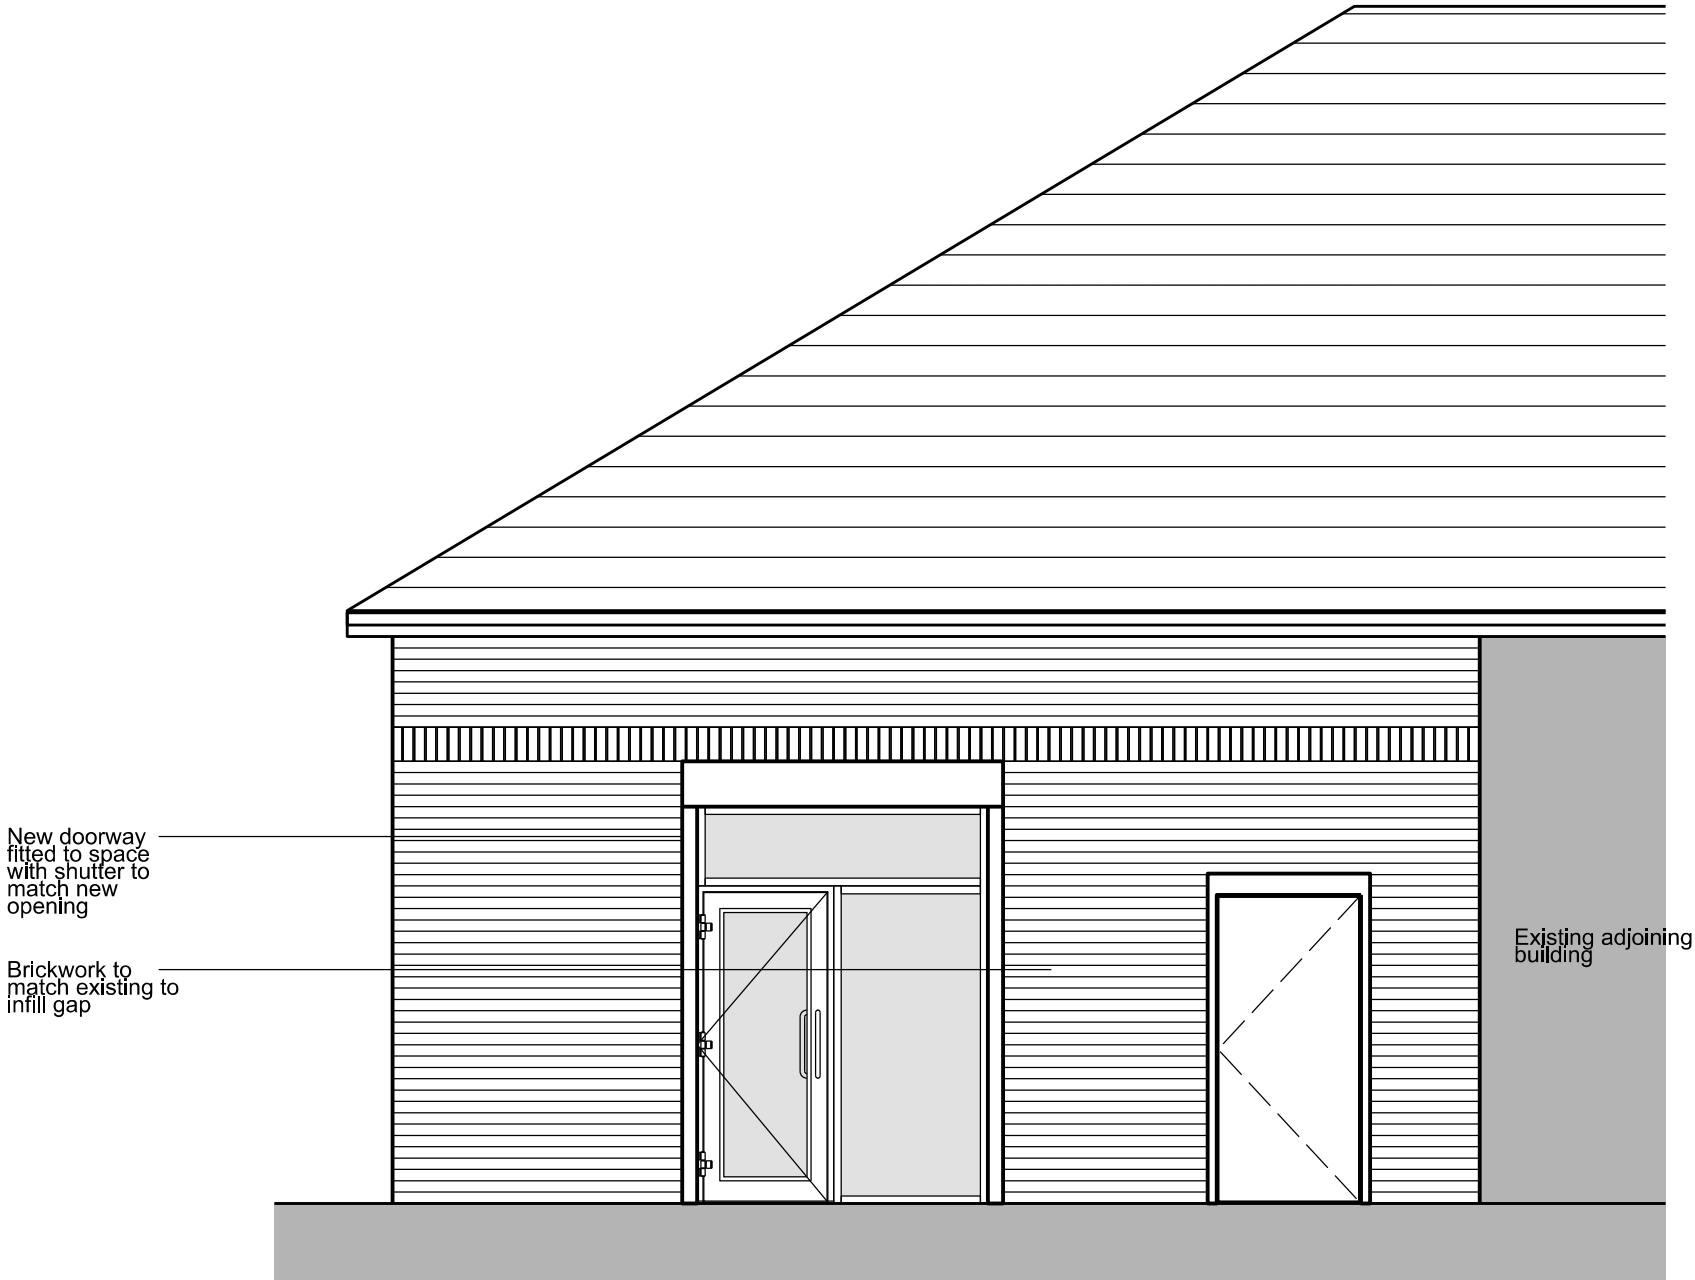

Proposed Rear Elevation