


1010
01 Close Boarded Fence- Plan
Scale 1:20





Close Boarded Timber Fence

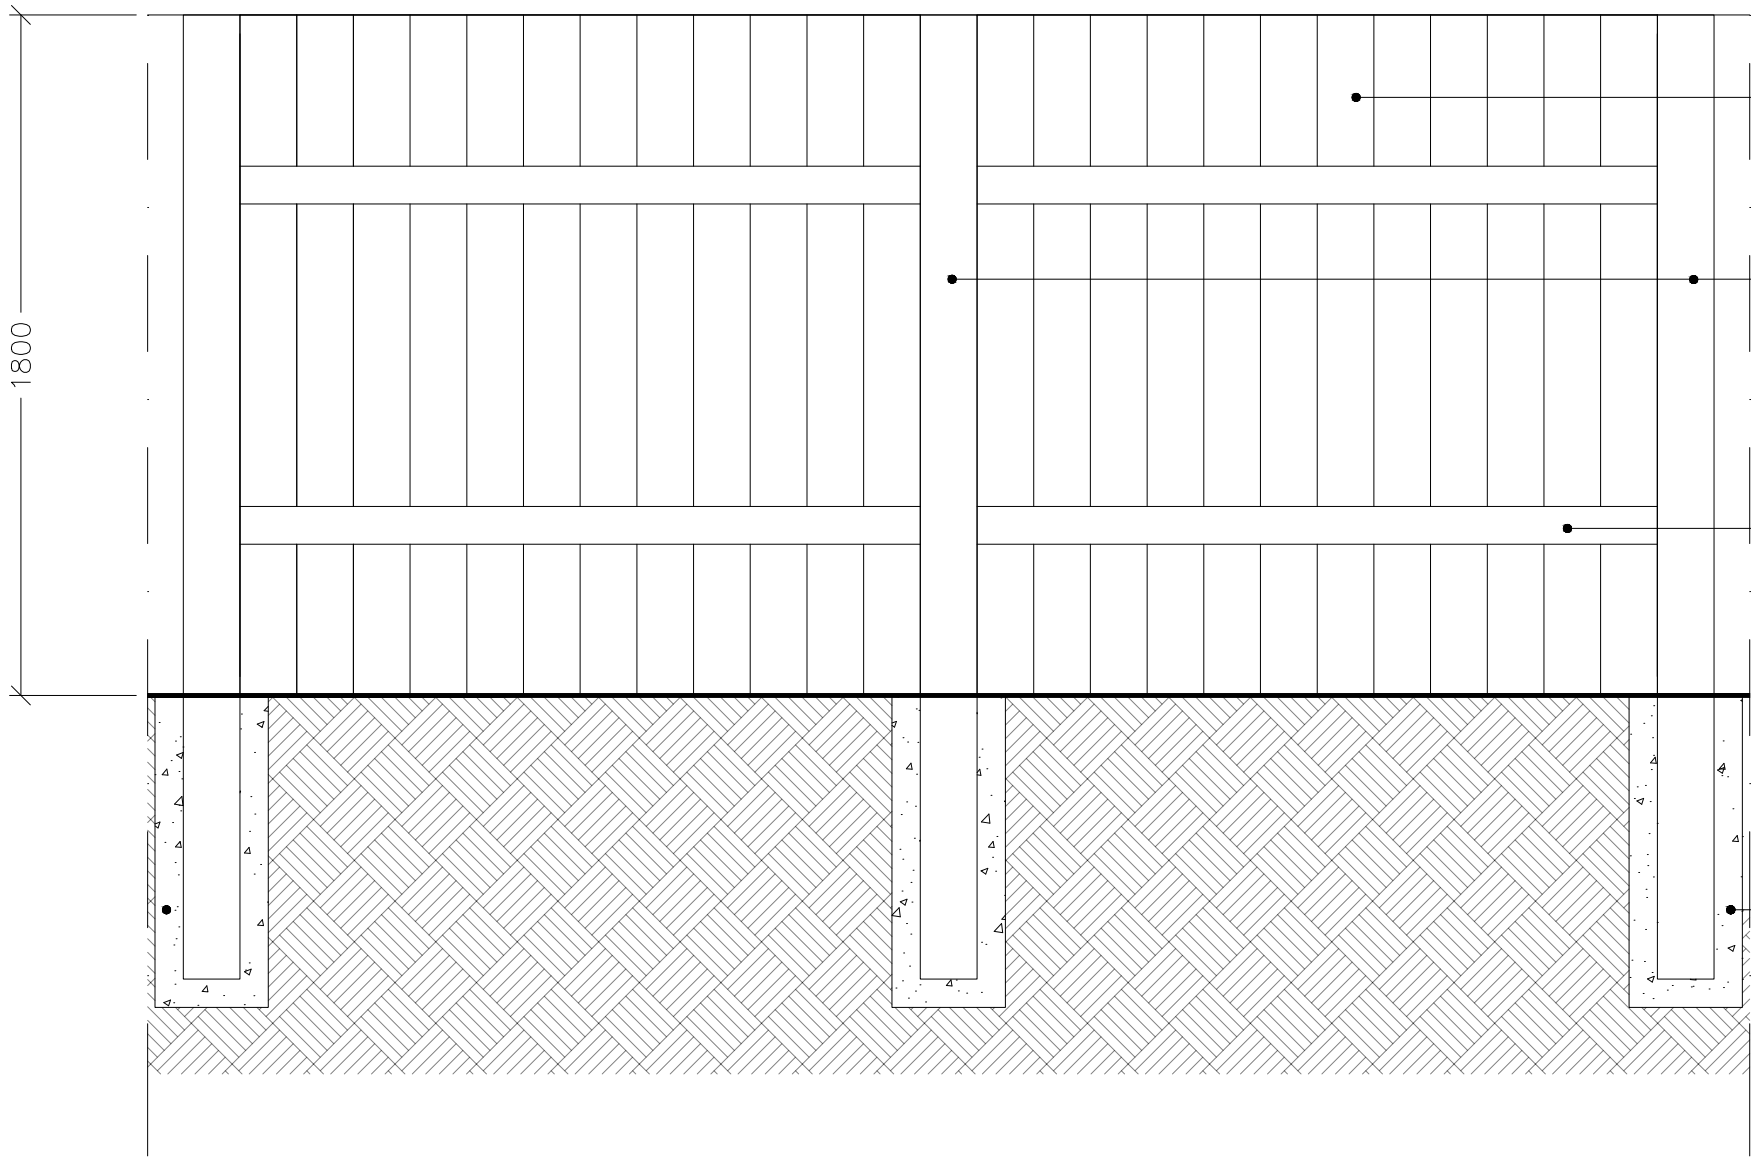

1010
02 Close Boarded Fence-Elevation
Scale 1:20

■■■■■ New 1.8m high close boarded fence

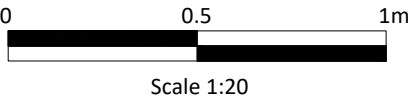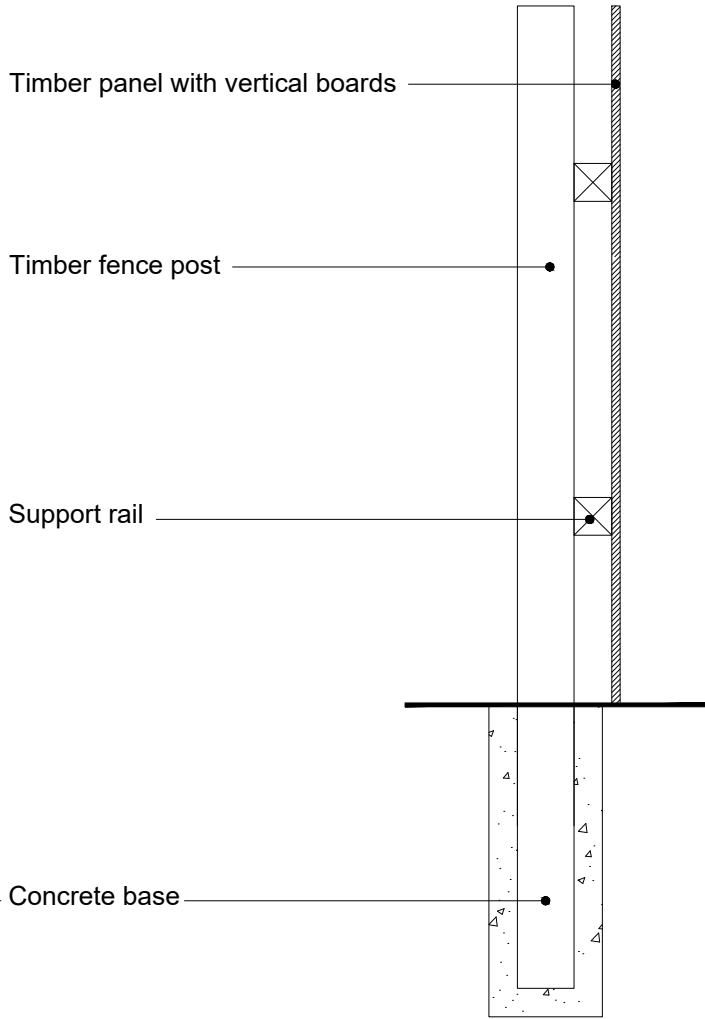

1010
03 Close Boarded Fence-Section
Scale 1:20

NOTE: REFER TO DRAWING NO. 22053 - 1007 - BOUNDARY TREATMENT PLAN, FOR FENCE POSITION

- Notes:
- All drawings are subject to Planning and Building Control consent.
 - The details shown are for design intent purposes only and are subject to further design development with suppliers and sub-contractors
 - Proposals subject to consultation and approval from Local Authority Building Control or an Approved Inspector
 - All setting out dimensions should be checked on-site prior to construction and any discrepancies and/or omissions should be reported to the Architect immediately



Rev. Date Details

Drawn Chkd

P1 Planning Issue Planning Issue

Rev. Date Details

AL IMA

Drawn Chkd

Drawn By: AL
Date: Dec22
Checked By: MA
Date:
Project No: 22053
Scale: 1:20 @A3
Dwg No: 1010
Rev: P1

Issued for: **PLANNING**
Project/Client: 22053
Huyton Lane, Huyton
McCarthy & Stone
Drawing: Close Boarded Fence Details

BrightSPACE
architects

27 Glasshouse Studios, Fryern Court Road, Fordingbridge, Hampshire, SP6 1QX
T: (01425) 655806
www.brightspacearchitects.com
© Brightspace Architects Ltd. Contractors must work only to figured dimensions, which are to be checked on site.
Registered Office - 27 Glasshouse Studios, Fryern Court Road, Fordingbridge, Hants., SP6 1QX. Registered Number - 07995008