


1011
01 Metal Fence- Plan
Scale 1:20



Bow Top Metal Fence

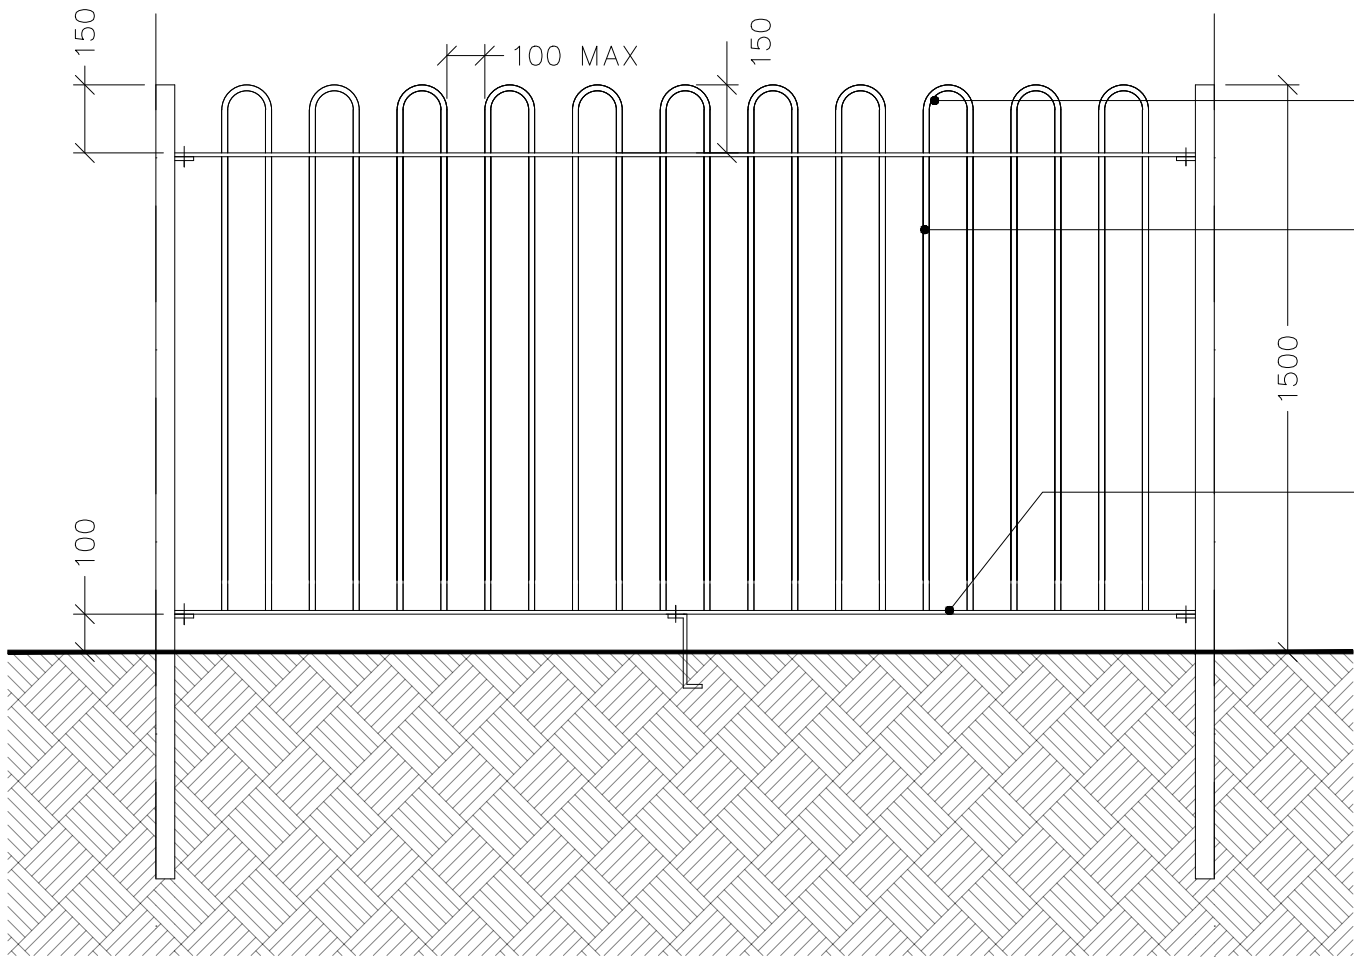


1011
02 Metal Fence-Elevation
Scale 1:20


Bow top detail

Black metal railing

Horizontal metal bar

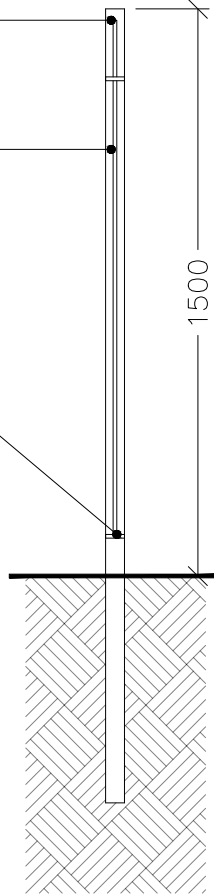

1011
03 Metal Fence-Section
Scale 1:20

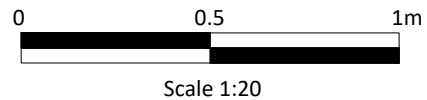

■■■■■■ New 1.5m high Bow Top Metal railing fence

NOTE: REFER TO DRAWING NO. 22053 - 1007 - BOUNDARY TREATMENT PLAN, FOR FENCE POSITION

- Notes:
- All drawings are subject to Planning and Building Control consent.
 - The details shown are for design intent purposes only and are subject to further design development with suppliers and sub-contractors
 - Proposals subject to consultation and approval from Local Authority Building Control or an Approved Inspector
 - All setting out dimensions should be checked on-site prior to construction and any discrepancies and/or omissions should be reported to the Architect immediately



Rev. Date Details

Drawn Chkd

MA
P1 03.02.23 Planning Issue

Rev. Date Details

Drawn Chkd

Drawn By: AL
Date: Dec22
Checked By: MA
Date:
Project No: 22053
Scale: 1:20 @A3
Dwg No: 1011
Rev: P1

Issued for: **PLANNING**
Project/Client: 22053
Huyton Lane, Huyton
McCarthy & Stone
Drawing: Bow Top Metal Fence Details

BrightSPACE
architects

27 Glasshouse Studios, Fryern Court Road, Fordingbridge, Hampshire, SP6 1QX
T: (01425) 655806
www.brightspacearchitects.com
© Brightspace Architects Ltd. Contractors must work only to figured dimensions, which are to be checked on site.
Registered Office - 27 Glasshouse Studios, Fryern Court Road, Fordingbridge, Hants, SP6 1QX. Registered Number - 07999008