



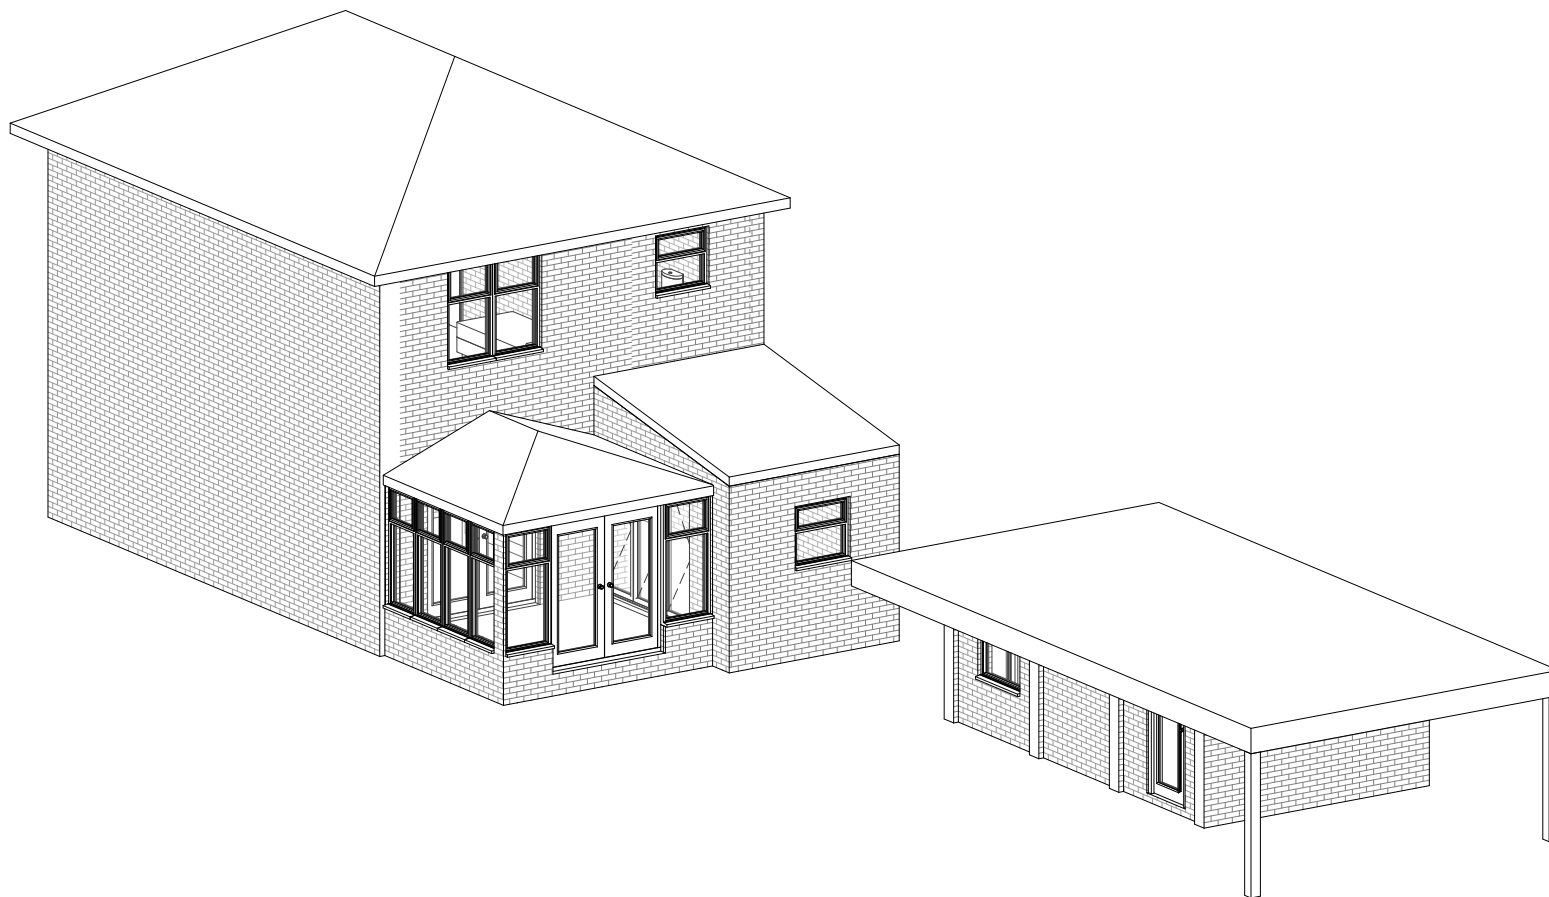

3D ISO - Existing

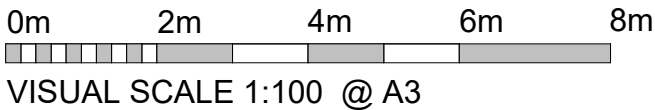

REV	Date	Description	Issued	Additional Notes

Project Title
Rear Extension

Client Name
Shelly & Lewis

Project Address
**31 Rupert Road
L36 9TA
Liverpool**

Title
3D ISO - Existing

Drawing No.
04-004

Scale	Date	Drawn by	Checked by
	XX/XX/25	JA	DB

STUDIO 256
Architecture ▪ Design ▪ Build

Unit 256, Slater Studios, 9 Slater Street, Liverpool, L1 4BW
admin@studio256design.co.uk / +44 (0)151 345 7600