



THESE DRAWINGS ARE
COPYRIGHTS TO GEO-NEO
Architectural

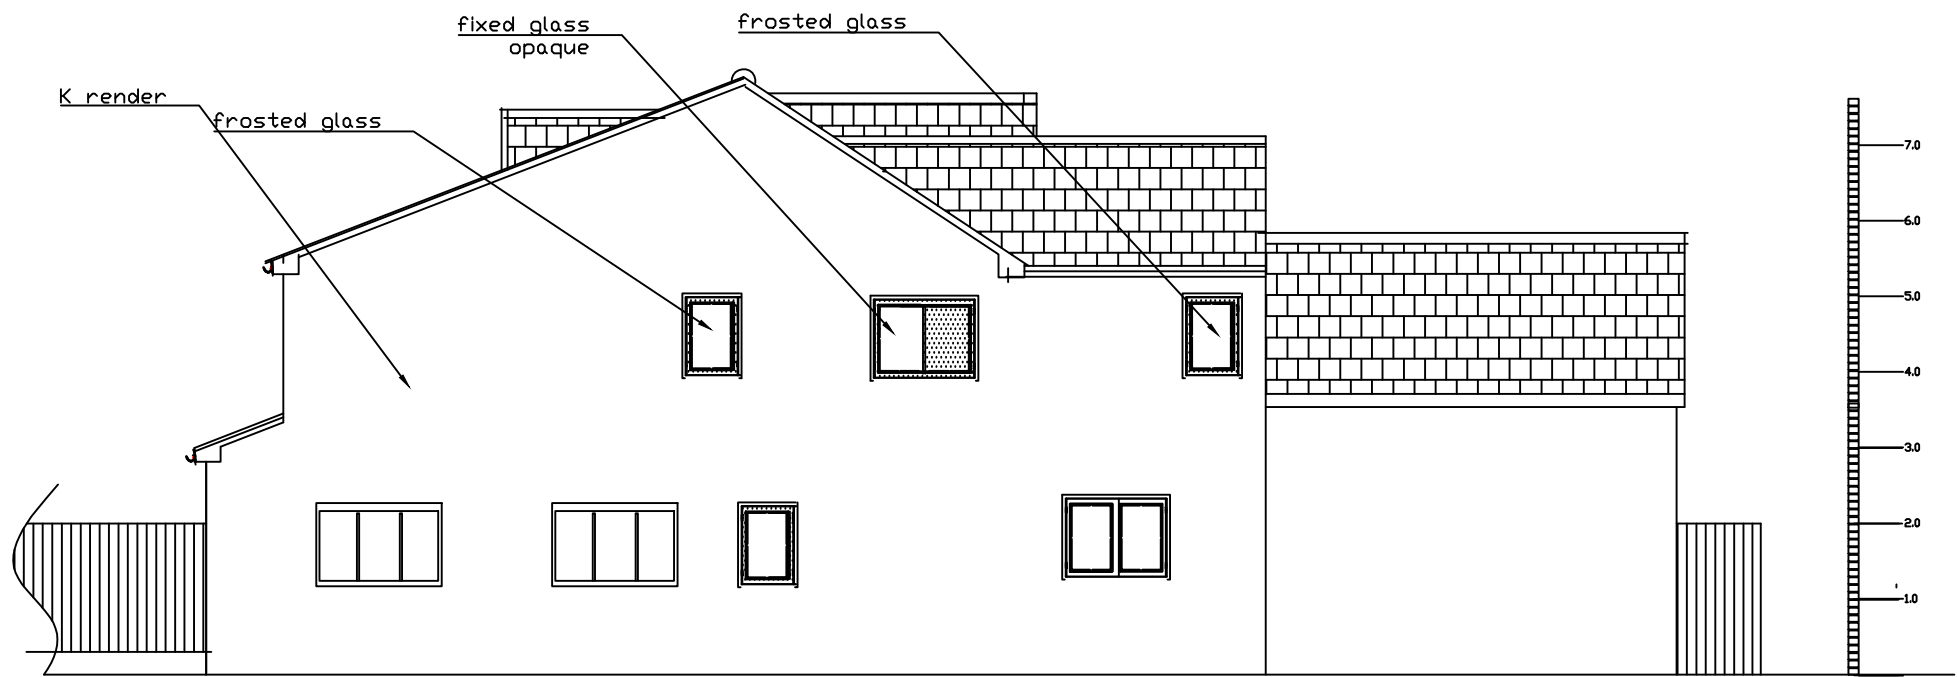


Side Elevation

AS PROPOSED

Scale 1:100

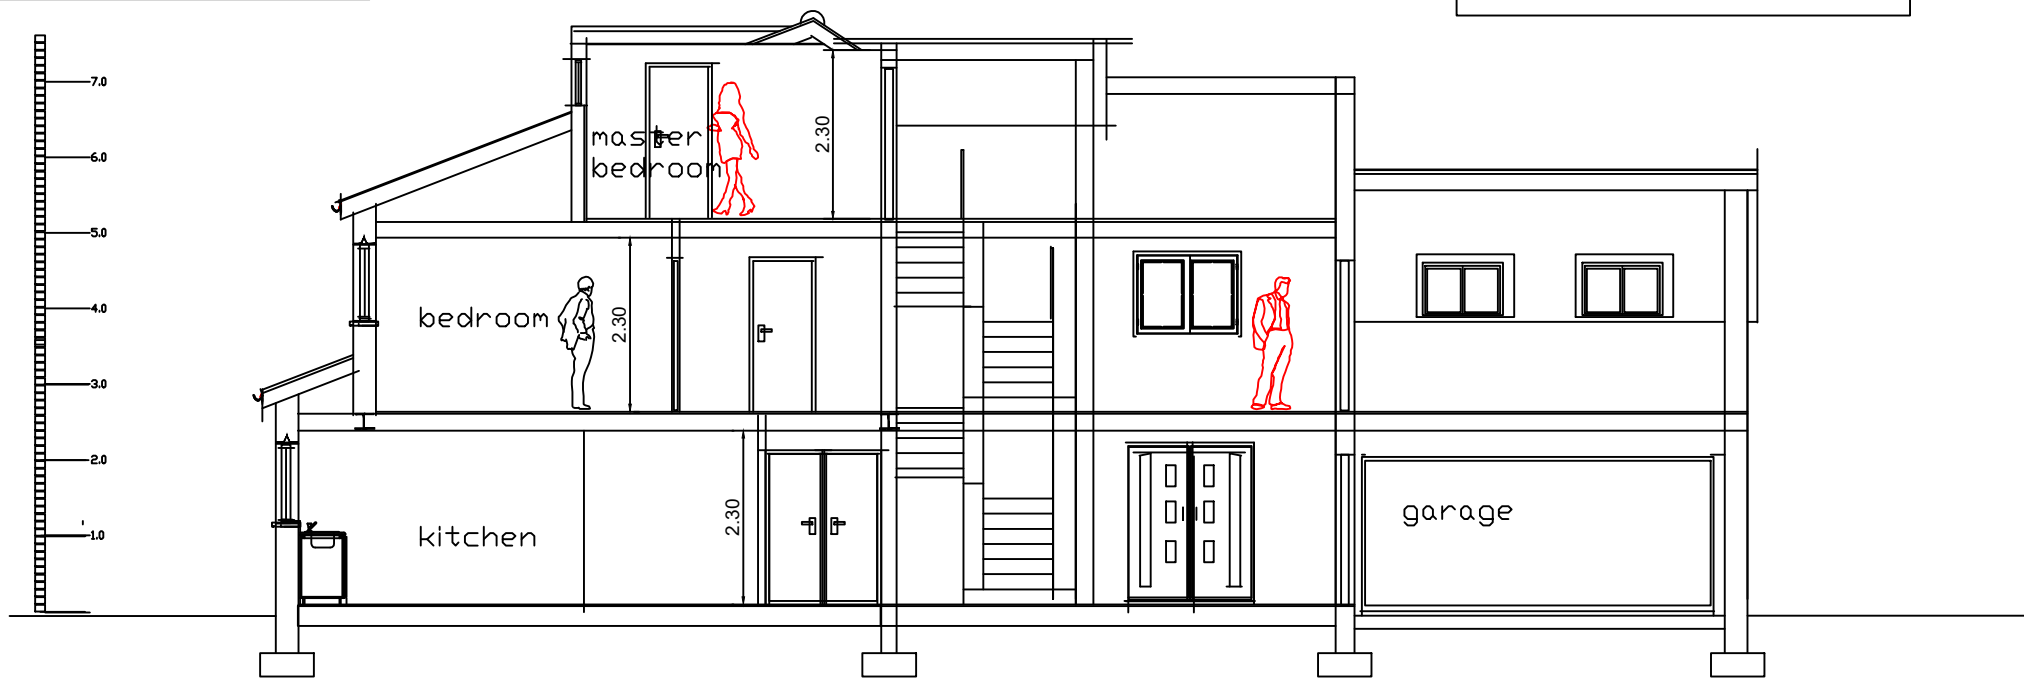

LONGITUDINAL SECTION A-A

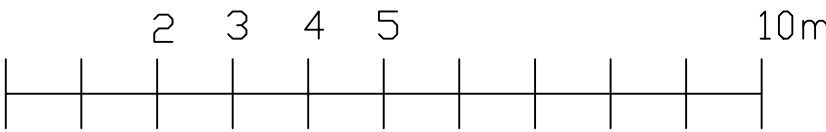

Location:
23 Woodbridge Avenue
Halewood L26 7XH

clients: Mr & Mrs M Oshaughnessy

project:
Adding extra floor to
original house on
permitted development,
two storey rear
extension & front-side
first floor extension to
a detached house

PROPOSED Elevation, Section

drawing no.:
W.21/33/06

scale: 1:100

mobile:GEORGE
07973931450

date:
October 2021

GEO-NEO UK Ltd Architectural Co.
7a Orchid Grove
Liverpool L17-7EY
Tel/Fax: 0151-727 8223.

e-mail: geoneouk@gmail.com