
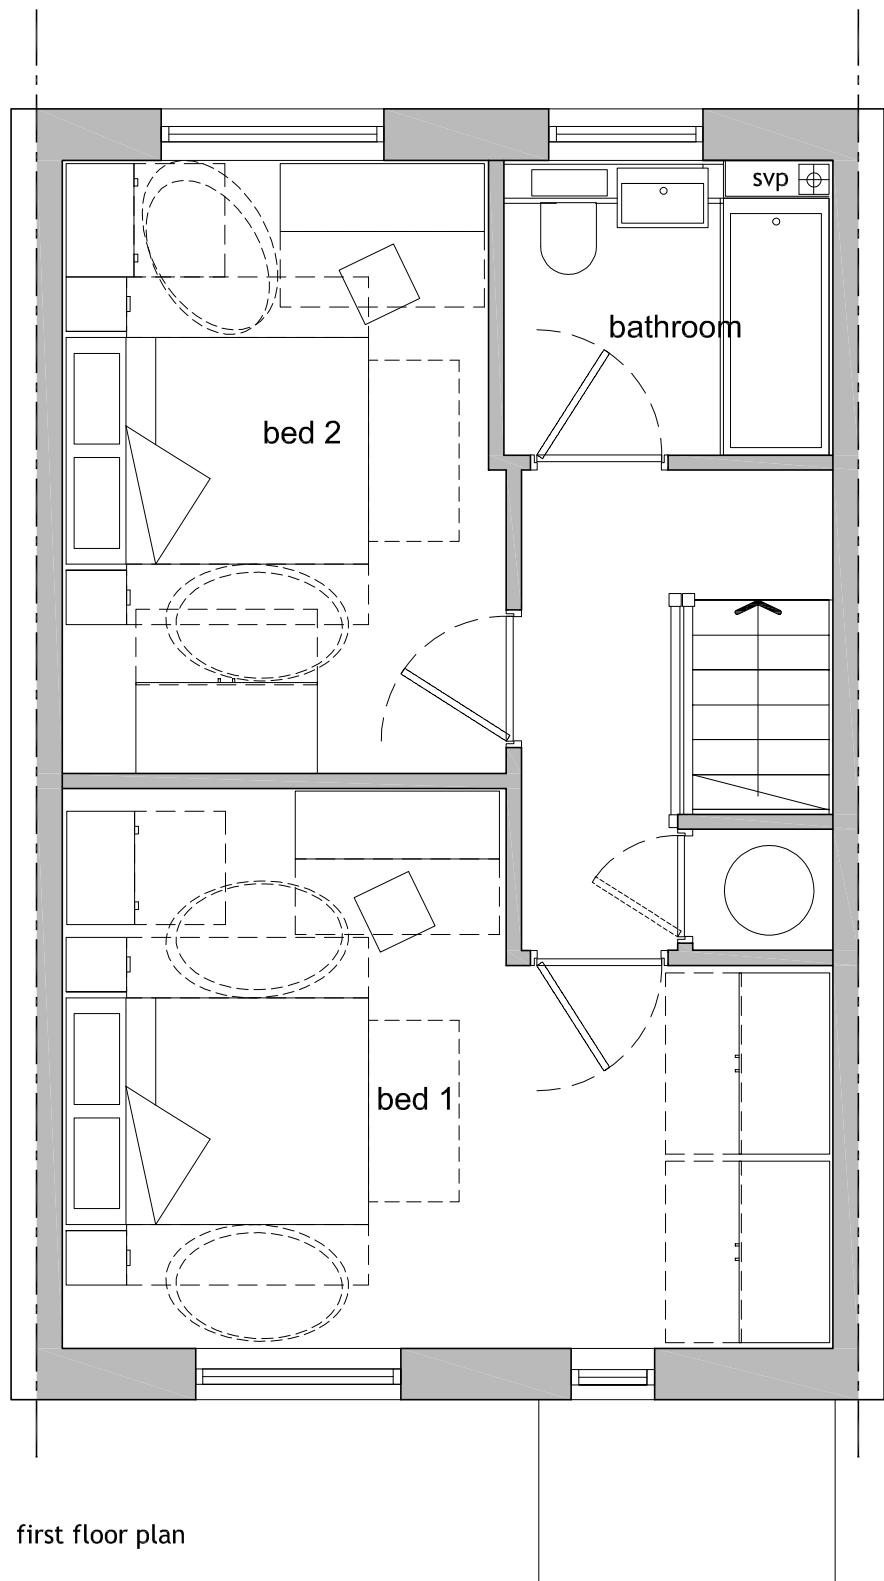


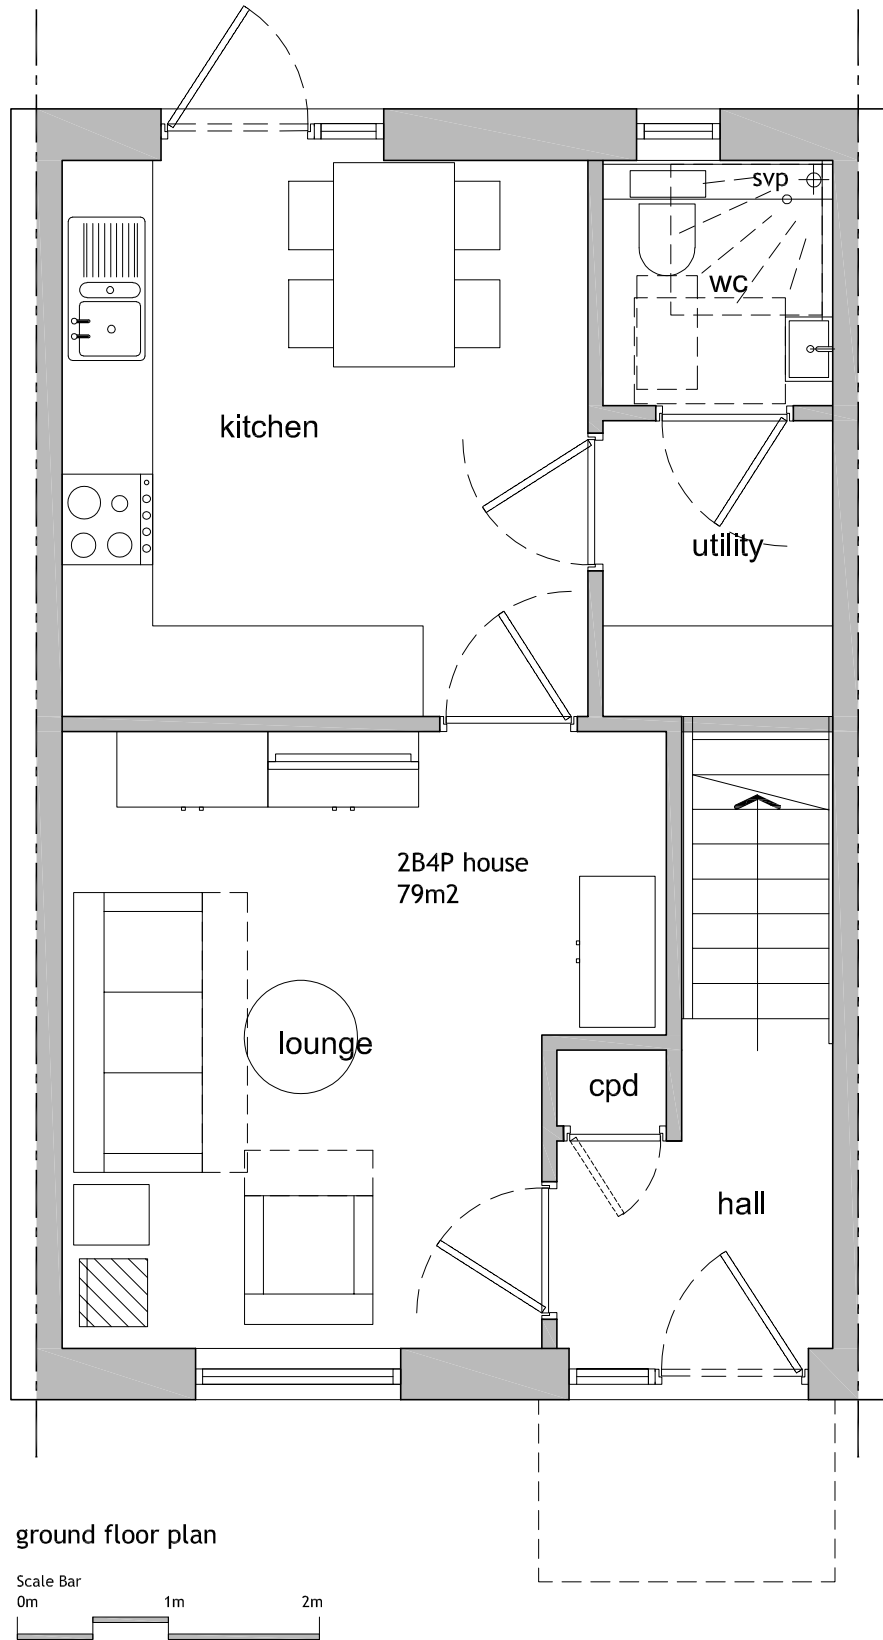

A3

Level 2
architects

Project	Lyneham, Whiston		
Title	2 bed Houses Floor Plans		
Scale	1:50	Drawing	418-1-PLN-004
Rev	A		
PLANNING APPLICATION			