


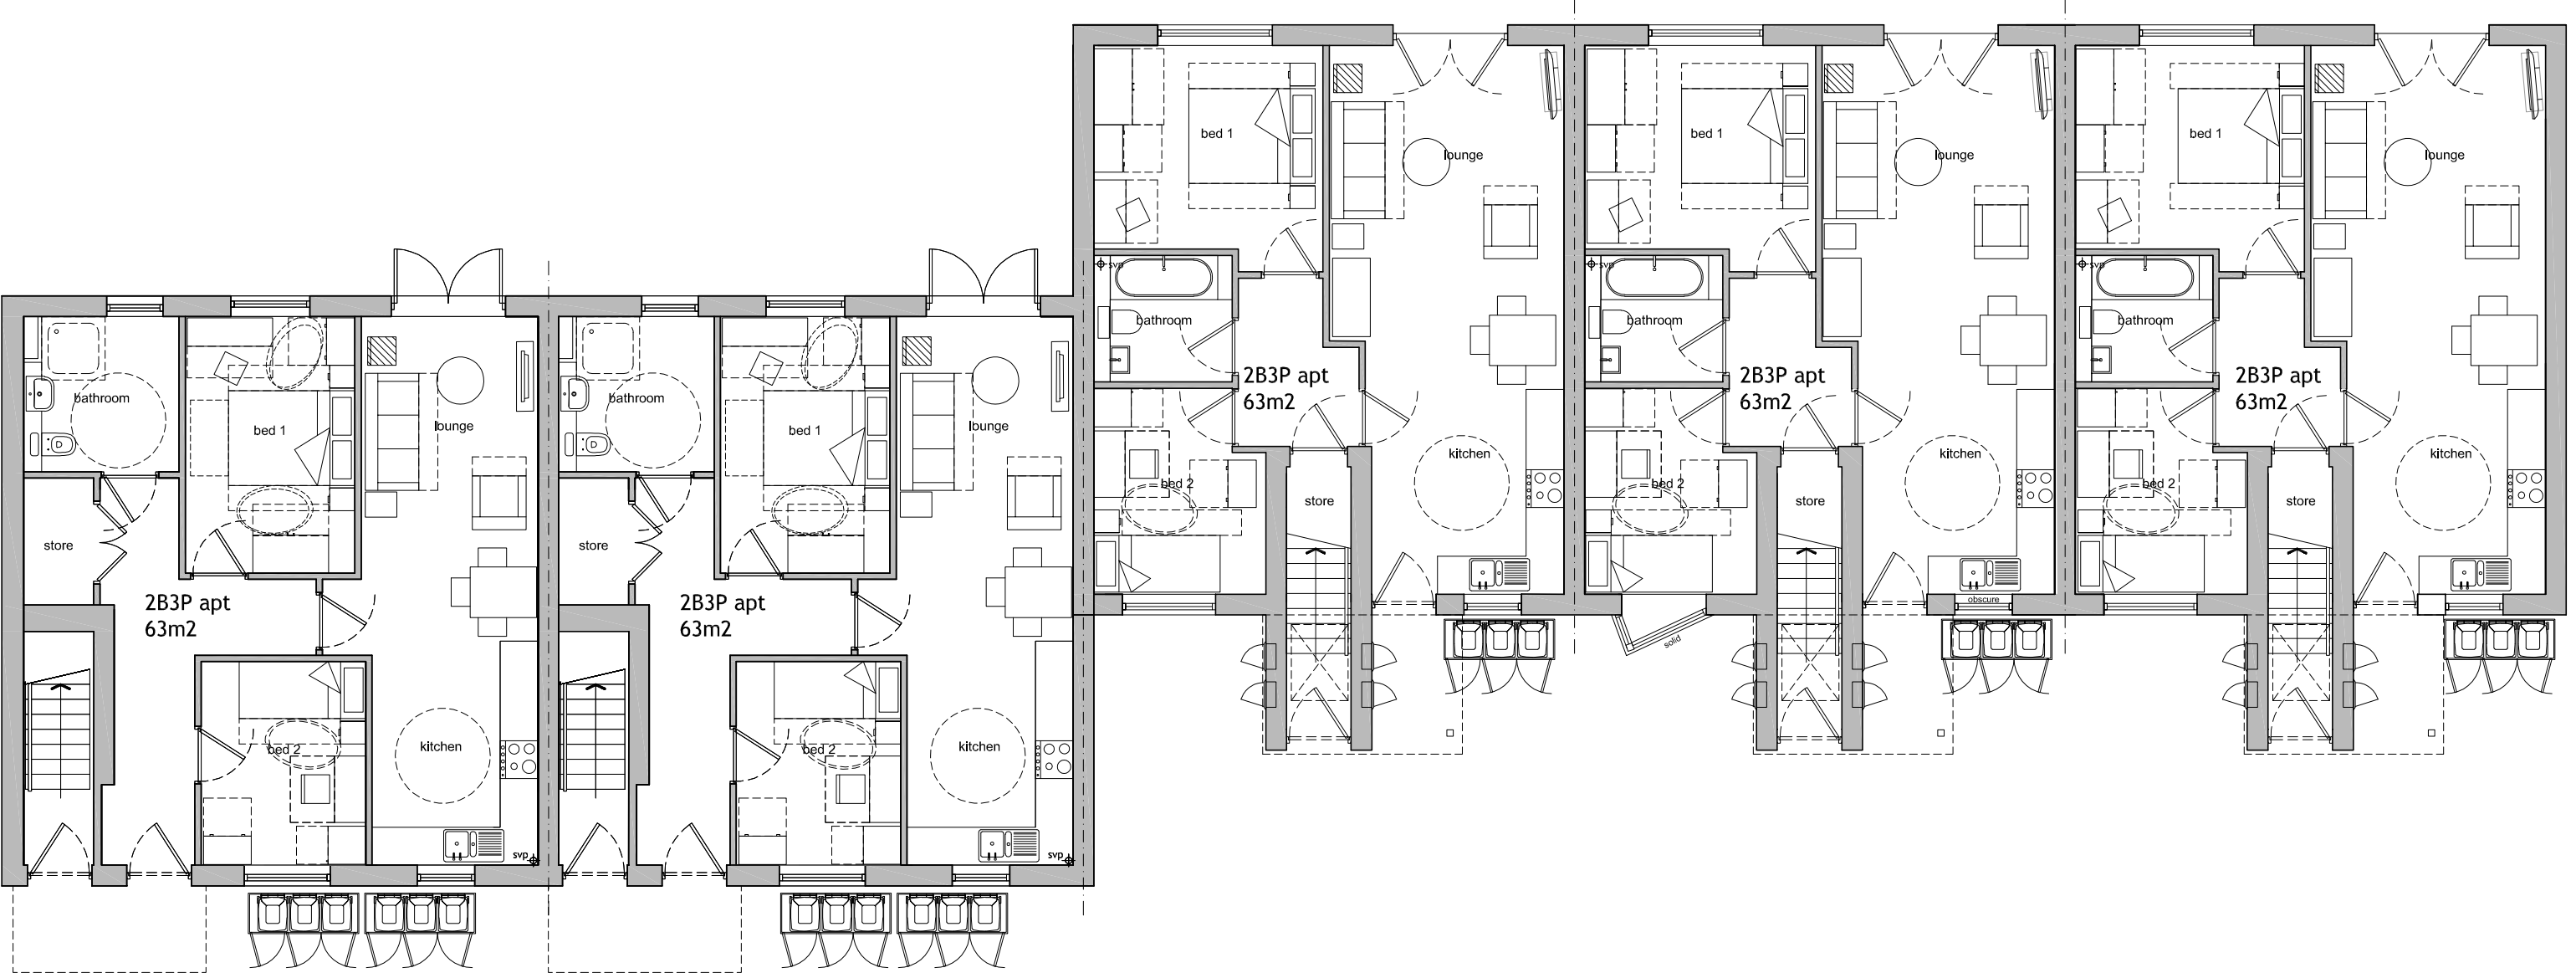

ground floor plan

Scale Bar
0m 2m 4m