



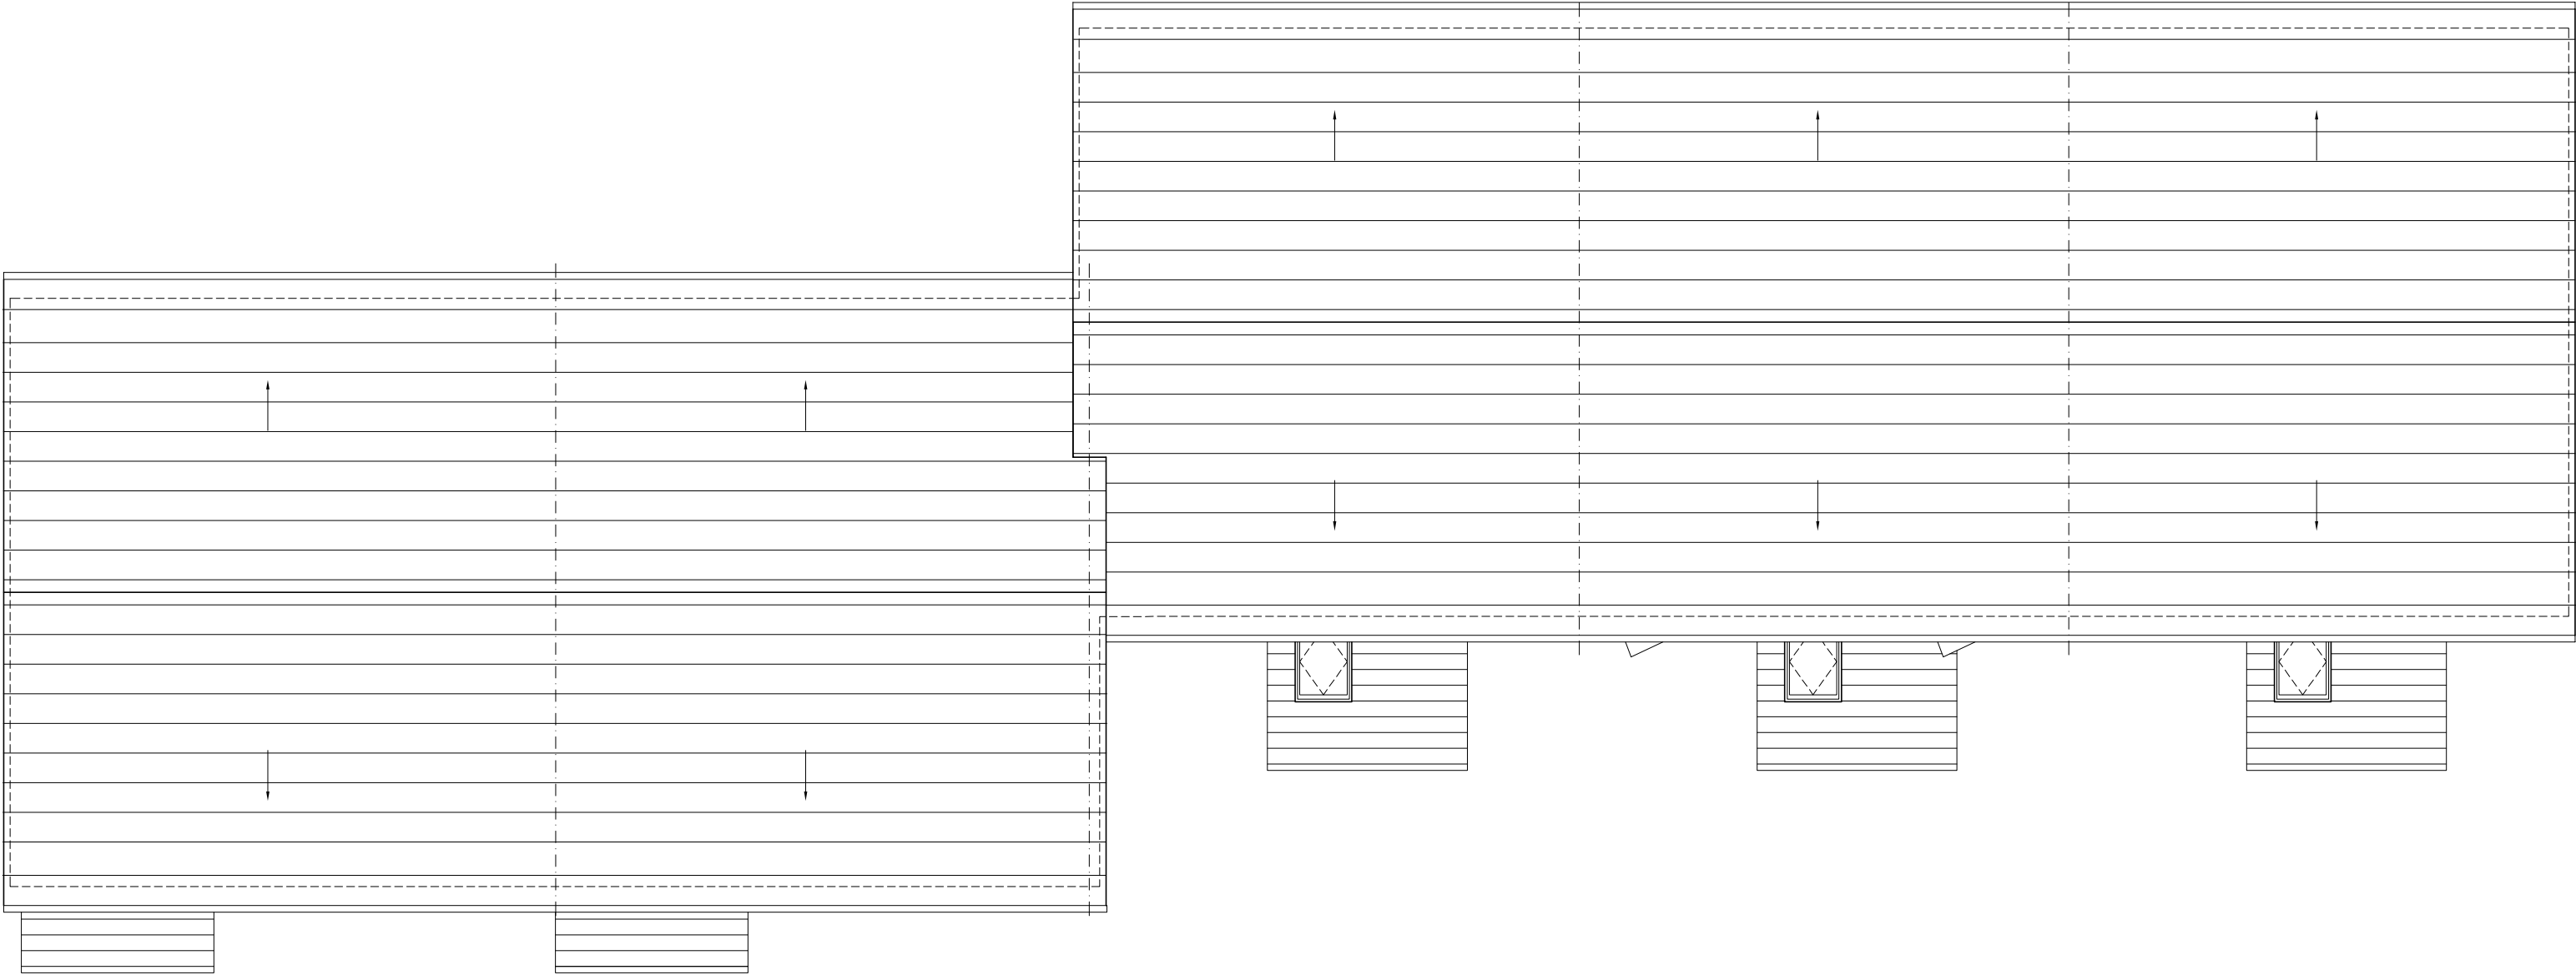

roof plan

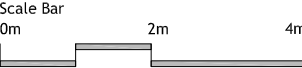

A3

Level 2
architects

Project	Lyneham, Whiston		
Title	Cottage Flats Floor Plans		
Scale	1:100	Drawing	418-1-PLN-010
Rev	A		
PLANNING APPLICATION			