



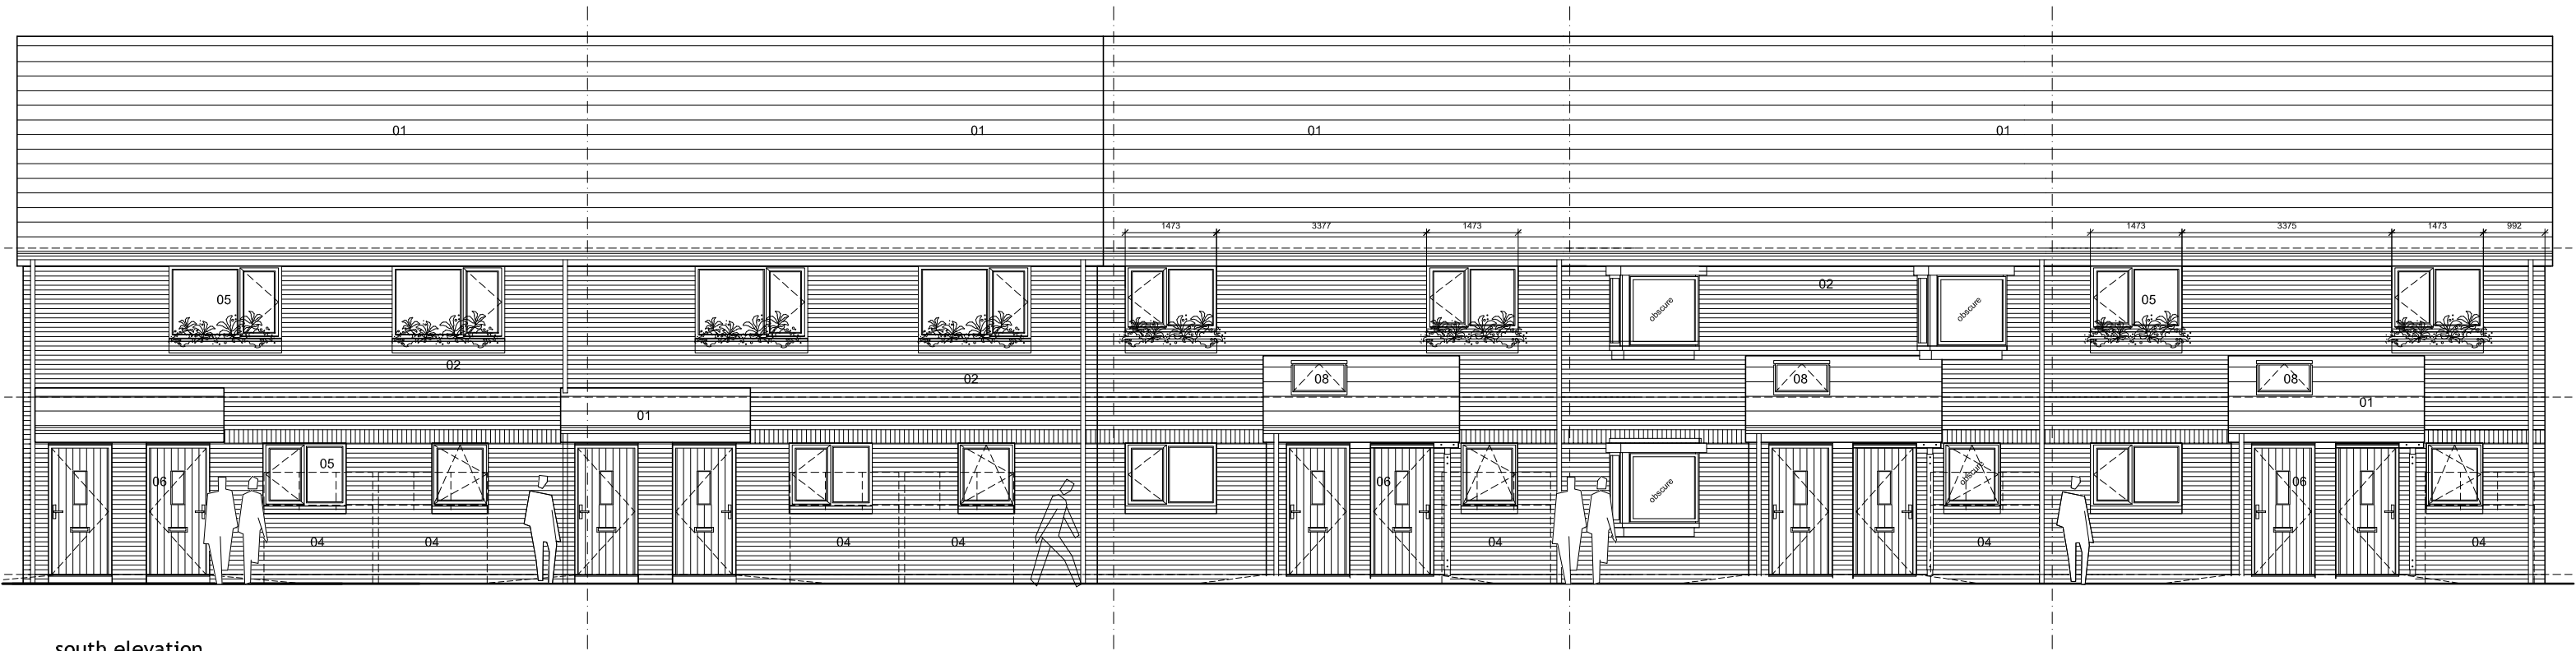

south elevation



east elevation

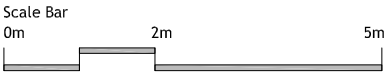

KEY

- 01 Smooth plain concrete roof tile
- 02 Red blend facing brick
- 03 Facing brick soldier course
- 04 Timber bln store
- 05 White uPVC windows
- 06 Black composite Doorset
- 07 Black uPVC rainwater goods
- 08 Standard velux rooflights

A3

Level 2
architects

Project				Lyneham, Whiston	
Title				Cottage Flats Elevations	
Scale		1:100	Drawing		418-1-PLN-011
Rev		A			
PLANNING APPLICATION					